



1.1 First Floor
1 : 100

PROJECT		CLIENT		Proposed First
Montana Cottage, School Hill, Wargrave, Berkshire , RG108DY,		Vitor Monteiro		
REV	Date	Job Code:	Scale (@ A3)	PL-03
	05-2025	vsw-0525	1 : 100	


Front-East
1 : 100



Side-North
1 : 100



PROJECT	CLIENT	Proposed Elevations 1	
Montana Cottage, School Hill, Wargrave, Berkshire , RG108DY,	Vitor Monteiro		
REV	Date	Job Code:	Scale (@ A3)
	02-2026	vsw-0525	1 : 100

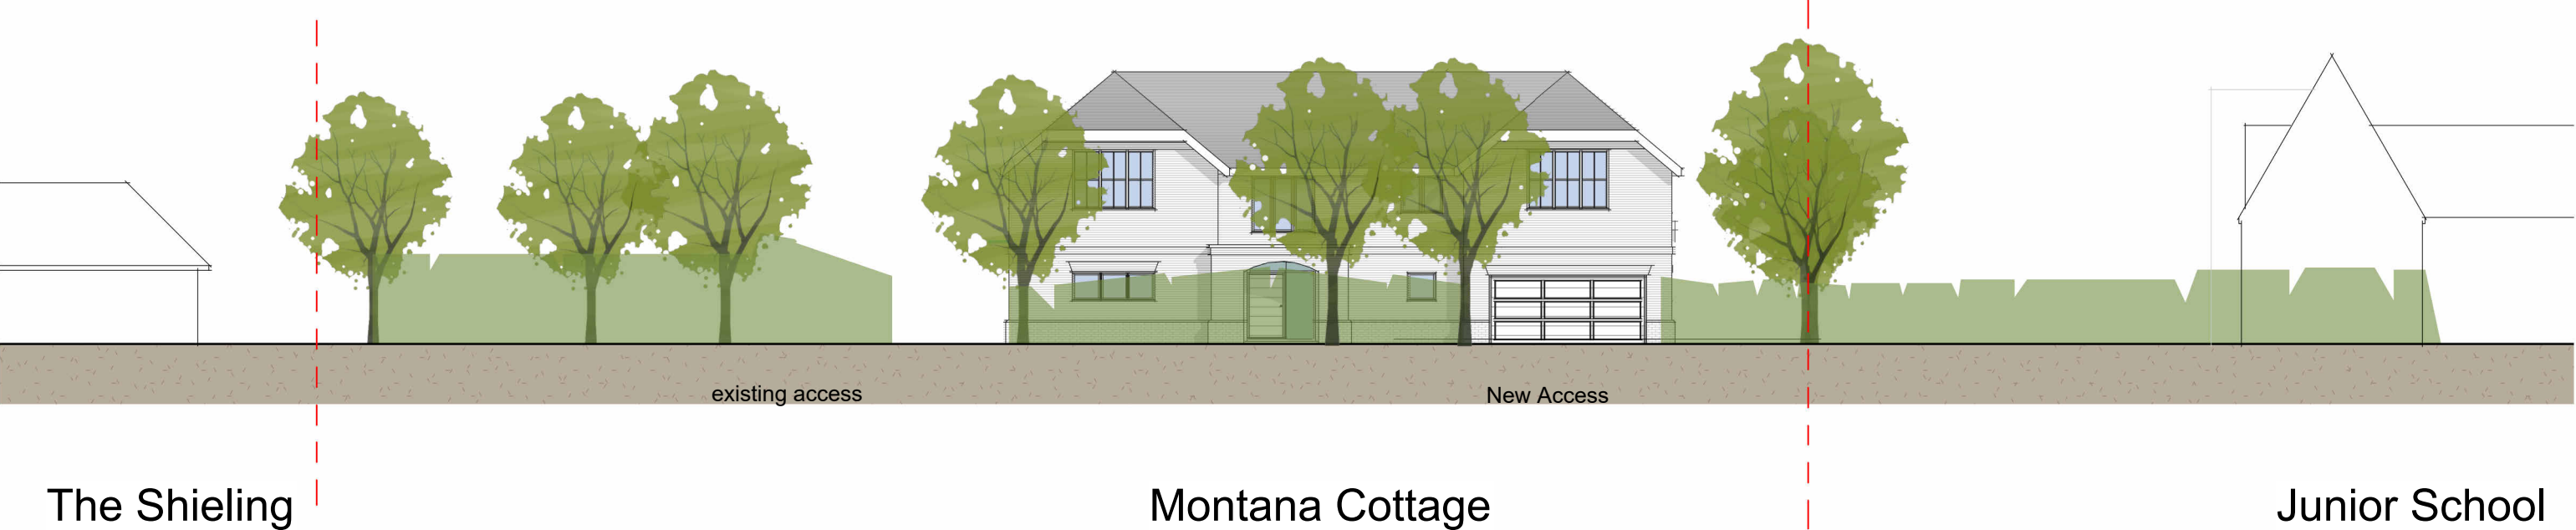

Street Elevation
1 : 200

PROJECT		CLIENT		Street Elevation
Montana Cottage, School Hill, Wargrave, Berkshire , RG108DY,		Vitor Monteiro		
REV	Date	Job Code:	Scale (@ A3)	PL-06
	02-2026	vsw-0525	1 : 200	