



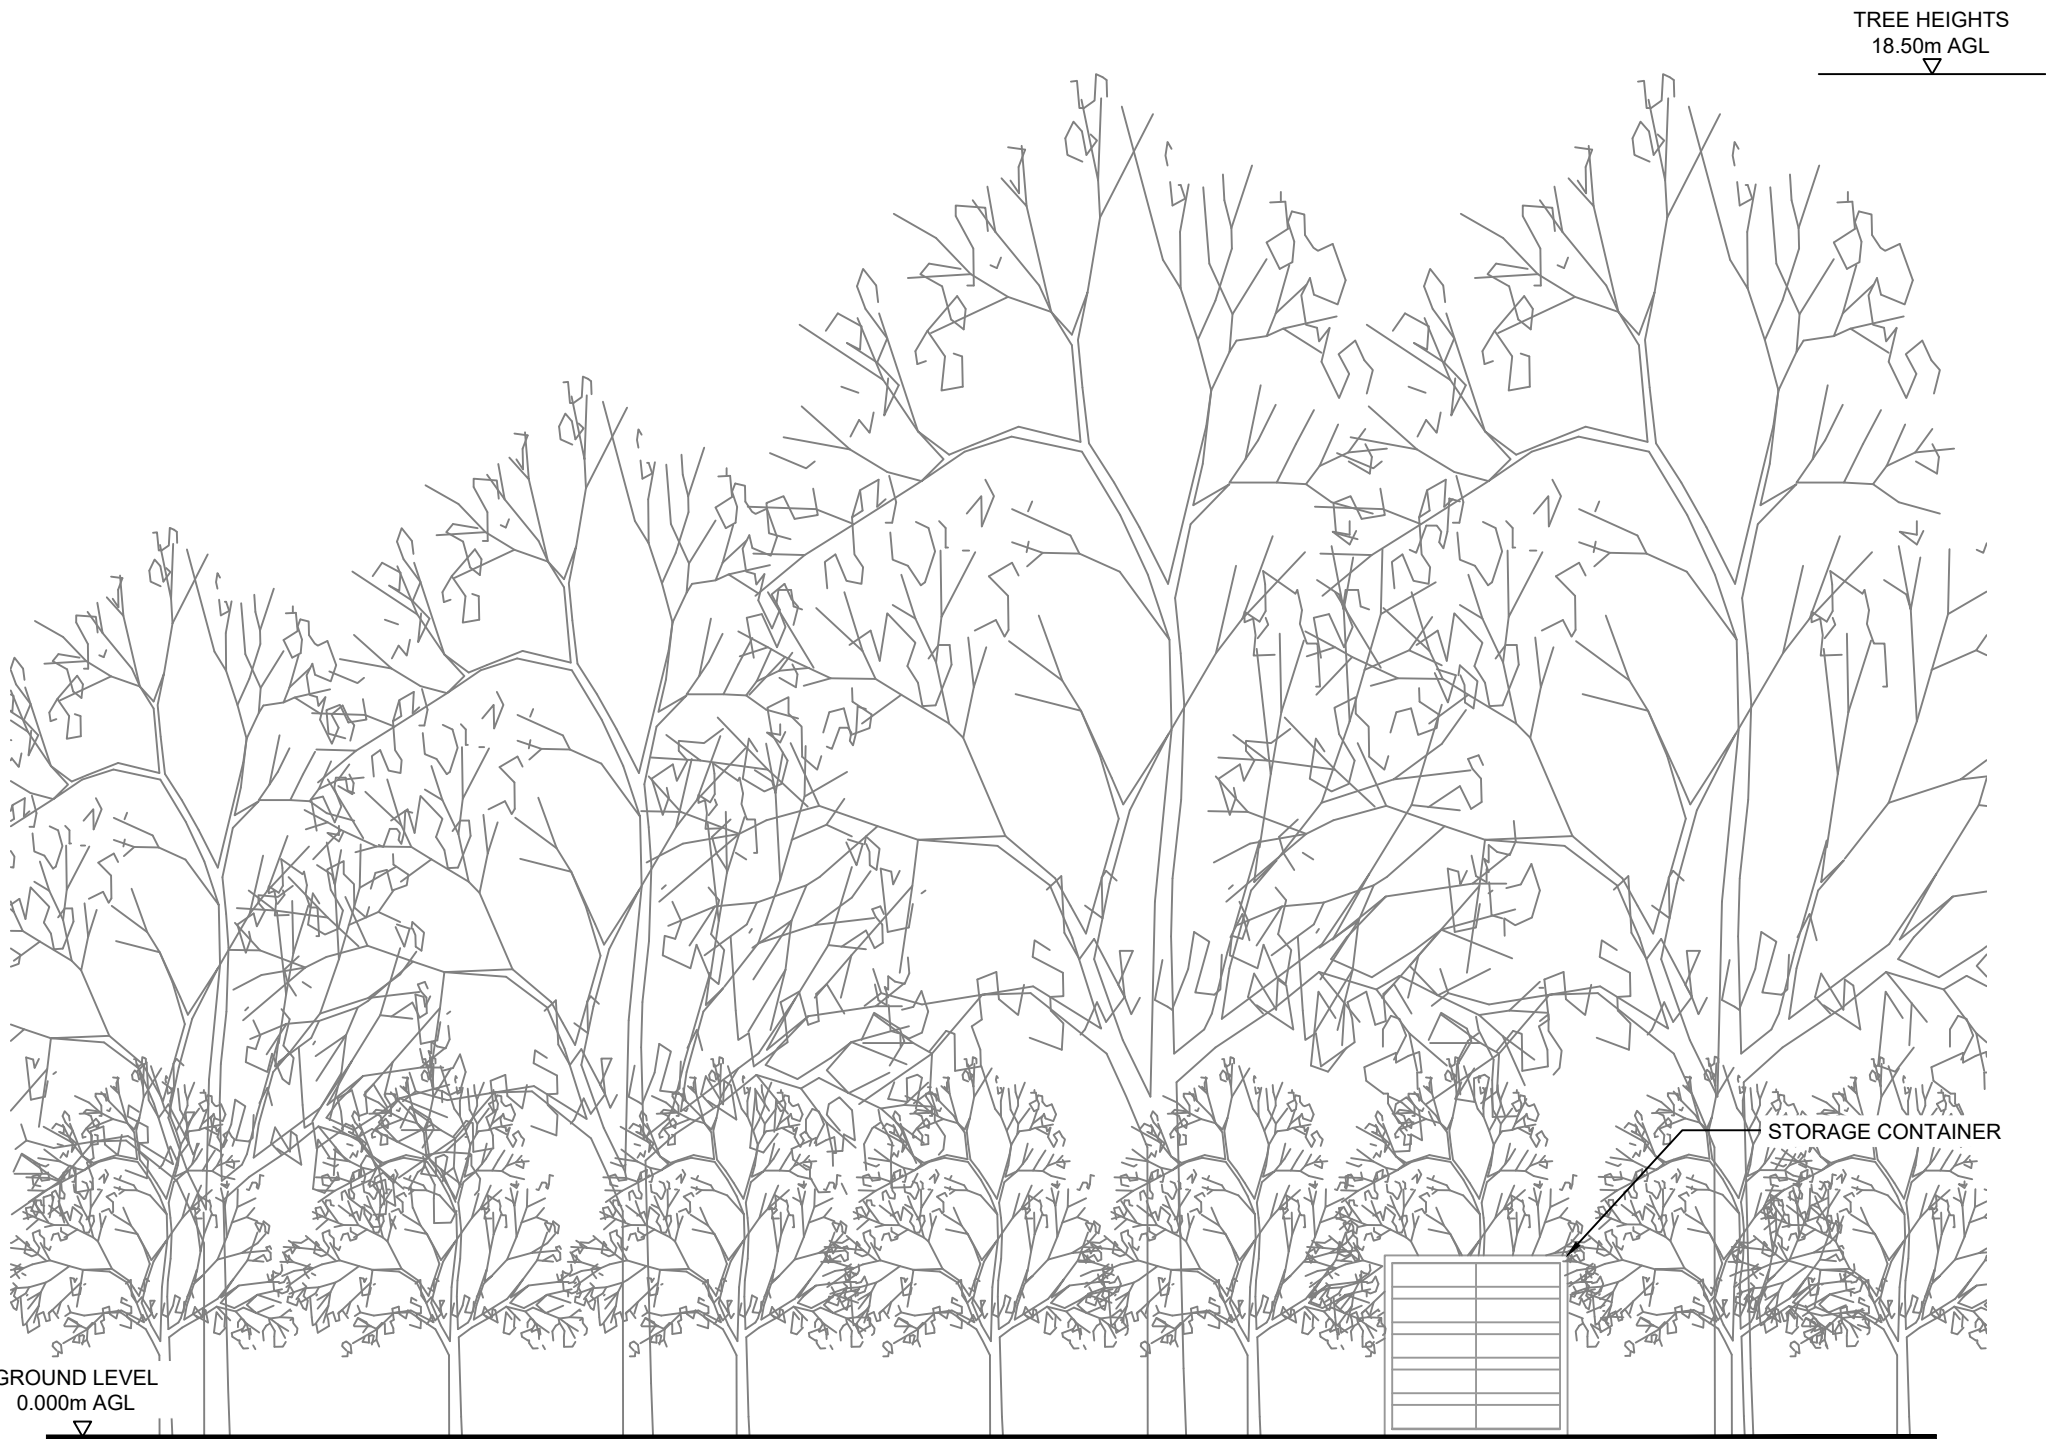

EXISTING SITE ELEVATION
(SCALE 1:100)

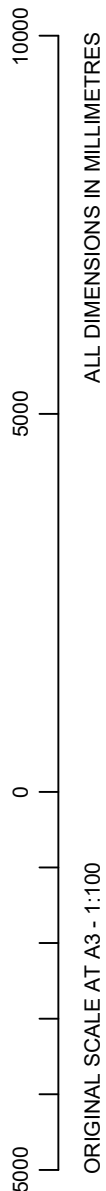

NOTE: ORIGINAL DRAWING SIZE A3

NOTES

1. This drawing to be read in conjunction with TVY181g Series drawings and standard Airwave drawings.

2. All dimensions are in mm unless otherwise stated.

A	18.06.26	GENERAL ARRANGEMENT	DB	BJ
Rev	Date	Amendments	Drawn By	Approved By

HEYROD COMMUNICATIONS LTD

Tel: 0161 6224160

Fax: 0161 6224161

Thornley House,

Overens Street,

Oldham, OL4 1LA

AIRWAVE

a Motorola Solutions Company

Job Title

WELLER DRIVE, HOGWOOD LANE
INDUSTRIAL ESTATE, FINCHAMPSTEAD,
ARBORFIELD GREEN, RG40 4QZ

Drawing Title

GENERAL ARRANGEMENT
EXISTING SITE ELEVATION
SHEET 04

Scale 1:100	Version V.0	
Drawn by DB	Checked by BJ	Approved by DH
Date Drawn 18.06.26	Date Checked 18.06.26	Date Approved 18.06.26

Drawing No.

TVY181g-GA-04