





LOCATION PLAN
SCALE 1:1250

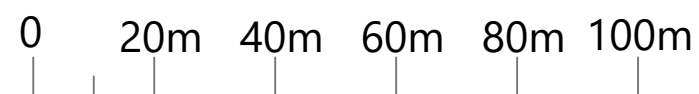

©Crown Copyright and database rights 2020 OS 100042766



BLOCK PLAN
SCALE 1:500

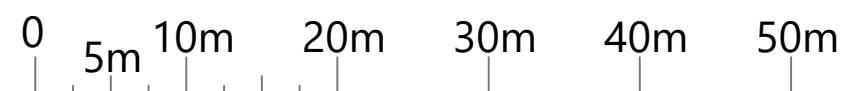

PROJECT	35A Danywem Drive Winmarsh RG41 5NS	DRAWING TITLE LOCATION & BLOCK PLAN	CREATIVE DESIGN AND STRUCTURE	HENSON HOUSE NEWTOWN ROAD HENLEY-ON-THAMES RG9 1HG Tel 01491 411922	DRAWING NO. 13524-07	REV.
					DRAWN: NI	
					SCALE	AS STATED
					DATE:	August 24