




PRIVATE DRIVE
CONSTRUCTION

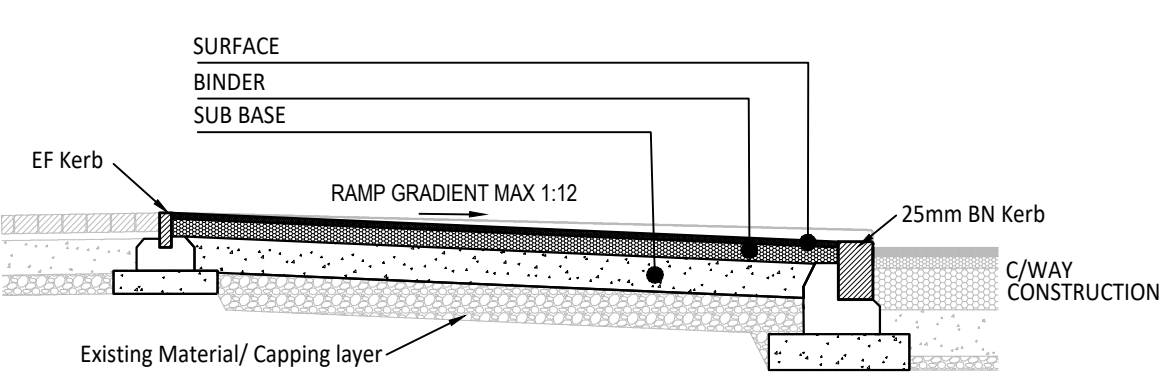

VEHICULAR CROSSINGS BUILD UP
SCALE NTS

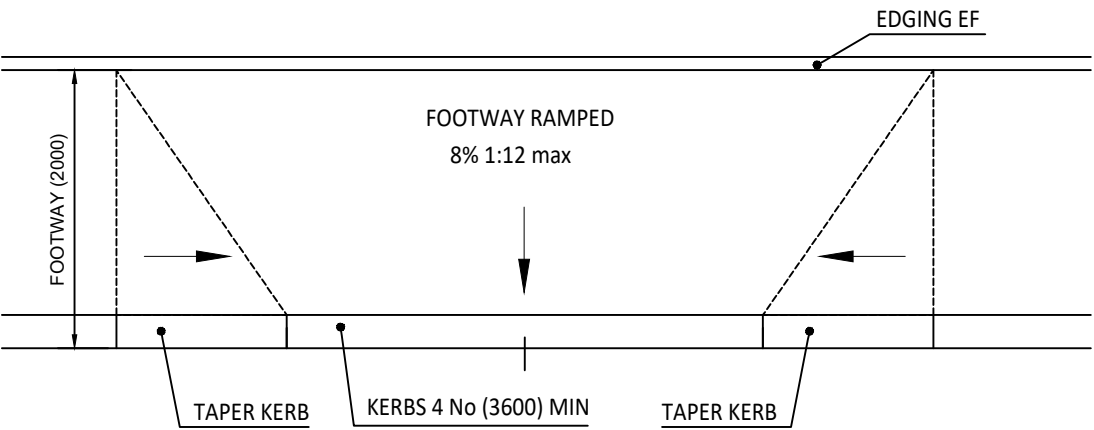

VEHICULAR CROSSINGS PLAN LAYOUT
SCALE NTS

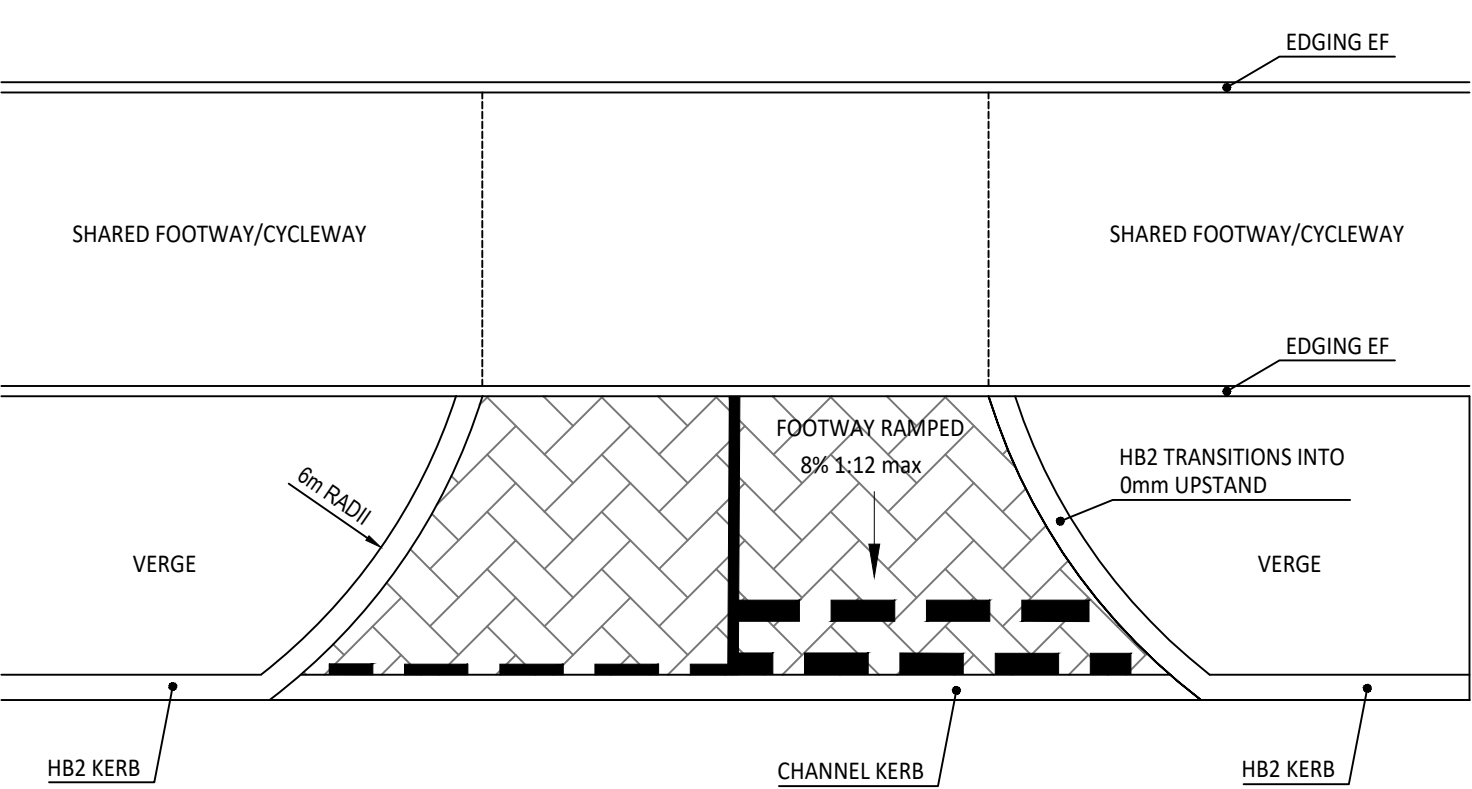

JUNCTION DETAIL
SCALE NTS

© ABLEY LETCHFORD PARTNERSHIP LTD.
This drawing should not be reproduced without
consent.

- GENERAL NOTES:
1. Do not scale.
 2. This drawing is to be read in conjunction with and checked against all other drawings, Engineering details, Specification and any structural, Geotechnical or other specialist document provided.
 3. Any anomaly or contradiction between any of the above is to be reported to the Engineer.

Rev	Date	Description	Drawn	Checked
C02	11.25	GIVE WAY LINE REMOVED FROM BACK OF CROSSOVER	RG	RF
C01	06.25	FOR SECTION 73 APPROVAL	RG	RF



www.ableyletchford.co.uk

Client
MILLER HOMES
KIER VENTURES
KINGACRE ESTATES

Project
SOUTH WOKINGHAM SDL
R10-R14 LINK ROAD
DETAILED DESIGN

Title
HIGHWAY CONSTRUCTION
DETAILS SHEET 3

Status
FOR CONSTRUCTION

Scale	Date	Drawn	Checked
AS @ A3	MAY 2025	RG	RF
Drawing No A389-LRDD-713			Revision C02