


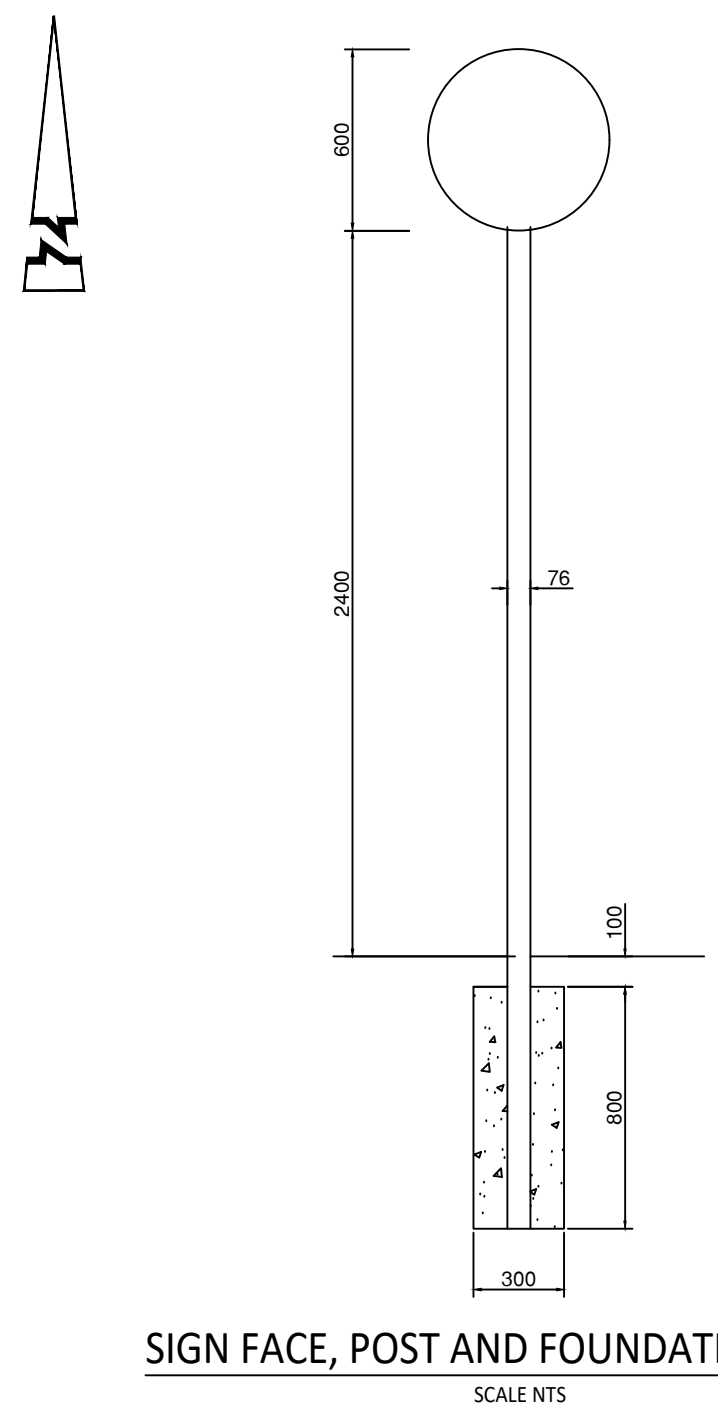

© ABLE LEYFCHORD PARTNERSHIP LTD.
This drawing should not be reproduced without written consent.

GENERAL ADMINISTRATION NOTES:

1. Do not scale.
2. Refer to all other Project Drawings for all properties, dimensions and levels to check and verify all building levels and dimensions and levels, including sewer sewerings, before commencing any work. The Contractor shall be responsible for all aspects with the current building planning, British Standards, Building Regulations and all other relevant legislation.
3. Positions of existing services/statutory undertakers apparatus and/or crossing proposed excavations are shown by the contractor and shall be confirmed by the Engineer.
4. This drawing is to be read in conjunction with and checked against the following documents: the contract, specifications and any structural, Geotechnical or other specialist drawings.
5. Be aware of any obstructions between any of the above is shown on this drawing.
6. This drawing is schematic for site only, positions of pipe runs and manholes may vary due to site to conditions, dimensions and levels may vary due to site conditions. All aspects to Chapter 8 of the Traffic Signs Manual published by the Department of Transport and the proposed approval of the Engineer and Local Highway Authority prior to commencing any work.
7. The Contractor shall contact all utilities companies for the connecting and excavations. It is the Contractor's responsibility to ensure the exact location of all underground and overhead services, cables, pipes etc prior to commencing any work.
8. The Contractor shall make good any damage caused to walls, fences, kerbing, surfacing, road signs etc at its own expense.
9. The Contractor shall indemnify the Client, Engineer and Local Authority against liability to any highway authority or statutory undertakers for any damage or loss or claims associated with the disruption of services and the Contractor shall be responsible for any damage on site shall be submitted within written evidence of the above.
10. The Contractor shall be liable to accept and be accepted by the Engineer.
11. Highway Inspector to be present during inspections/CBRI tests.
12. The Contractor shall maintain access to all properties adjacent to the site.
13. Street lighting positions to be pegged on site and agreed by the Highway Inspector.
14. All proposed Traffic Signs to be rectified/installed.

KEY

DIAG No.		
MARK	GAP	WIDTH

 Proposed Street Lighting Column

 Existing Street Lighting Column

 Proposed Traffic Sign

 Temporary Traffic Sign

C04	11.25	GIVE WAY LINE REMOVED FROM BACK OF CROSSOVER	RG	RF
C03	08.25	SIGN AMENDMENTS AND NOTE ADDED	RG	RF
C02	06.25	FOR SECTION 73 APPROVAL	RG	RF
C01	05.25	CONSTRUCTION ISSUE FOLLOWING TECHNICAL APPROVAL BY WBC	RG	RF
Rev	Date	Description	Drawn	Checked



MILLER HOMES KIER VENTURES KINGCARLE ESTATES LTD.						
Project SOUTH WOKINGHAM SDL R10-R14 LINK ROAD DETAILED DESIGN						
Title TRAFFIC SIGNS AND ROAD MARKINGS						
Status FOR CONSTRUCTION						
Issue 1:500 @ A0	Date 	Drawn 	Checkd 	RG	RF	
Drawn by A389-LRDD-1201						Revised
						C04