


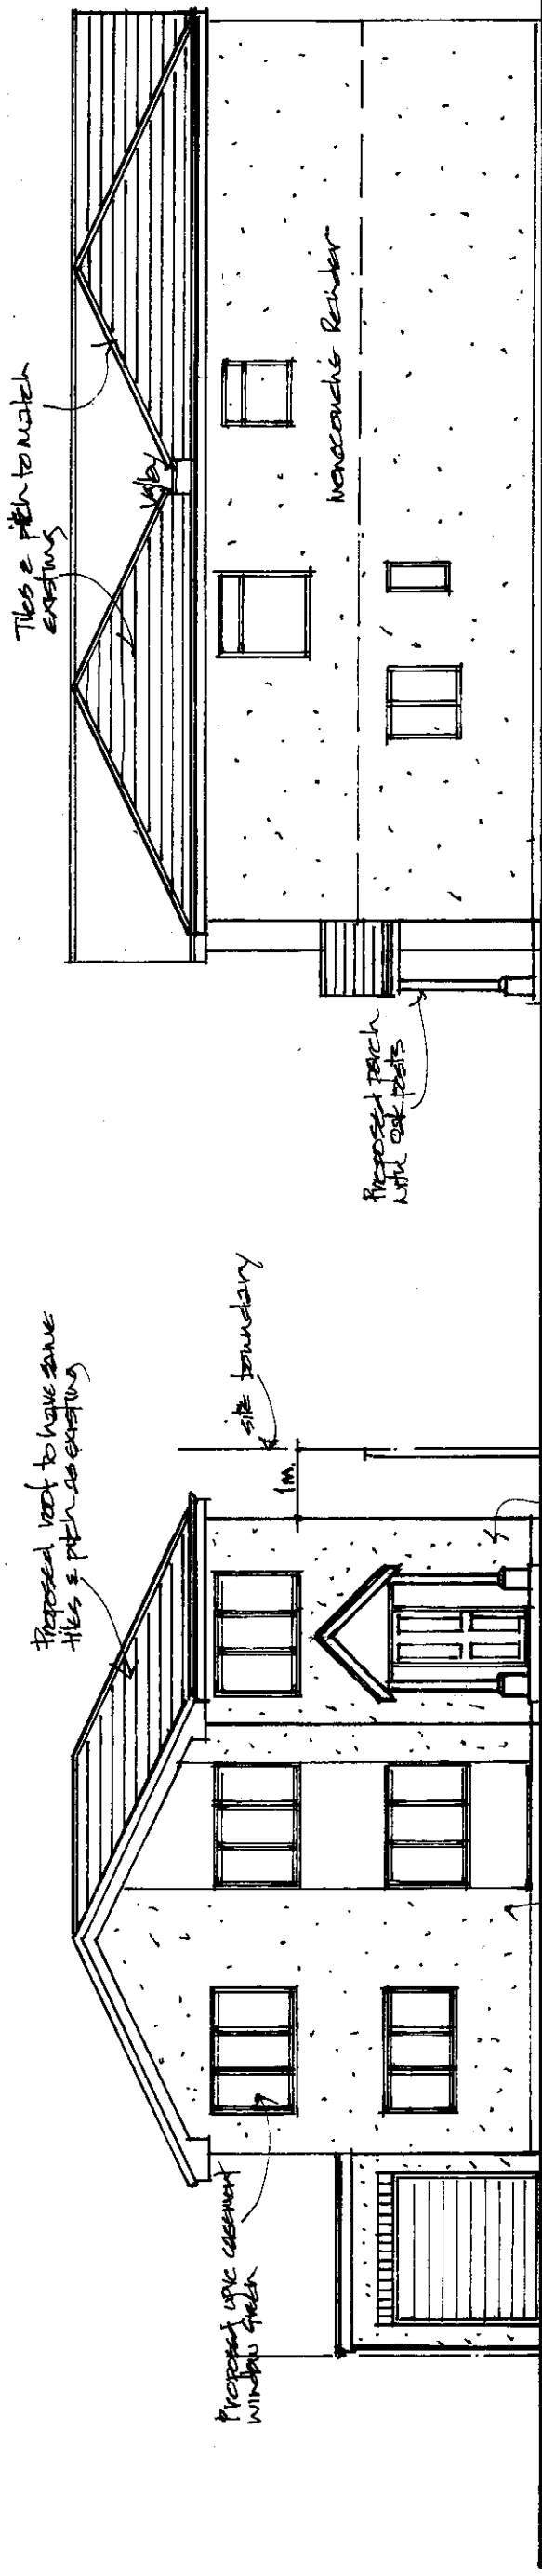

North East Elevation


Tiles & pitch to match existing

Monocouche Render


Proposed porch with oak posts

site boundary

North West Elevation

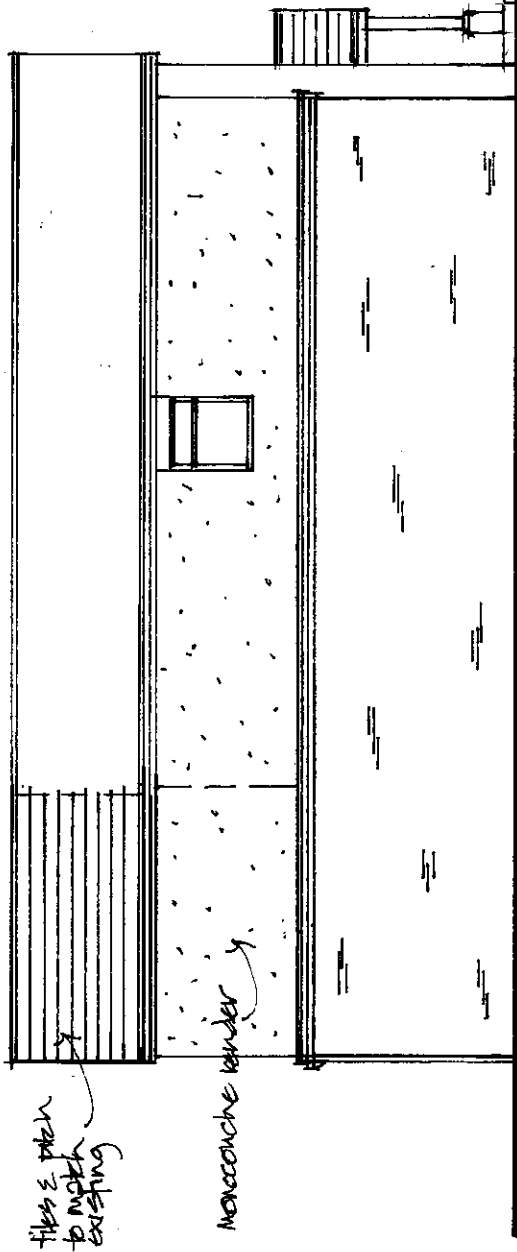

South East Elevation

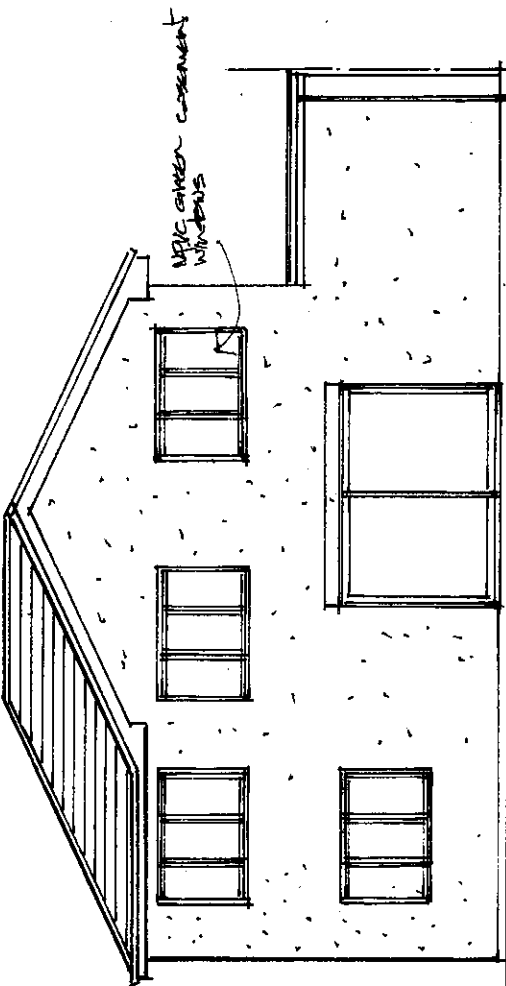

South West Elevation



Proposed Single Storey Side Extension replacing Car Port, First Floor Rear and Side Extensions over Garage, Internal Alterations and Entrance Porch at 127 Reading Road

Client: Mr and Mrs Sandell
127 Reading Road
Finchampsfead
Berkshire
RG40 4RD

Description: Proposed Elevations

Project				revision	
28 Broad Street Wokingham Berkshire RG40 1AB Tel/Fax: 0118 989 0990	date	25/03/25	Scale	1:100	
	drawn	MB		22503-4	04
					A

Rev A
18.7.2015
North West elevation amended to include proposed windows to accord with floor plan

MARTIN BUTLER PARTNERSHIP LIMITED

All dimensions to be checked on site. Any discrepancy between this drawing and other information is to be referred to the Planning Consultant. This drawing is copyright.