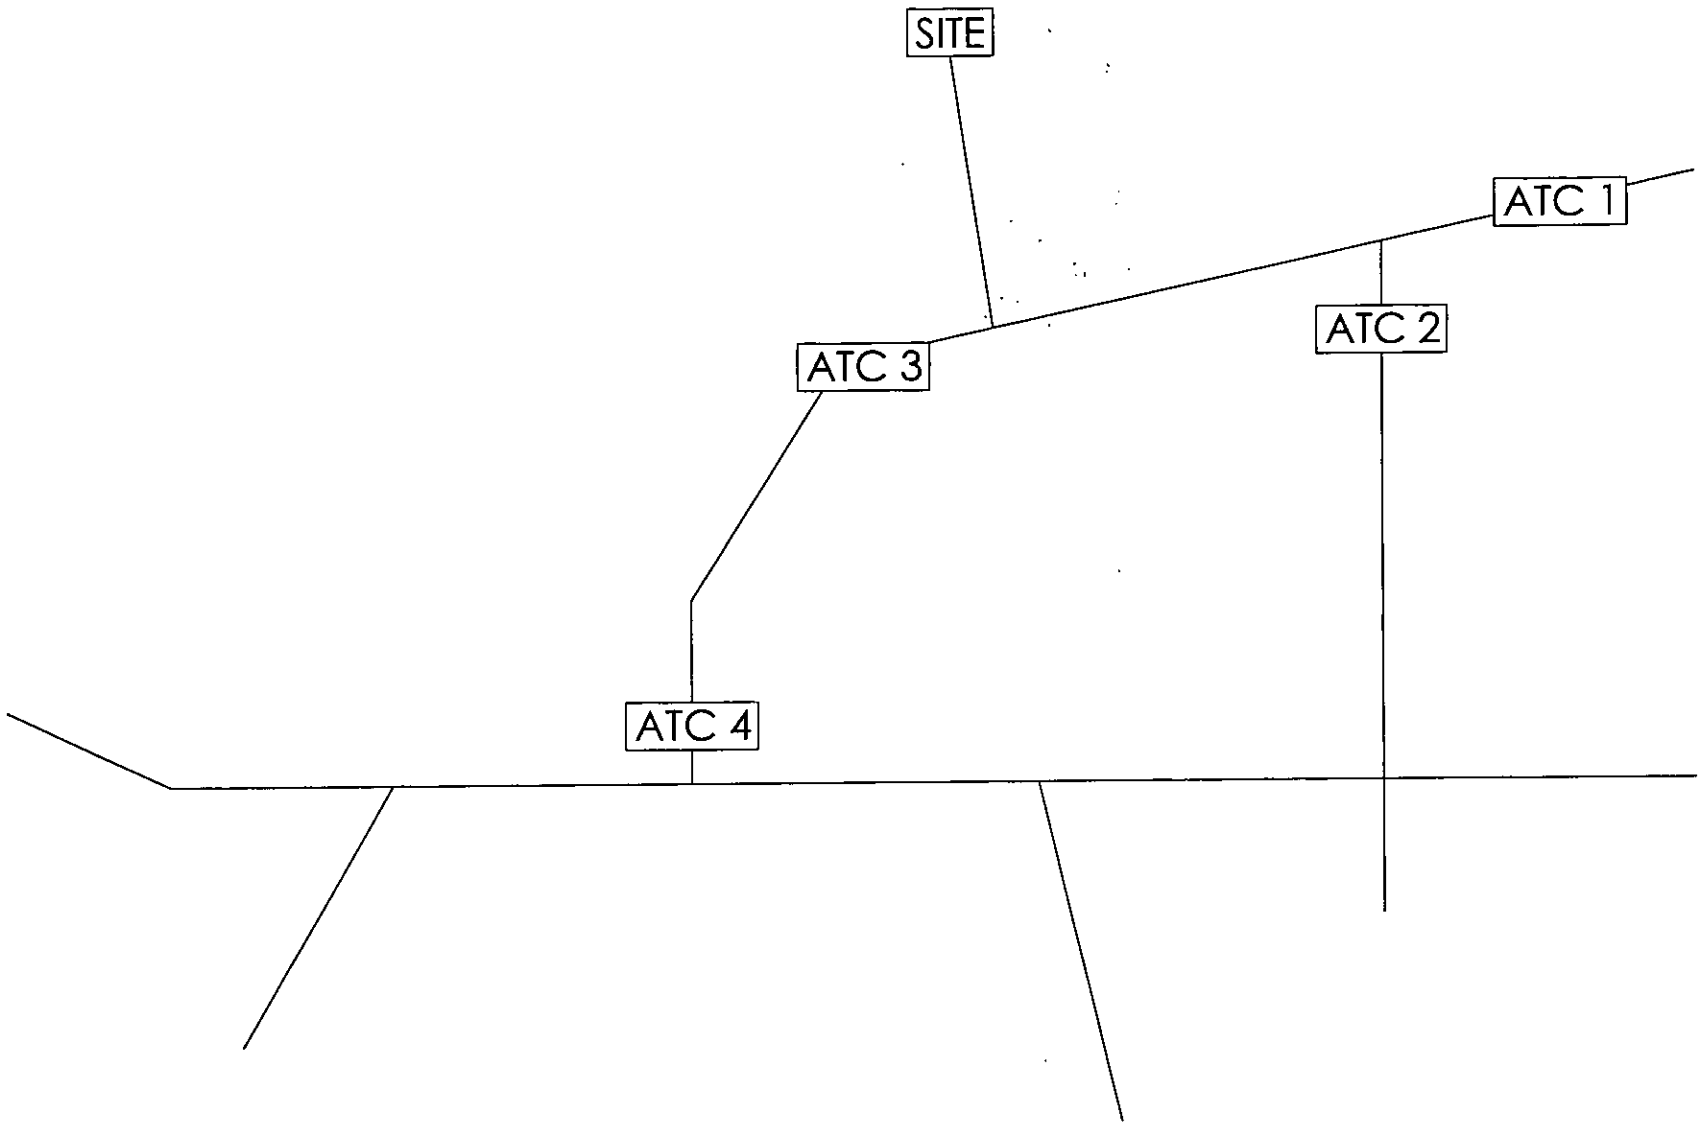

Client:

TA Copas
Family Settlement Trust

Project:

Remenham Farm

Design: PJP	Date: 04/09/01	Chk'd:
Drawn: PJP	Scale: NTS	App'd:

Sheet Size - A4 (275mm x 195mm)

FABER MAUNSELL
AN AECOM COMPANY

Marlborough House,
Upper Marlborough Road,
St Albans, Herts, AL1 3UT

Tel: +44 (0) 20 8784 5784
Fax: +44 (0) 20 8784 5700
www.fabermaunsell.com

Title:

Figure 2.1:
ATC Locations

AutoCAD Location	F:\PROJECTS\T26639\cad\ATC	Rev:

No. 26639/ATCL/01a

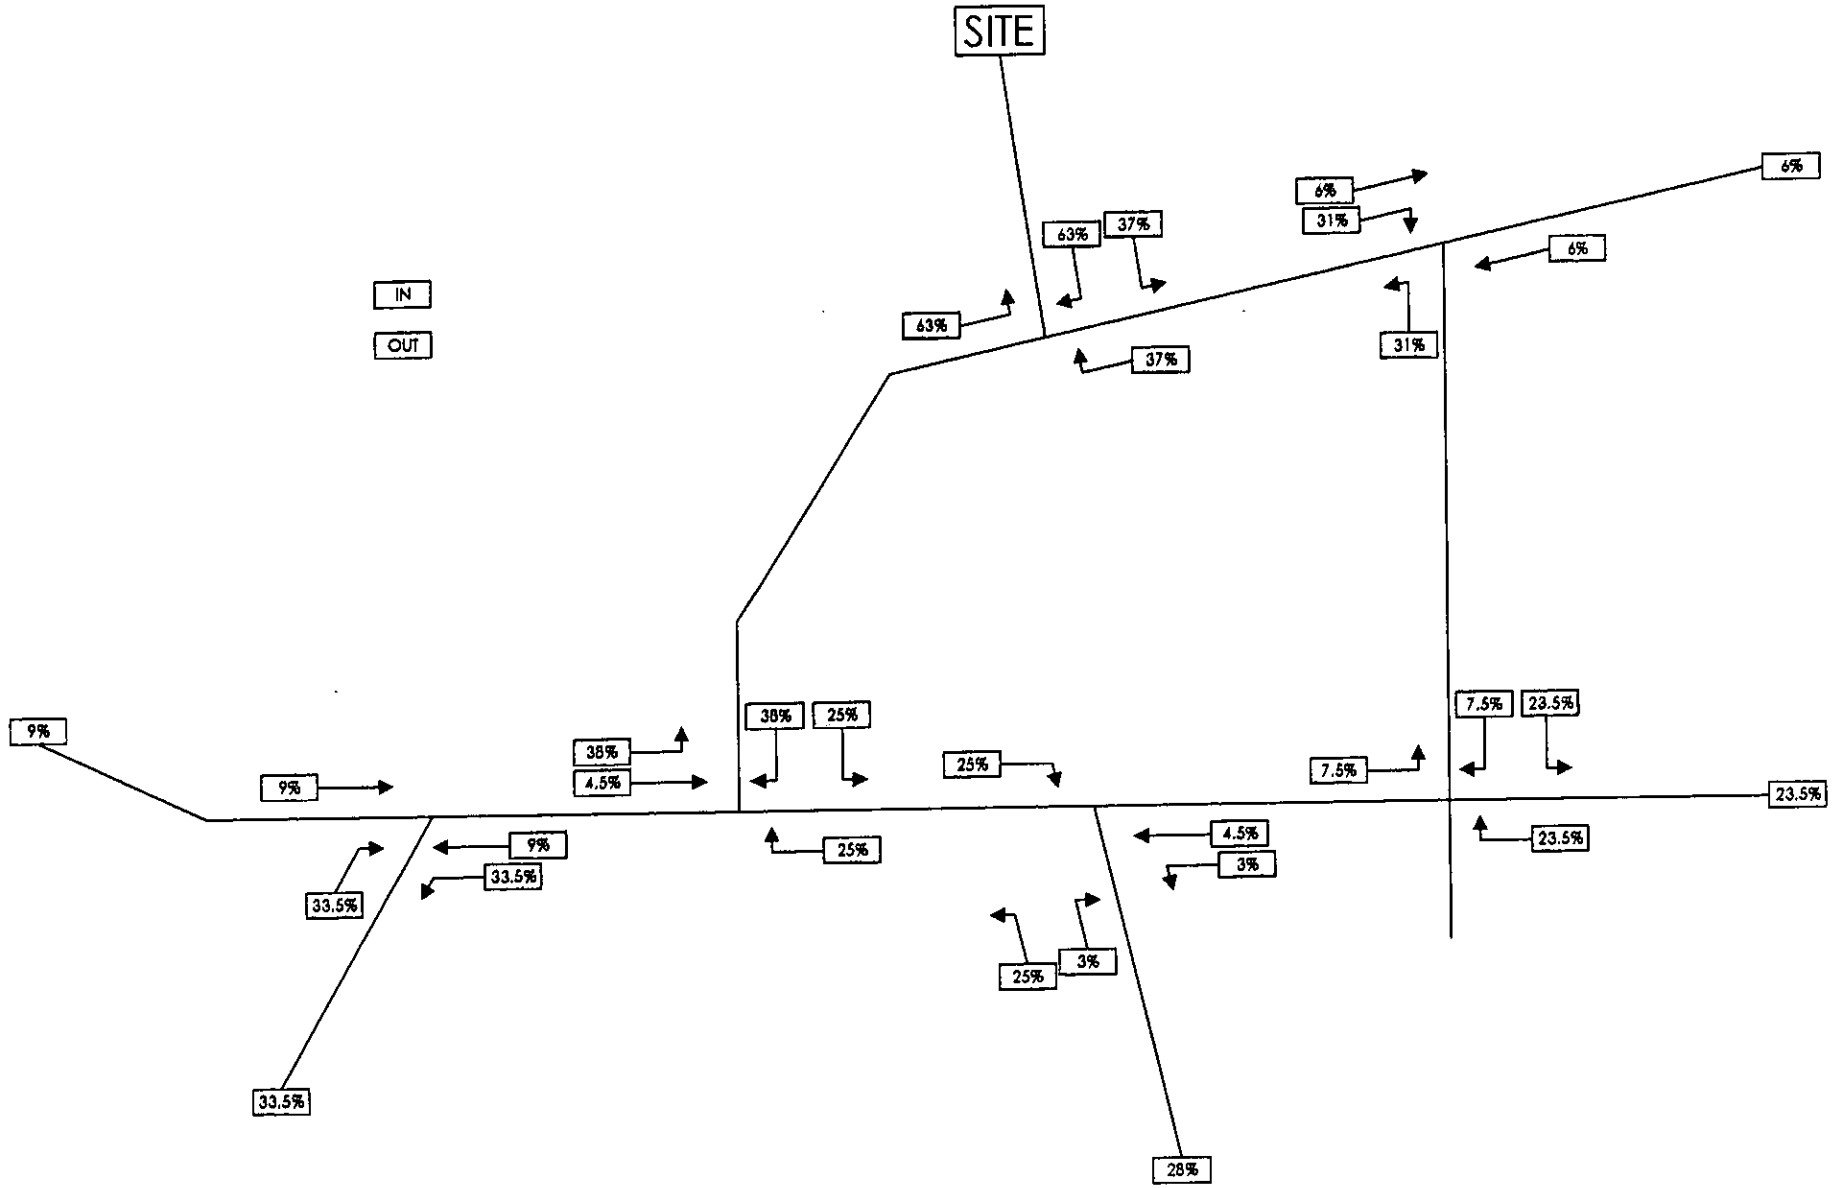

Client:

TA Copas
Family Settlement Trust

Project:

Remenham Farm

Design: PJP	Date: 09/01/02	Chk'd:
Drawn: PJP	Scale: NTS	App'd:

Sheet Size - A4 (275mm x 195mm)

FABER MAUNSELL
AN AECOM COMPANY

Marlborough House,
Upper Marlborough Road,
St Albans, Herts, AL1 3UT

Tel: +44 (0) 20 8784 5784
Fax: +44 (0) 20 8784 5700
www.fabermaunsell.com

Title:

Figure 2.2:
AM Peak Trip Distribution

AutoCAD Location	F:\PROJECTS\T26639\cad\tripgen2	Rev:

No. 26639/TD/AM/01a

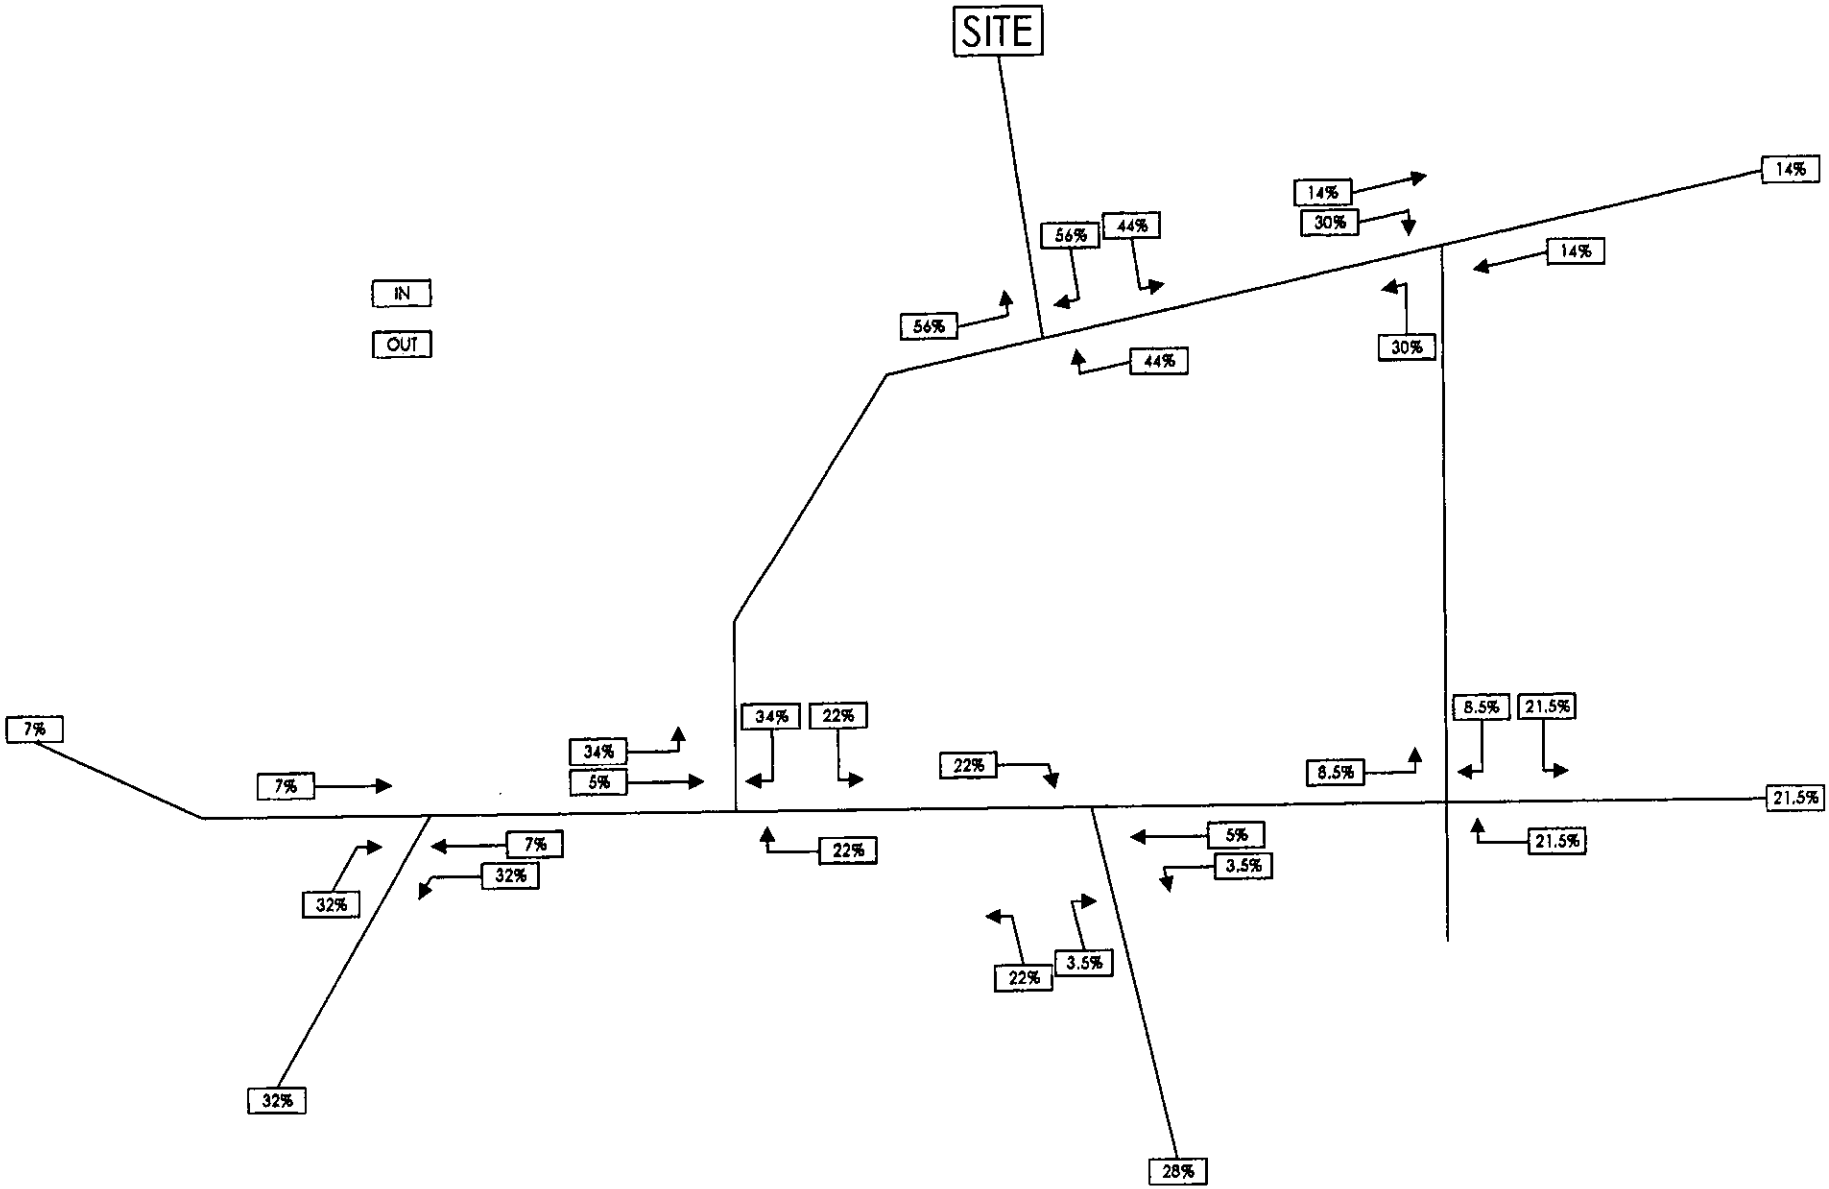

Client:

TA Copas
Family Settlement Trust

Project:

Remenham Farm

Design: PJP	Date: 09/01/02	Chk'd:
Drawn: PJP	Scale: NTS	App'd:

Sheet Size - A4 (275mm x 195mm)

FABER MAUNSELL
AN AECOM COMPANY

Marlborough House,
Upper Marlborough Road,
St Albans, Herts, AL1 3UT

Tel: +44 (0) 20 8784 5764
Fax: +44 (0) 20 8784 5700
www.fabermaunsell.com

Title:

Figure 2.3:
PM Peak Trip Distribution

AutoCAD Location	F:\PROJECTS\T26639\cad\tripgen2	Rev:

No. 26639/TD/PM/01a

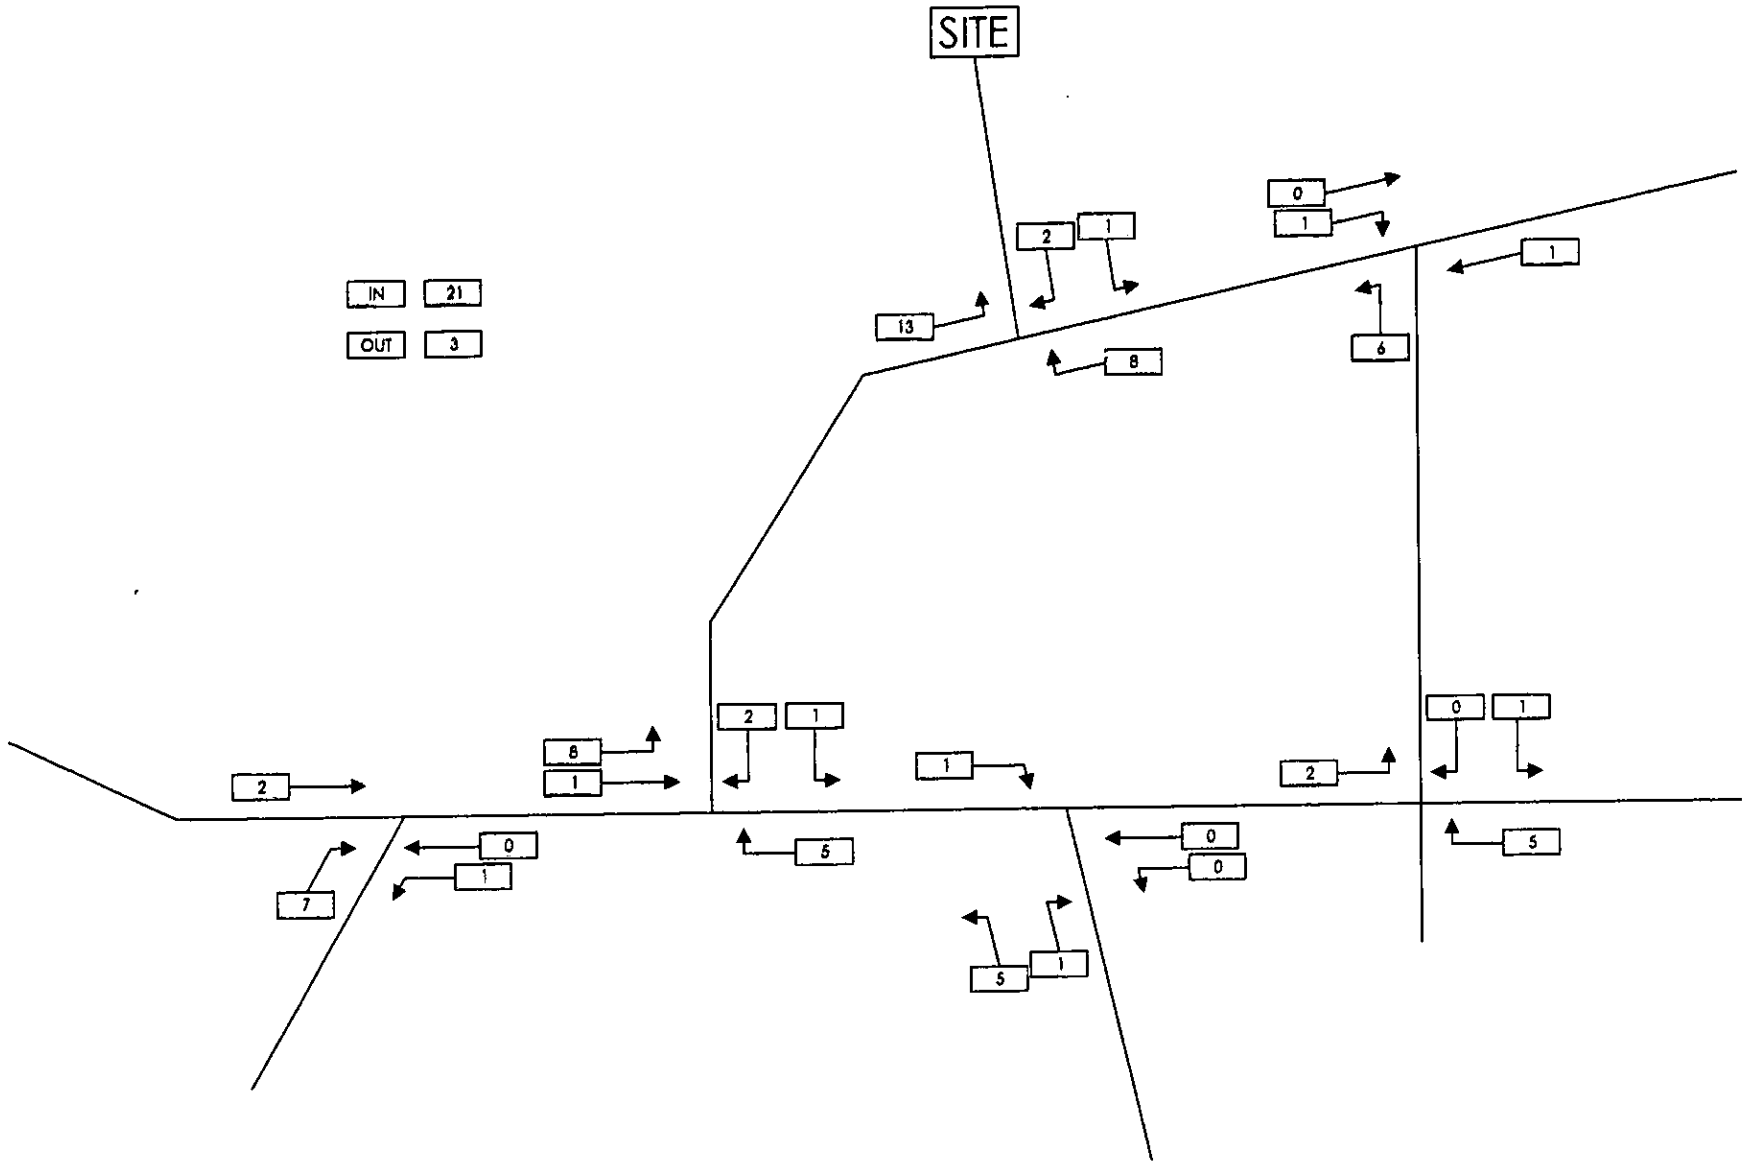

Client: TA Copas Family Settlement Trust	Project: Remenham Farm	FABER MAUNSELL An AECOM Company	Title: Figure 2.4: AM Peak Trip Generation - mean
	Design: PJP / Date: 09/01/02 / Chk'd:	Marlborough House, Upper Marlborough Road, St Albans, Herts, AL1 3UT	AutoCAD Location: F:\PROJECTS\T26639\cad\tripgen2 / Rev:
	Drawn: PJP / Scale: NTS / App'd:	Tel: +44 (0) 20 8784 5784 Fax: +44 (0) 20 8784 5700 www.fabermaunsell.com	No. 26639/TG/AMM/02a
	Sheet Size - A4 (275mm x 195mm)		

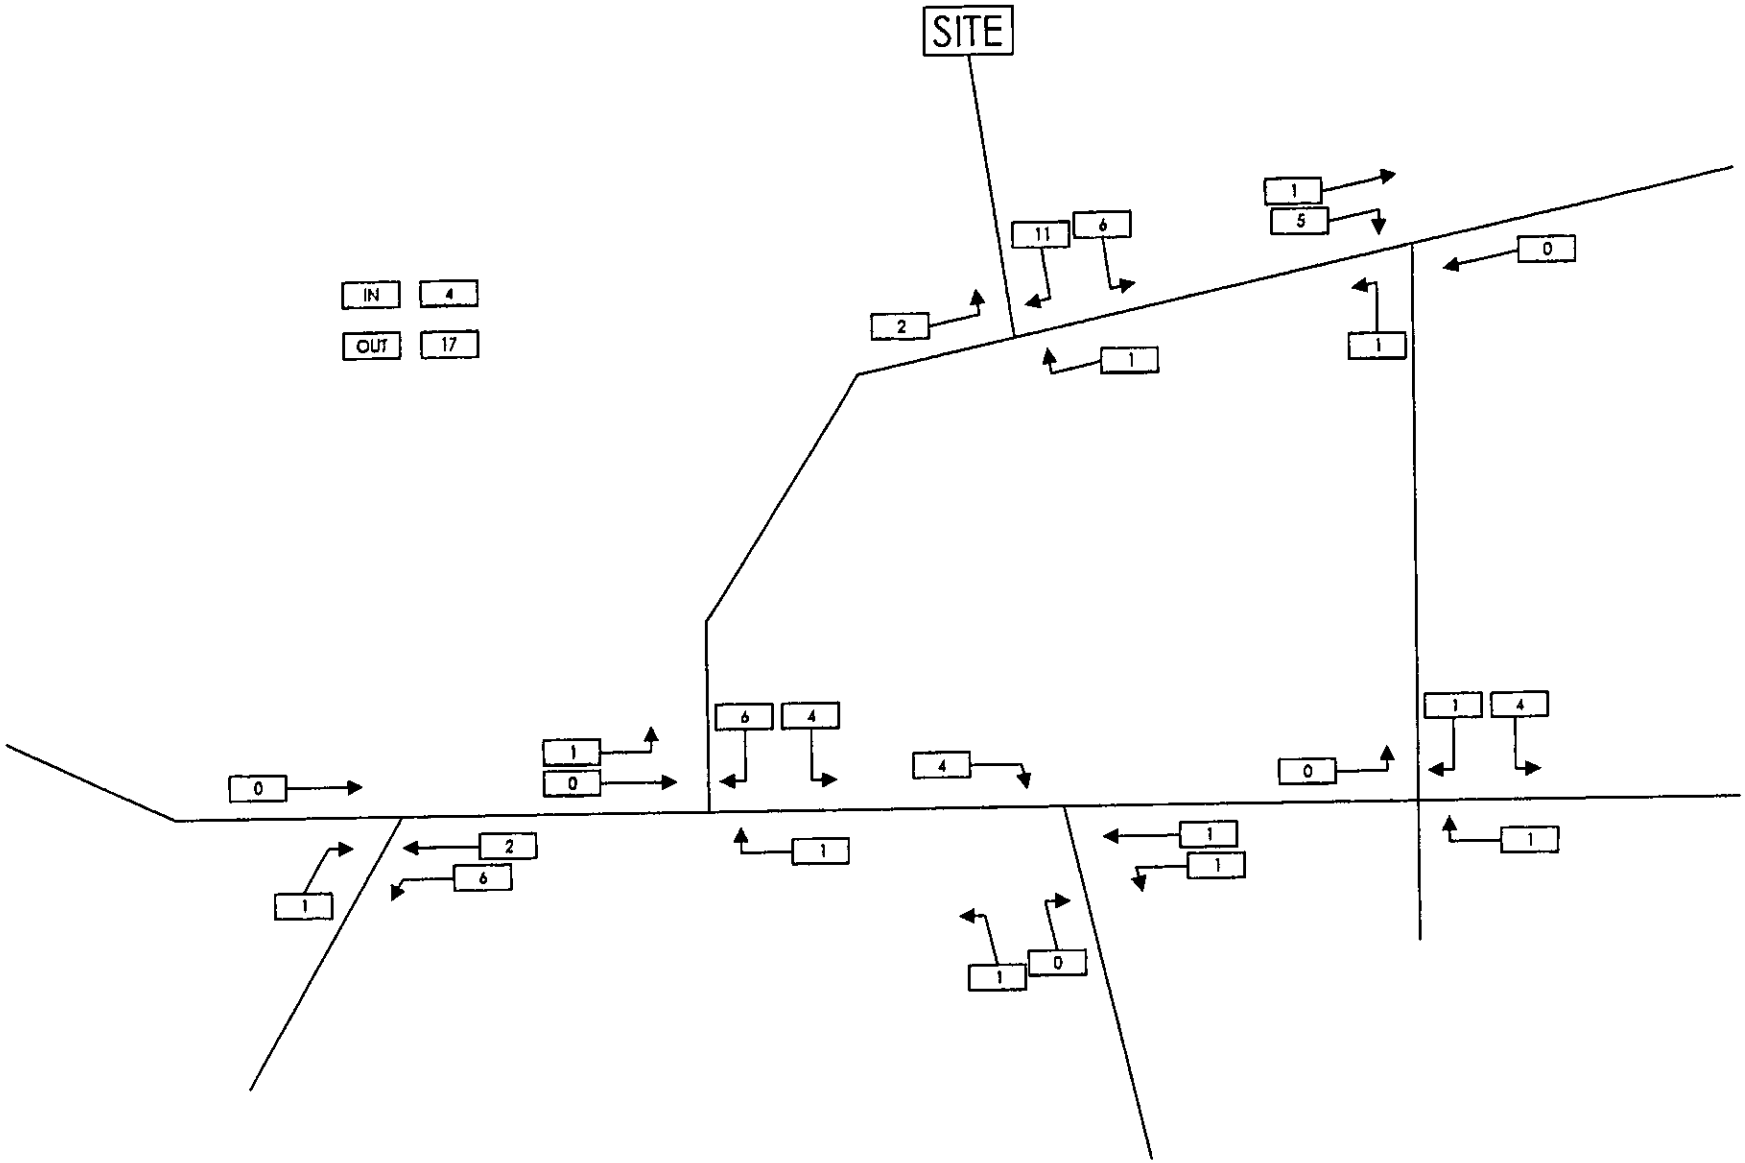

Client: TA Copas Family Settlement Trust	Project: Remenham Farm	FABER MAUNSELL An AECOM Company	Title: Figure 2.5: PM Peak Trip Generation - mean
	Design: PJP | Date: 09/01/02 | Chk'd:	Marlborough House, Upper Marlborough Road, St Albans, Herts, AL1 3UT	AutoCAD Location: F:\PROJECTS\T26639\cad\tripgen2 | Rev:
	Drawn: PJP | Scale: NTS | App'd:	Tel: +44 (0) 20 8784 5784 Fax: +44 (0) 20 8784 5700 www.fabermaunsell.com	No. 26639/TG/PMM/02a
	Sheet Size - A4 (275mm x 195mm)		

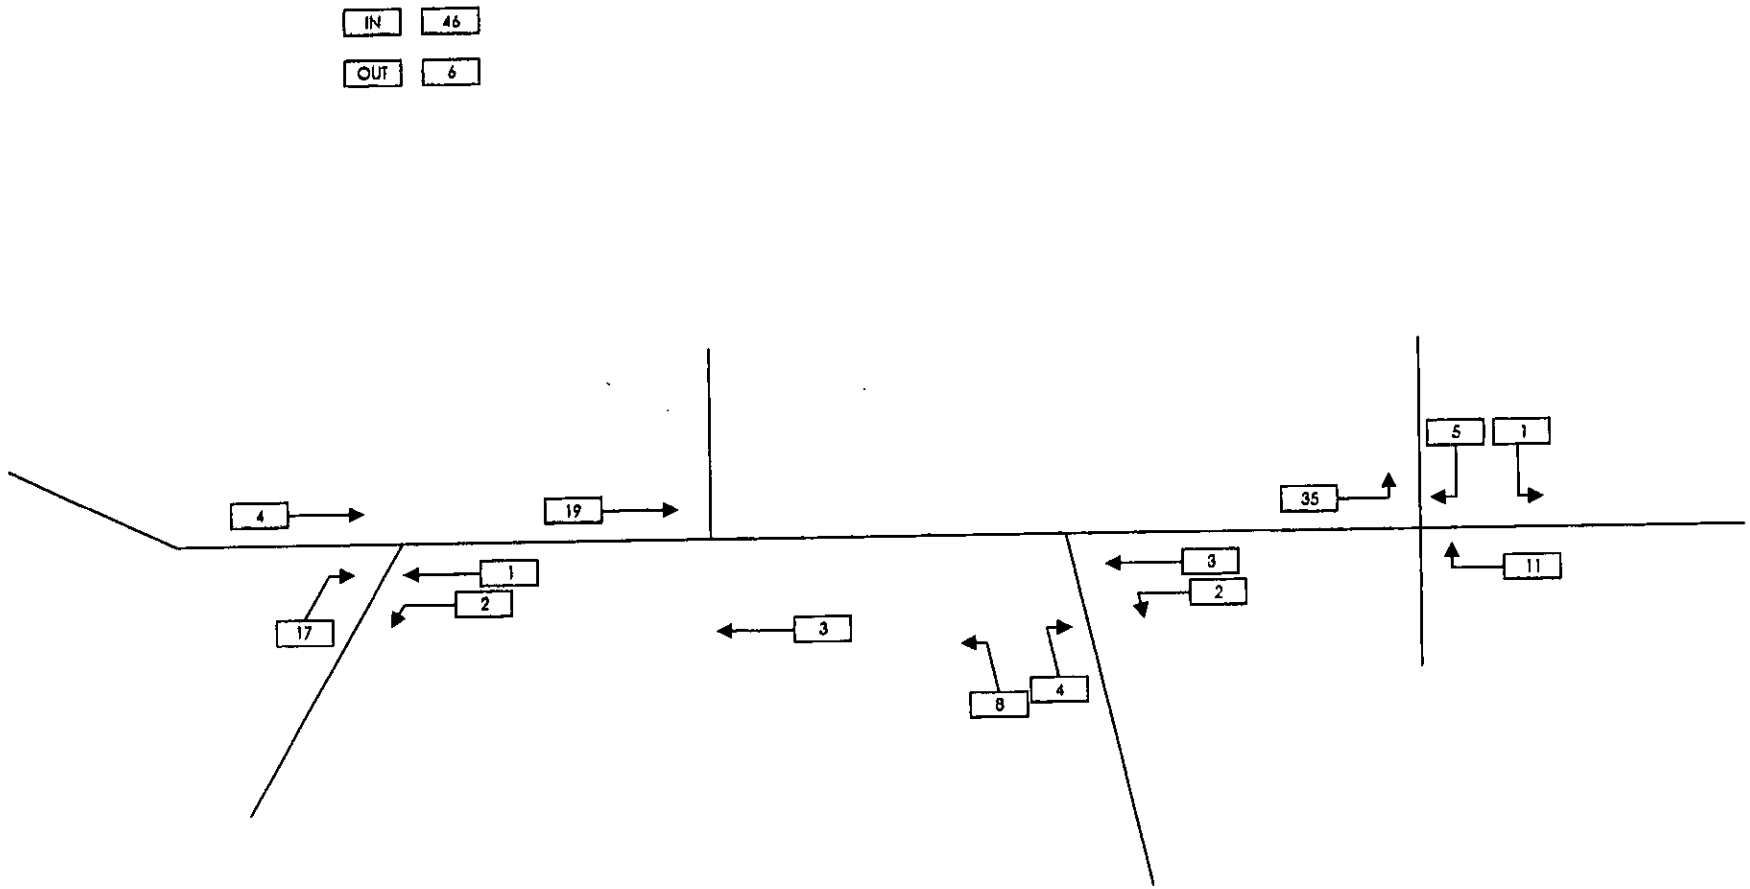

Client:
TA Copas
Family Settlement Trust

Project:
Remenham Farm

Design: PJP	Date: 09/01/02	Chk'd:
Drawn: PJP	Scale: NTS	App'd:

Sheet Size - A4 (275mm x 195mm)

FABER MAUNSELL
AN AECOM COMPANY
Marlborough House,
Upper Marlborough Road,
St Albans, Herts, AL1 3UT
Tel: +44 (0) 20 8784 5784
Fax: +44 (0) 20 8784 5700
www.fabermaunsell.com

Title:
Figure 2.6: Original Report
AM Peak Trip Generation - mean

AutoCAD Location	F:\PROJECTS\T26639\cad\trigen2	Rev:

No. 26639/TG/ORAMM/02a

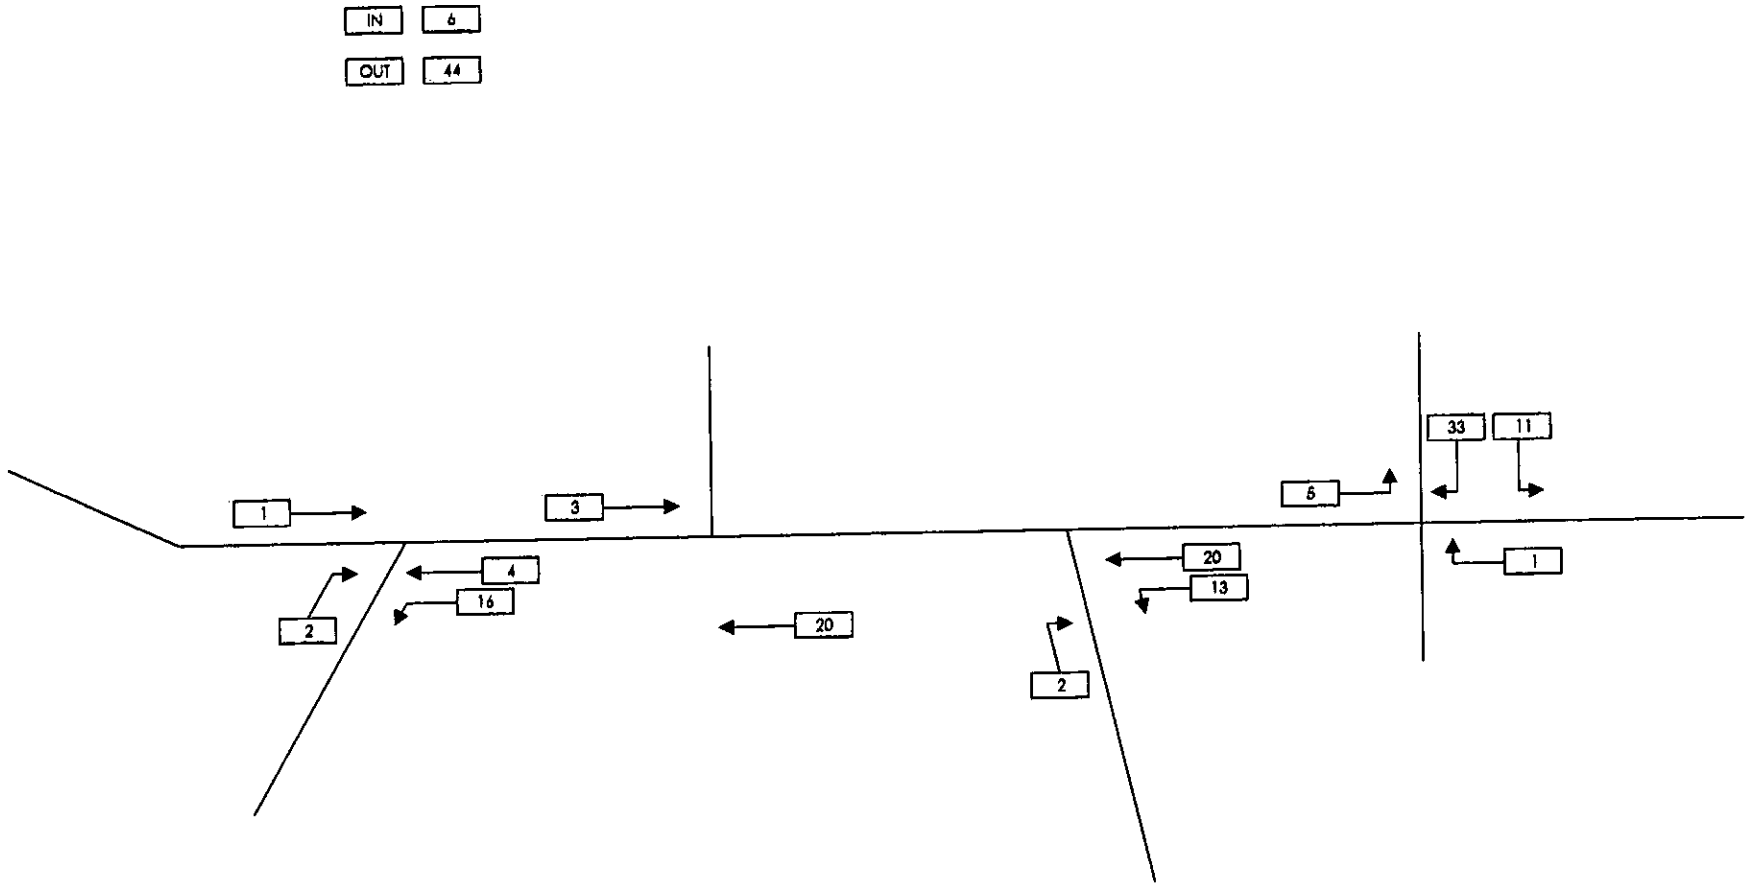

Client:
TA Copas
Family Settlement Trust

Project:
Remenham Farm

Design: PJP	Date: 09/01/02	Chk'd:
Drawn: PJP	Scale: NTS	App'd:

Sheet Size - A4 (275mm x 195mm)

FABER MAUNSELL
AN AECOM COMPANY
Marlborough House,
Upper Marlborough Road,
St Albans, Herts, AL1 3UT
Tel: +44 (0) 20 8784 5784
Fax: +44 (0) 20 8784 5700
www.fabermaunsell.com

Title:
Figure 2.7: Original Report
AM Peak Trip Generation - mean

AutoCAD Location: F:\PROJECTS\T26639\cad\tripgen2
Rev:

No. 26639/TG/ORPMM/02a

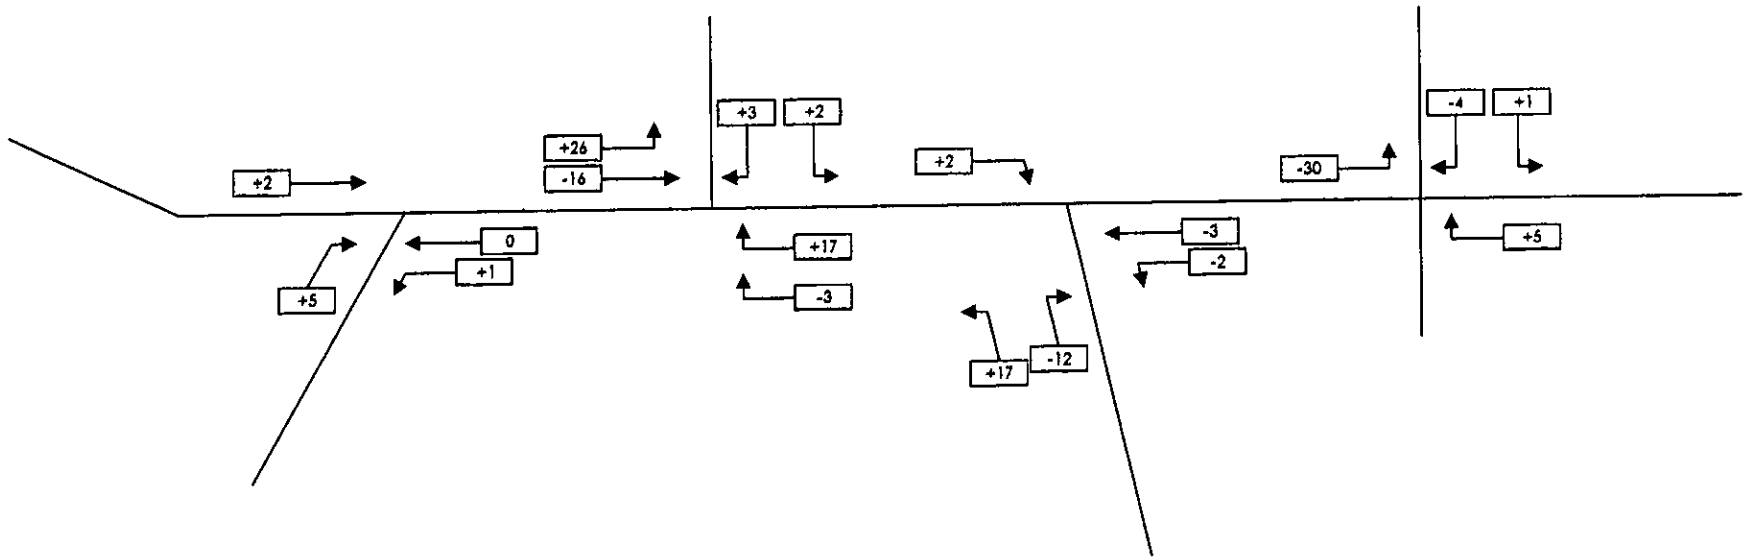

Client:
TA Copas
Family Settlement Trust

Project:
Remenham Farm

Design: PJP	Date: 09/01/02	Chk'd:
Drawn: PJP	Scale: NTS	App'd:

Sheet Size - A4 (275mm x 195mm)

FABER MAUNSELL
AN AECOM COMPANY
Marlborough House,
Upper Marlborough Road,
St Albans, Herts, AL1 3UT
Tel: +44 (0) 20 8784 5784
Fax: +44 (0) 20 8784 5700
www.fabermaunsell.com

Title:
Figure 3.1: Comparison of AM Peak Trip Generation - 85th percentile

AutoCAD Location	F:\PROJECTS\T26639\cad\tripgen2	Rev:

No. 26639/TG/CAMP/01a

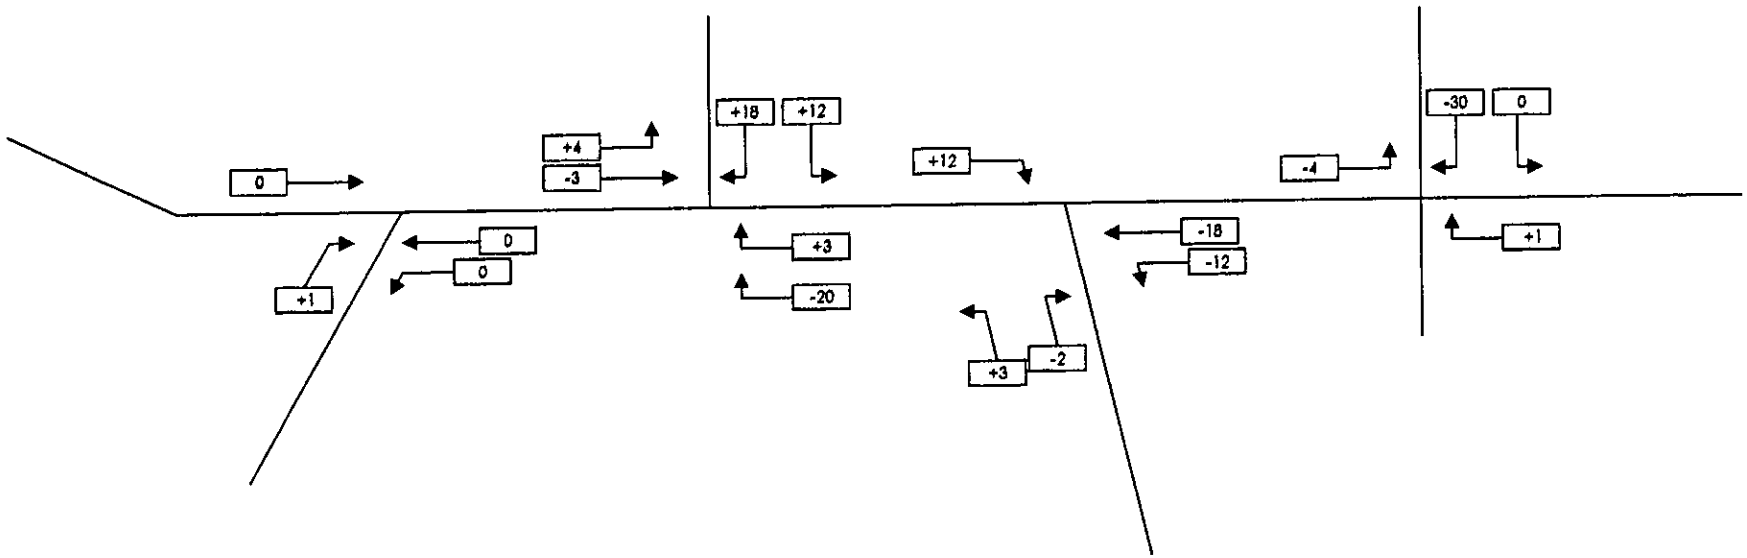

Client:
TA Copas
Family Settlement Trust

Project:
Remenham Farm

Design: PJP	Date: 09/01/02	Chk'd:
Drawn: PJP	Scale: NTS	App'd:

Sheet Size - A4 (275mm x 195mm)

FABER MAUNSELL
AN AECOM COMPANY
Marlborough House,
Upper Marlborough Road,
St Albans, Herts, AL1 3UT
Tel: +44 (0) 20 8784 5784
Fax: +44 (0) 20 8784 5700
www.fabermaunsell.com

Title:
Figure 3.2: Comparison of PM Peak Trip Generation - 85th percentile

AutoCAD Location	F:\PROJECTS\T26639\cad\tripgen2	Rev:

No. 26639/TG/CPMP/01a

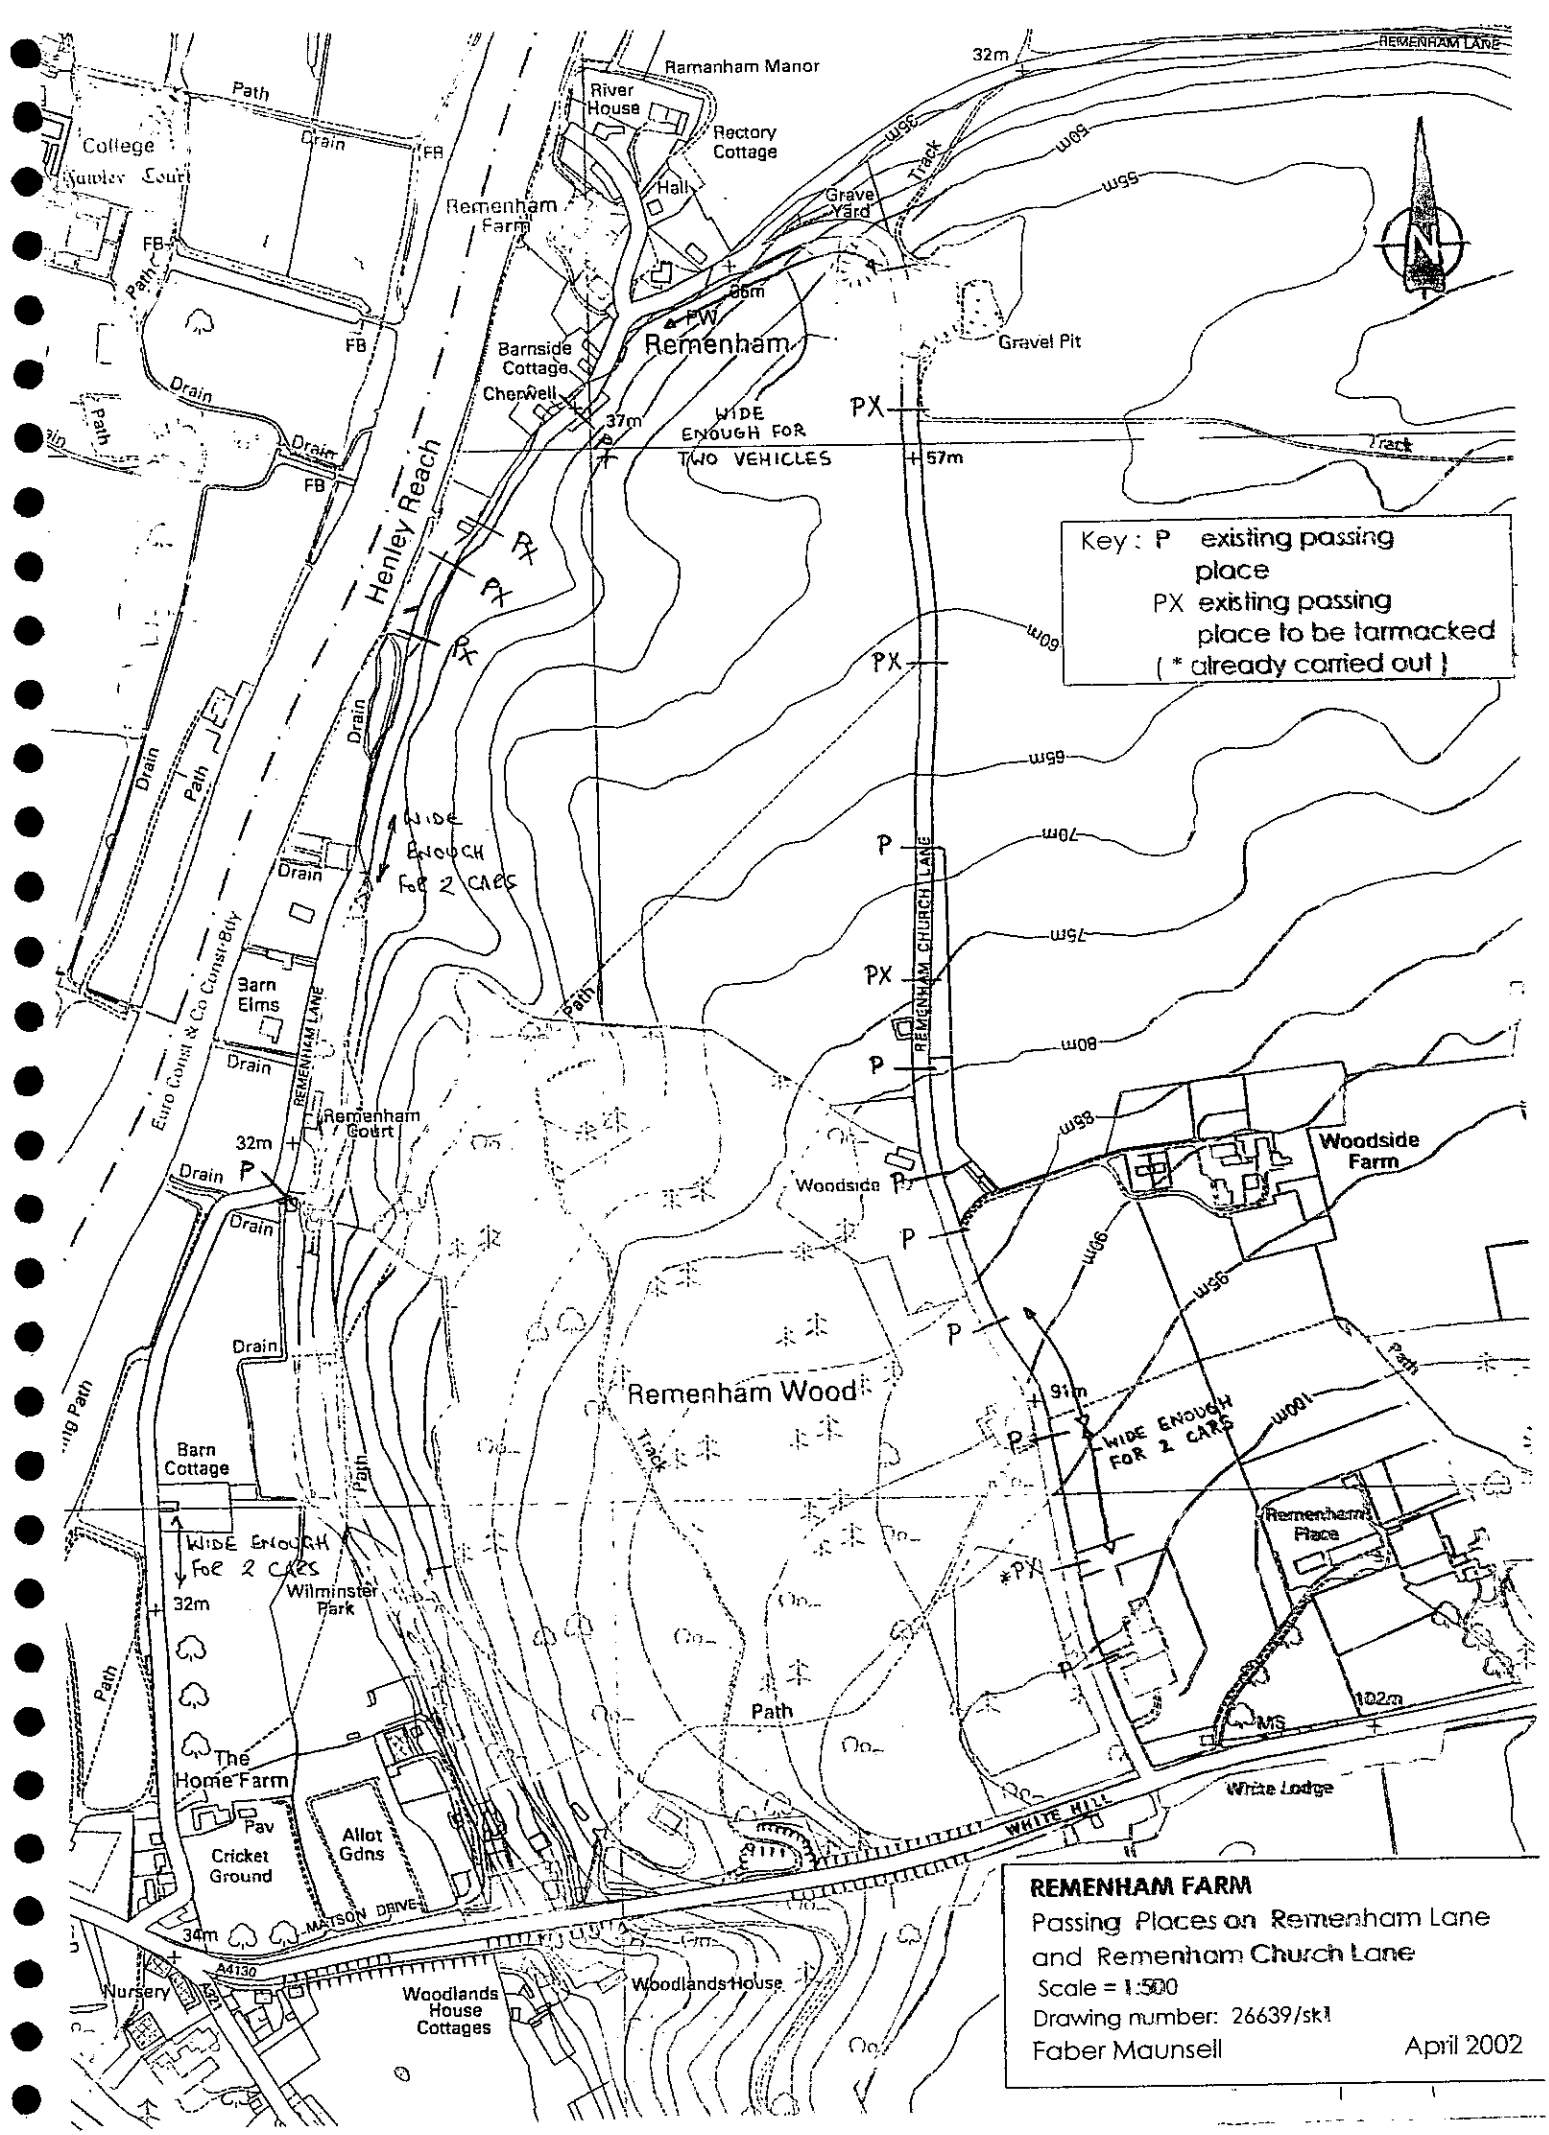

REMENHAM FARM

Passing Places on Remenham Lane and Remenham Church Lane

Scale = 1:500

Drawing number: 26639/sk1

Faber Maunsell April 2002

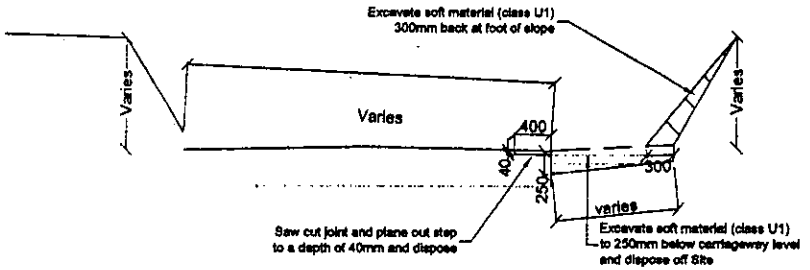

SITE CLEARANCE
Section A - A
scale1:40

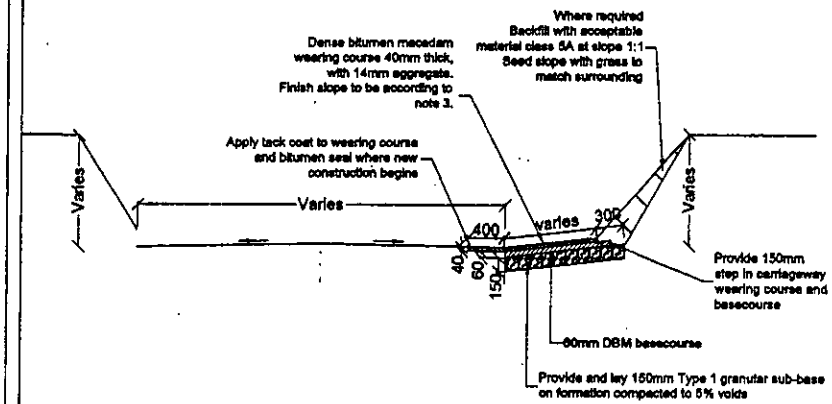

Typical Section at A - A
scale1:40

Notes

1. All dimensions are in mm

2. This typical detail is proposed for areas of existing verge which are currently trafficked by vehicles and used as an informal passing place.

3. All falls and levels to be agreed with Engineer on Site. Proposed verge finish to be at slope 1:15 towards carrigeway centreline except where carriageway drains to side ditch, then the fall shall be towards the edge of the carrigeway.

4. All traffic management arrangements during construction is to be agreed by local highway authority

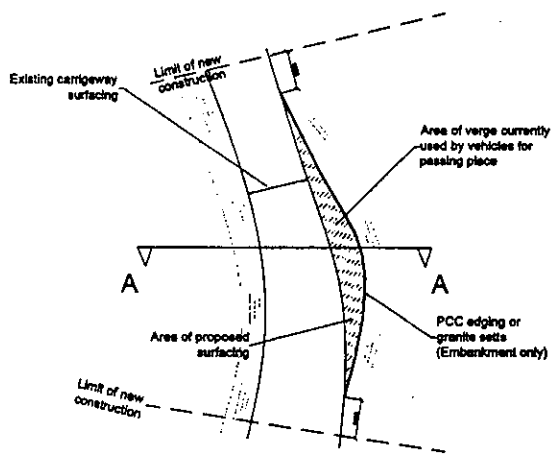

GENERAL ARRANGEMENT
Plan NTS

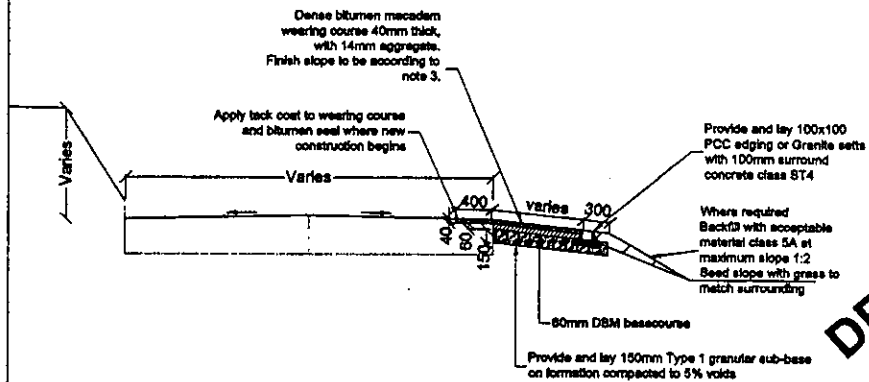

Typical Section at A-A
(Embankment)
scale1:40

DRAFT

Client:
The COPAS Partnership

Project:
Remenham Farm

Title:
Passing Places
Typical Construction Detail

Design:	AMC	Check:	AMC
Chk'd:	FR	Date:	23/04/09
Appr'd:	JHW	Status:	varies

FABER MAUNSELL
An AECOM Company

Marlborough House,
Upper Marlborough Road,
St Albans, Herts, AL1 3UT.
Tel: +44 (0) 20 8784 5784
Fax: +44 (0) 20 8784 5700
www.fabermaunsell.com

No. 26639/PASS/NTS/01

The copyright in this document (including its electronic form) shall remain vested in FaberMaunsell Ltd ("FML") but the Client shall have a licence to copy and use the document for the purpose for which it was provided. FML shall not be liable for the use by any person of this document for any purpose other than that for which the same was provided by FML. This document shall not be reproduced in whole or in part or relied upon by third parties for any use whatsoever without the express written authority of FML.

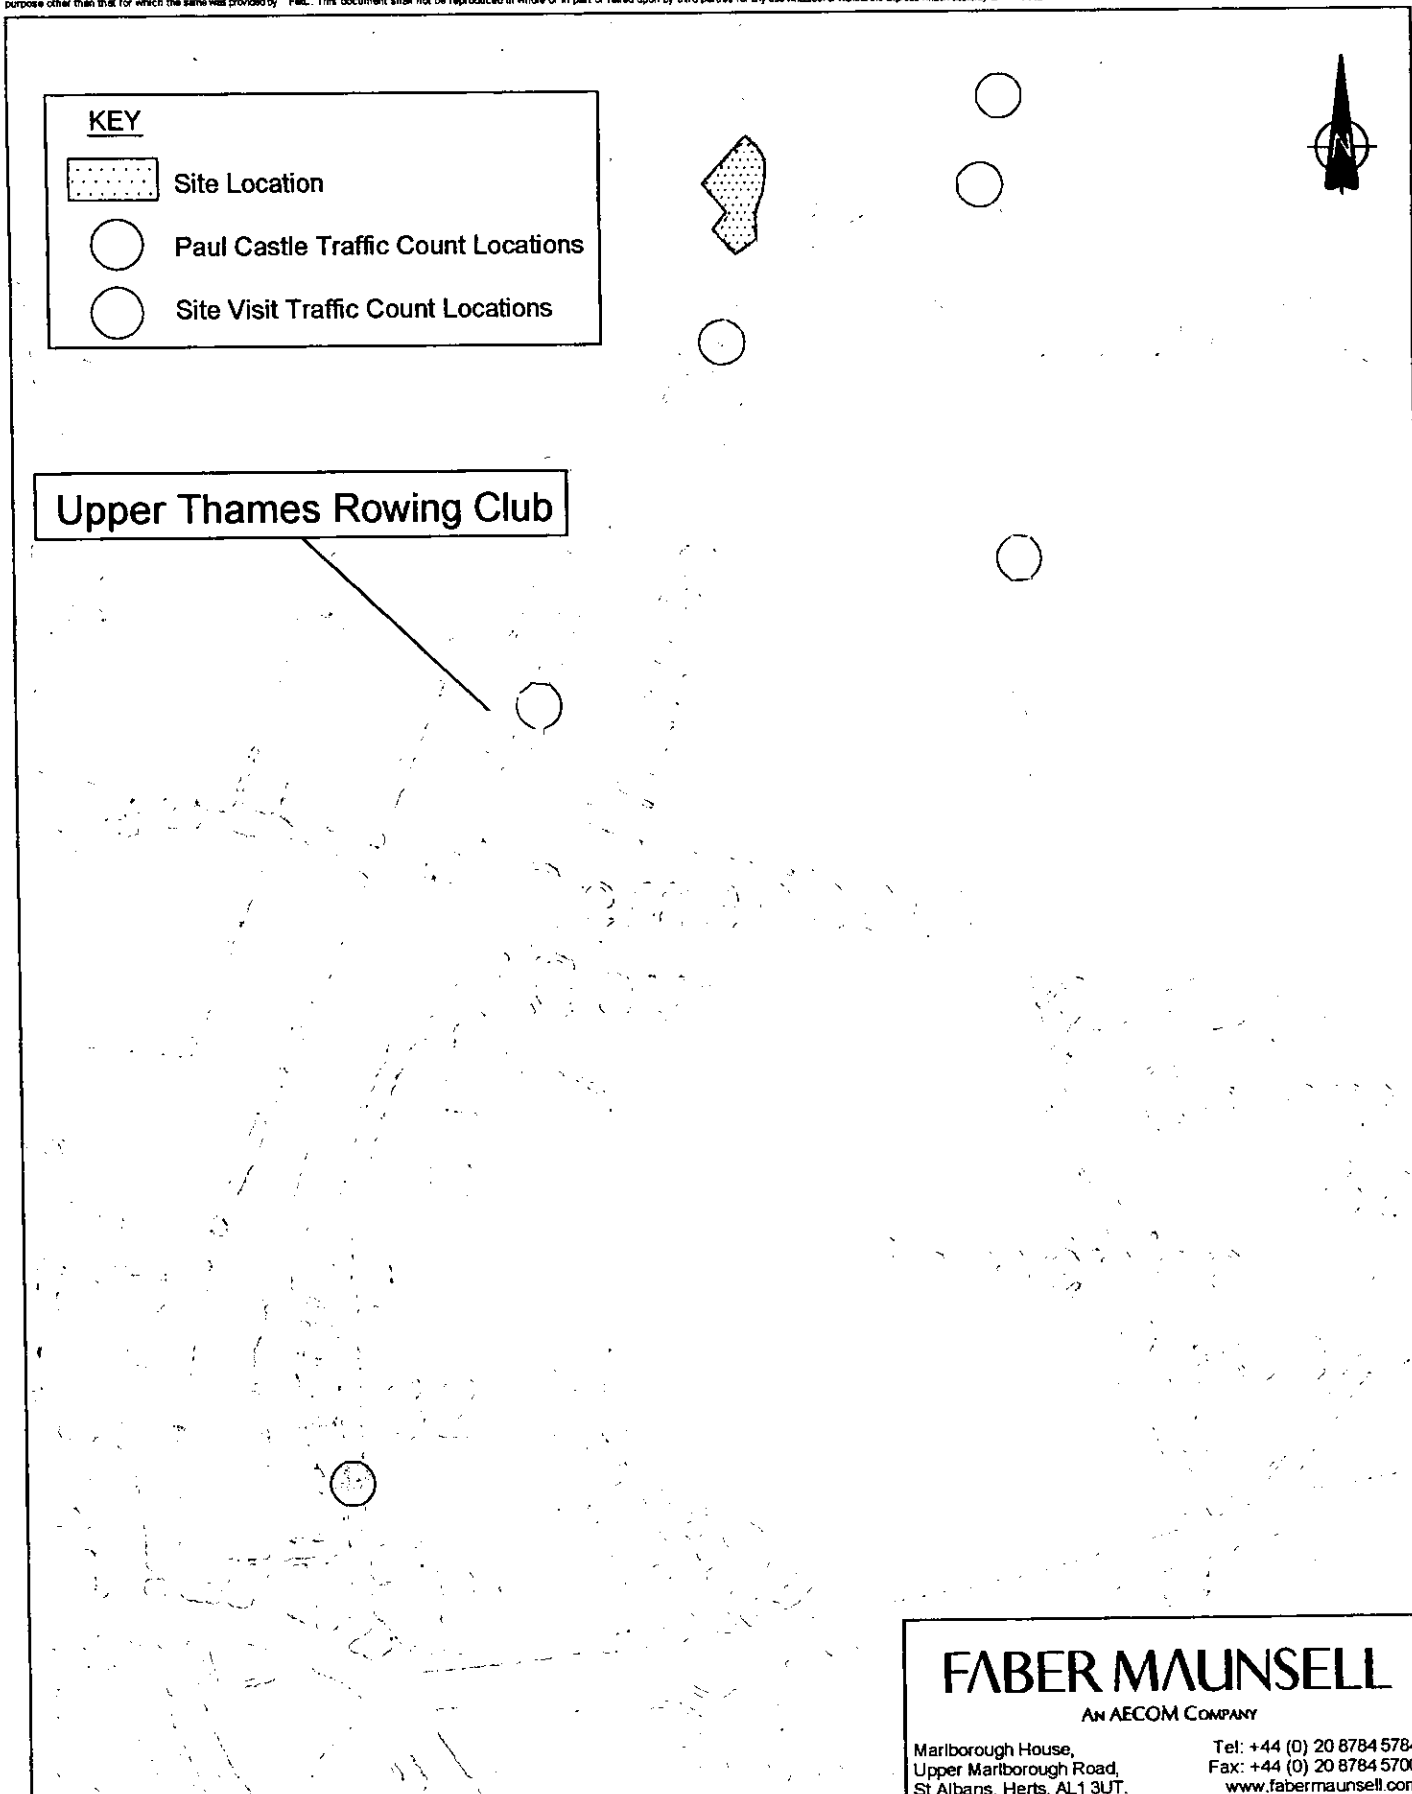

FABER MAUNSELL
AN AECOM COMPANY
Marlborough House,
Upper Marlborough Road,
St Albans, Herts, AL1 3UT.
Tel: +44 (0) 20 8784 5784
Fax: +44 (0) 20 8784 5700
www.fabermaunsell.com

Client: TA Copas Family Settlement Trust	Title: Traffic Count Locations Along Remenham Lane and Remenham Church Lane
Project: Remenham Farm	
Design: DNK	CAD: DNK
Chk'd:	App'd:
Date: 22/10/2004	Scale: NTS
No. NJA 6	Rev:

cm

A4

Mapping reproduced with the permission of HMSO, Crown Copyright reserved. FaberMaunsell, Marlborough House, Upper Marlborough Road, St. Albans AL1 3UT Account/Licence No. AL1005520

The copyright in this document (including its electronic form) shall remain vested in FaberMaunsell Ltd ("FML") but the Client shall have a licence to copy and use the document for the purpose for which it was provided FML shall not be liable for the use by any person of this document for any purpose other than that for which the same was provided by FML. This document shall not be reproduced in whole or in part or relied upon by third parties for any use whatsoever without the express written authority of FML.

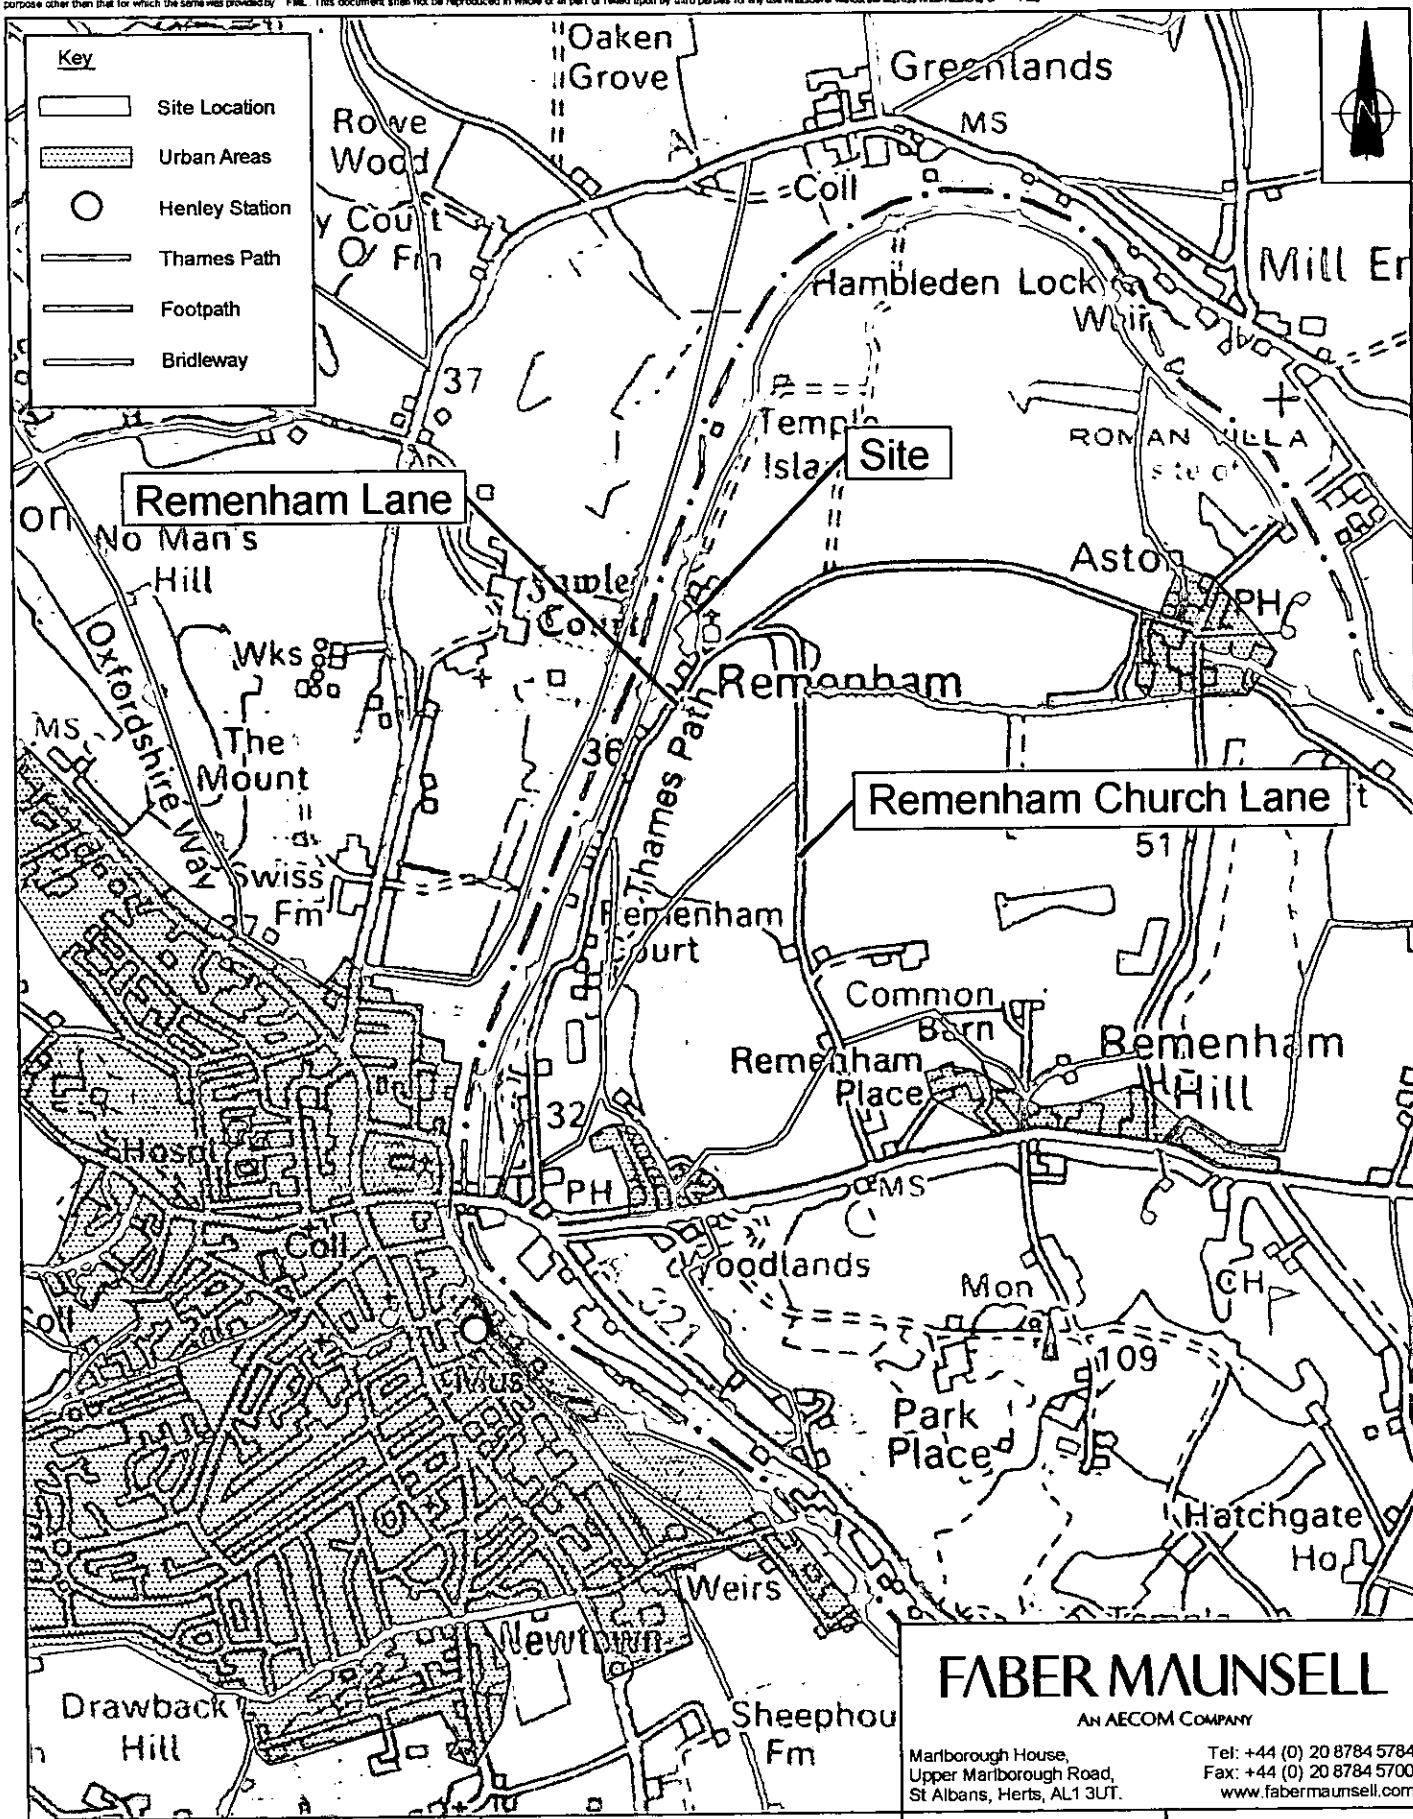

Client: TA Copas Family Settlement Trust	Title: Bridleway and Footpath Network
Project: Remenham Farm	

FABER MAUNSELL
AN AECOM COMPANY

Marlborough House,
Upper Marlborough Road,
St Albans, Herts, AL1 3UT.
Tel: +44 (0) 20 8784 5784
Fax: +44 (0) 20 8784 5700
www.fabermaunsell.com

Design: DNK	CAD: DNK
Chk'd:	App'd:
Date: 15/10/2004	Scale: 1:2000

No. NJA 7 Rev:

cm

A4

Mapping reproduced with the permission of HMSO. Crown Copyright reserved. FaberMaunsell, Marlborough House, Upper Marlborough Road, St. Albans AL1 3UT. Account/Licence No. AL100052220

The copyright in this document (including its electronic form) shall remain vested in FaberMaunsell Ltd ("FML") but the Client shall have a licence to copy and use the document for the purpose for which it was provided. FML shall not be liable for the use by any person of this document for any purpose other than that for which the same was provided by FML. This document shall not be reproduced in whole or in part or relied upon by third parties for any use whatsoever without the express written authority of FML.

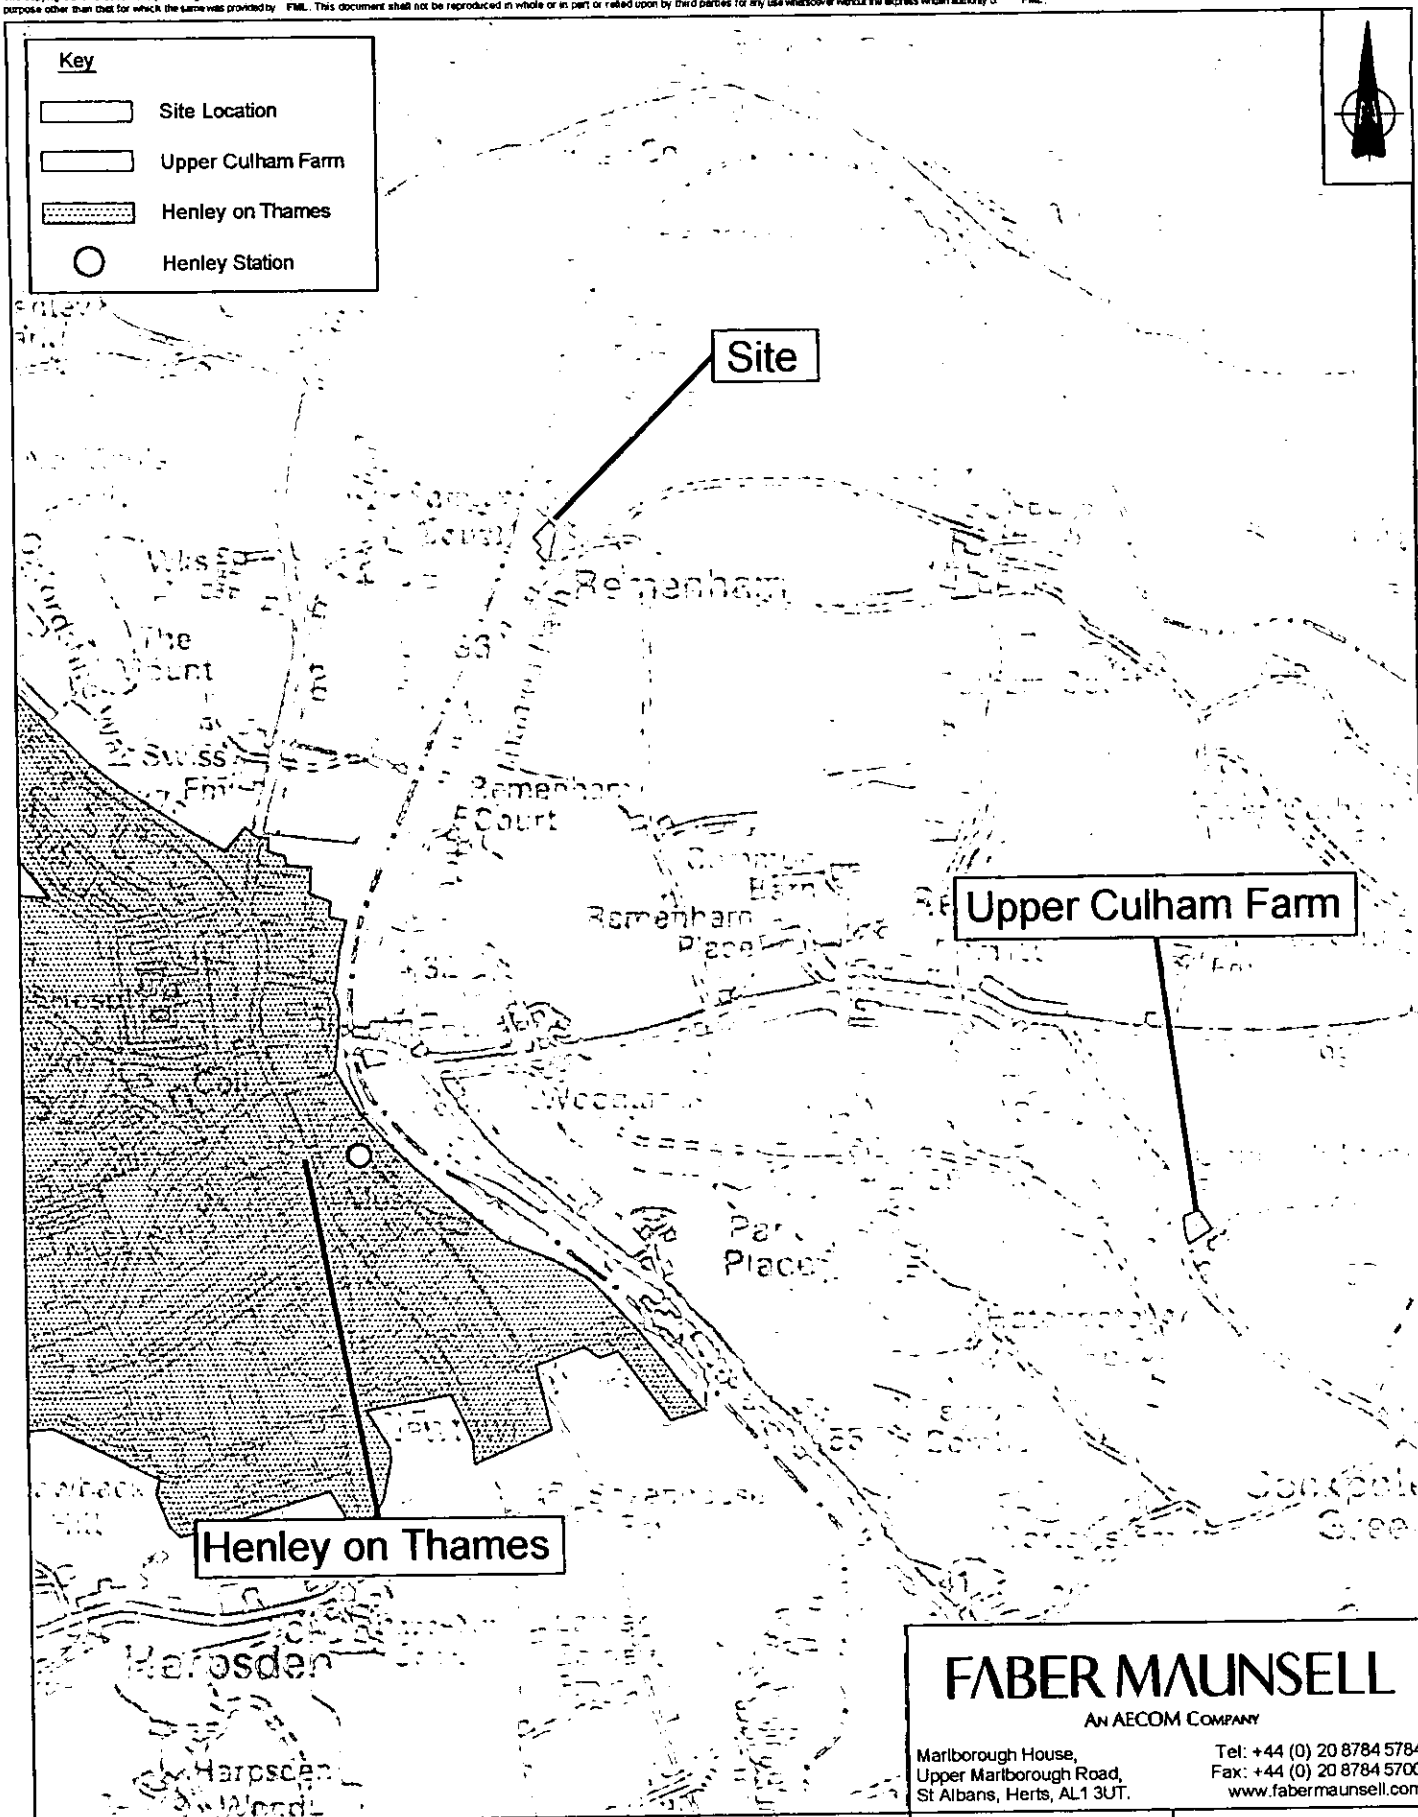

FABER MAUNSELL
AN AECOM COMPANY
Marlborough House,
Upper Marlborough Road,
St Albans, Herts, AL1 3UT.
Tel: +44 (0) 20 8784 5784
Fax: +44 (0) 20 8784 5700
www.fabermaunsell.com

Client: TA Copas Family Settlement Trust	Title: Location of Upper Culham Farm
Project: Remenham Farm	
Design: DNK	CAD: DNK
Chk'd:	App'd:
Date: 05/11/2004	Scale: 1:2250
No. NJA 8	Rev:
	A4

Mapping reproduced with the permission of HMSO, Crown Copyright reserved. FaberMaunsell, Marlborough House, Upper Marlborough Road, St. Albans AL1 3UT Account/Licence No. AL1000520

Location of Appeal Site - X0360/A/04/1162950

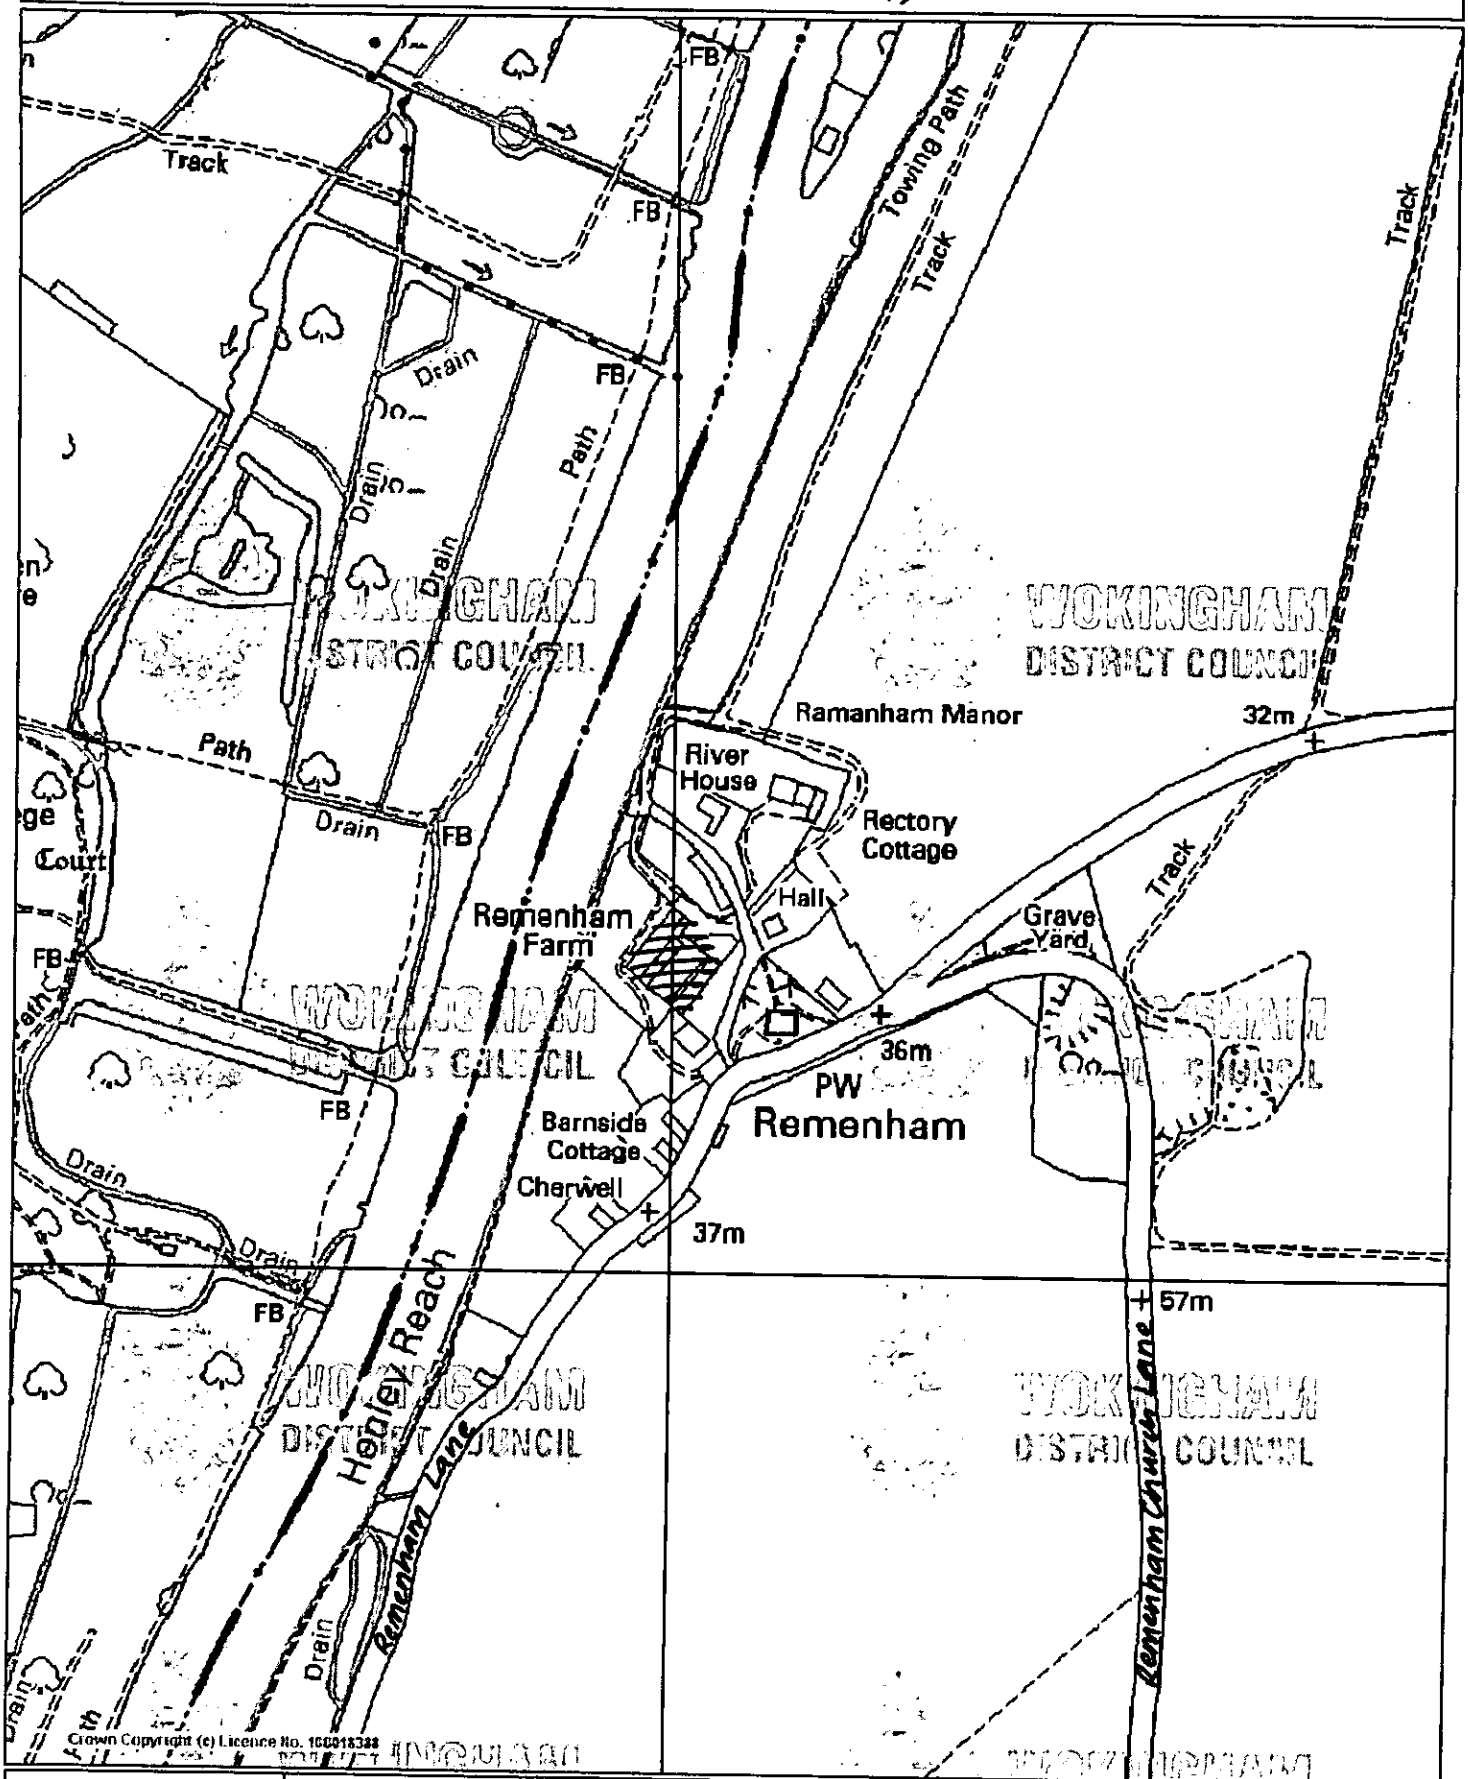

Crown Copyright (c) Licence No. 100018388

WOKINGHAM DISTRICT COUNCIL

This map is based upon Ordnance Survey material with the permission of Ordnance Survey on behalf of the Controller of HMSO. (c) Crown Copyright. Unauthorised reproduction infringes Crown Copyright and may lead to prosecution or civil proceedings.

Wokingham District Council Licence Number 100018388.

Scale 1/5000

N W E S

PROPOSED REMENHAM CHURCH CONSERVATION AREA

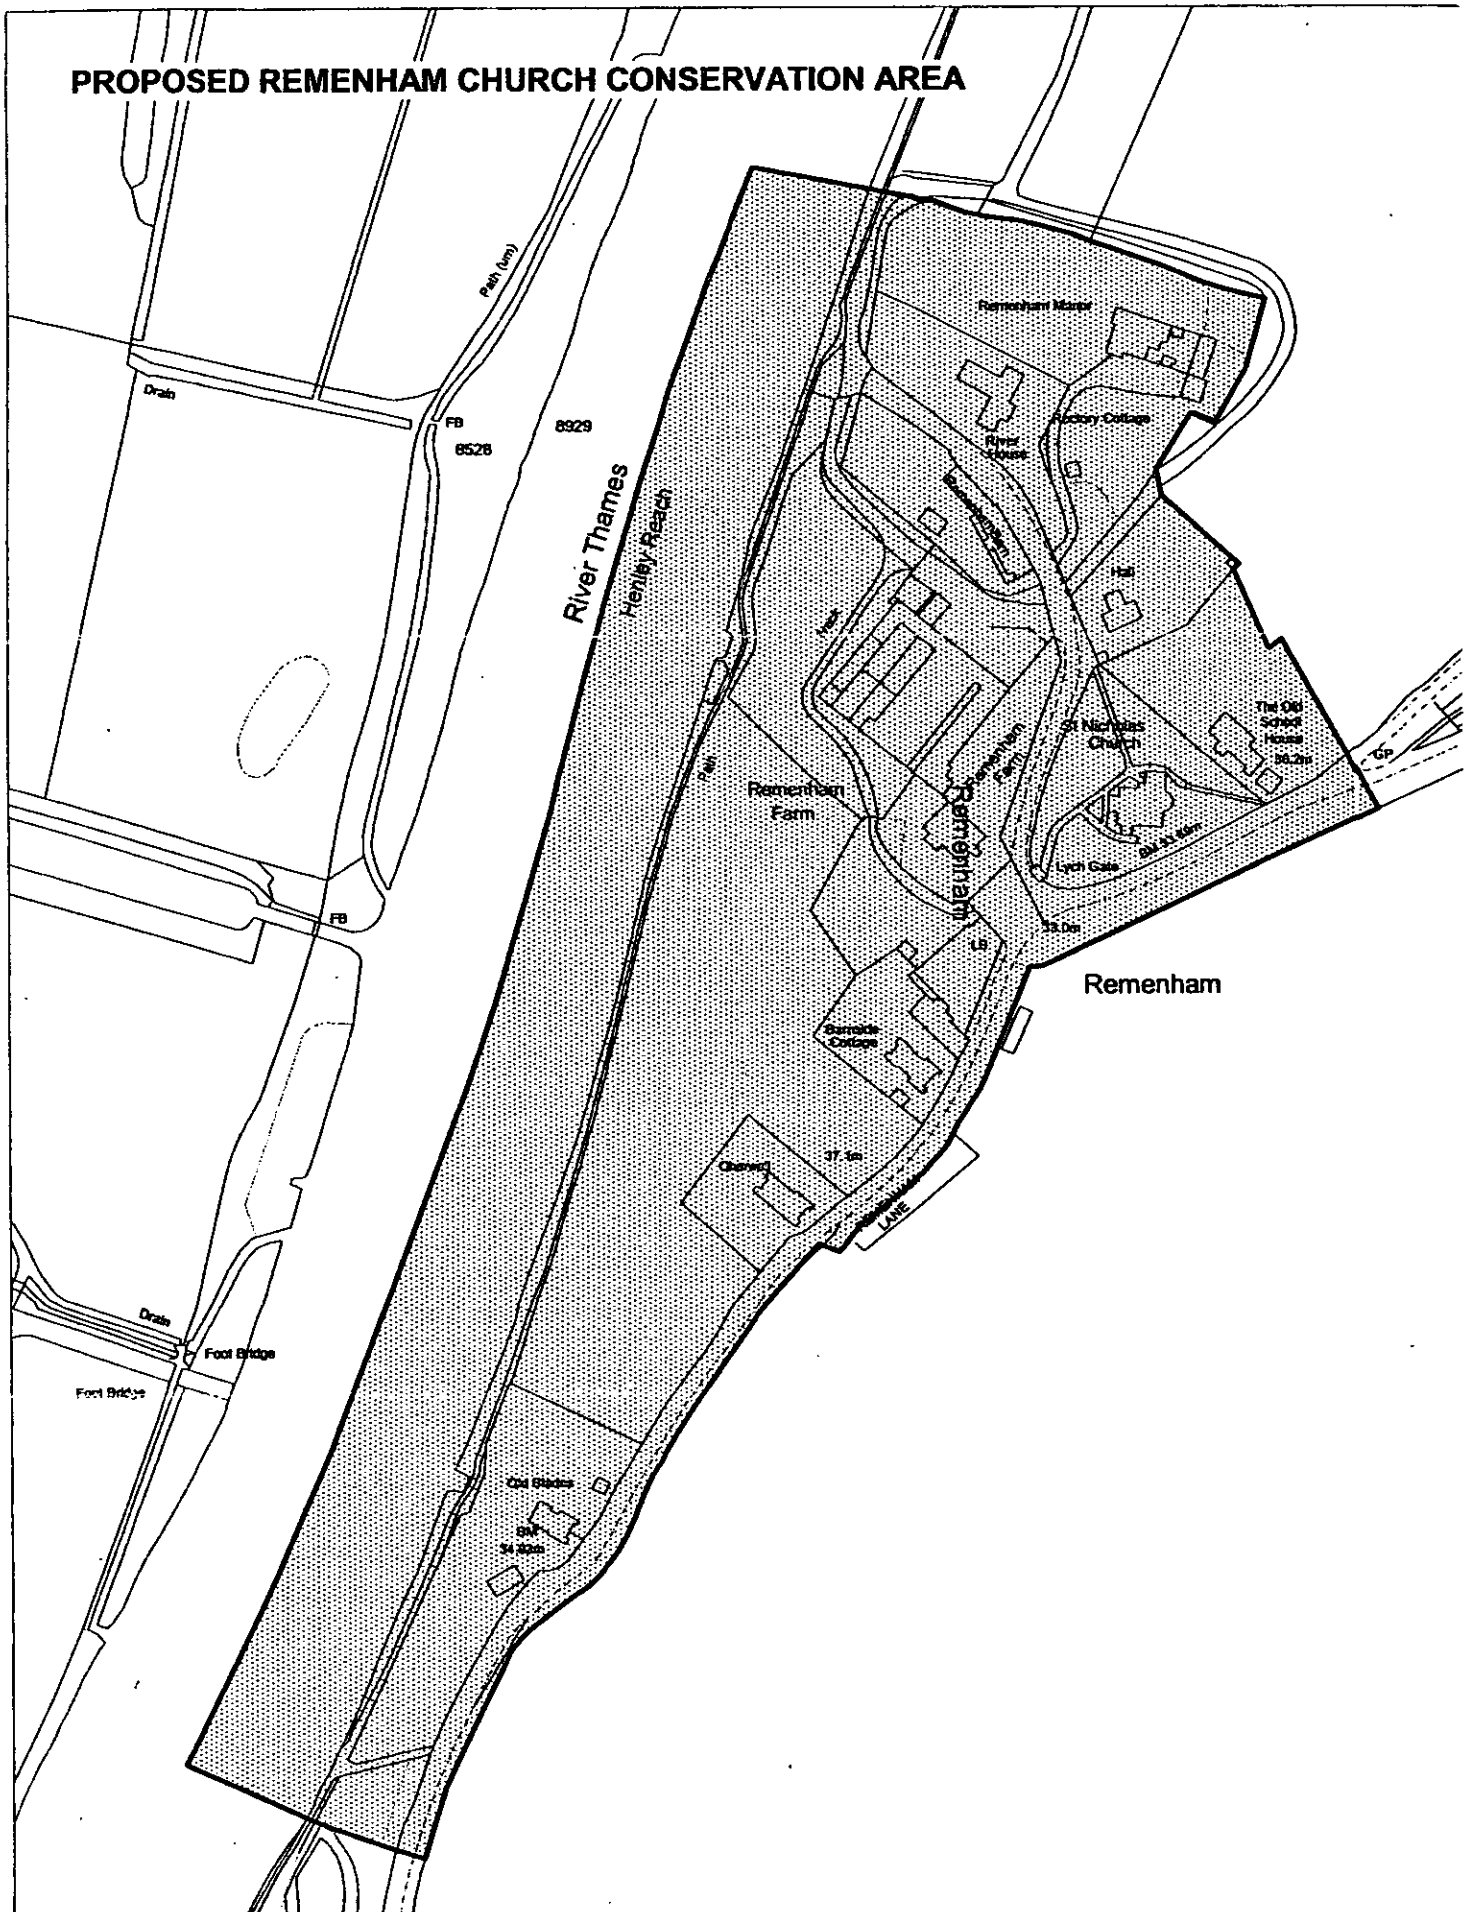

This map is based upon Ordnance Survey material with the permission of Ordnance Survey on behalf of the Controller of HMSO. © Crown Copyright.
Unauthorised reproduction infringes Crown Copyright and may lead to prosecution or civil proceedings.Wokingham District Council Licence LA086134

Policy and Plans Section, Environmental Services, Wokingham District Council.

31 July 2002

Scale: 1 : 2500