


Abbey Windows(Thames Valley)Ltd
On behalf of;
Contract No: 16871
Mr Cambridge
32 Garret Drive
Shinfield
Reading
RG2 9LE

EXISTING FRONT ELEVATION

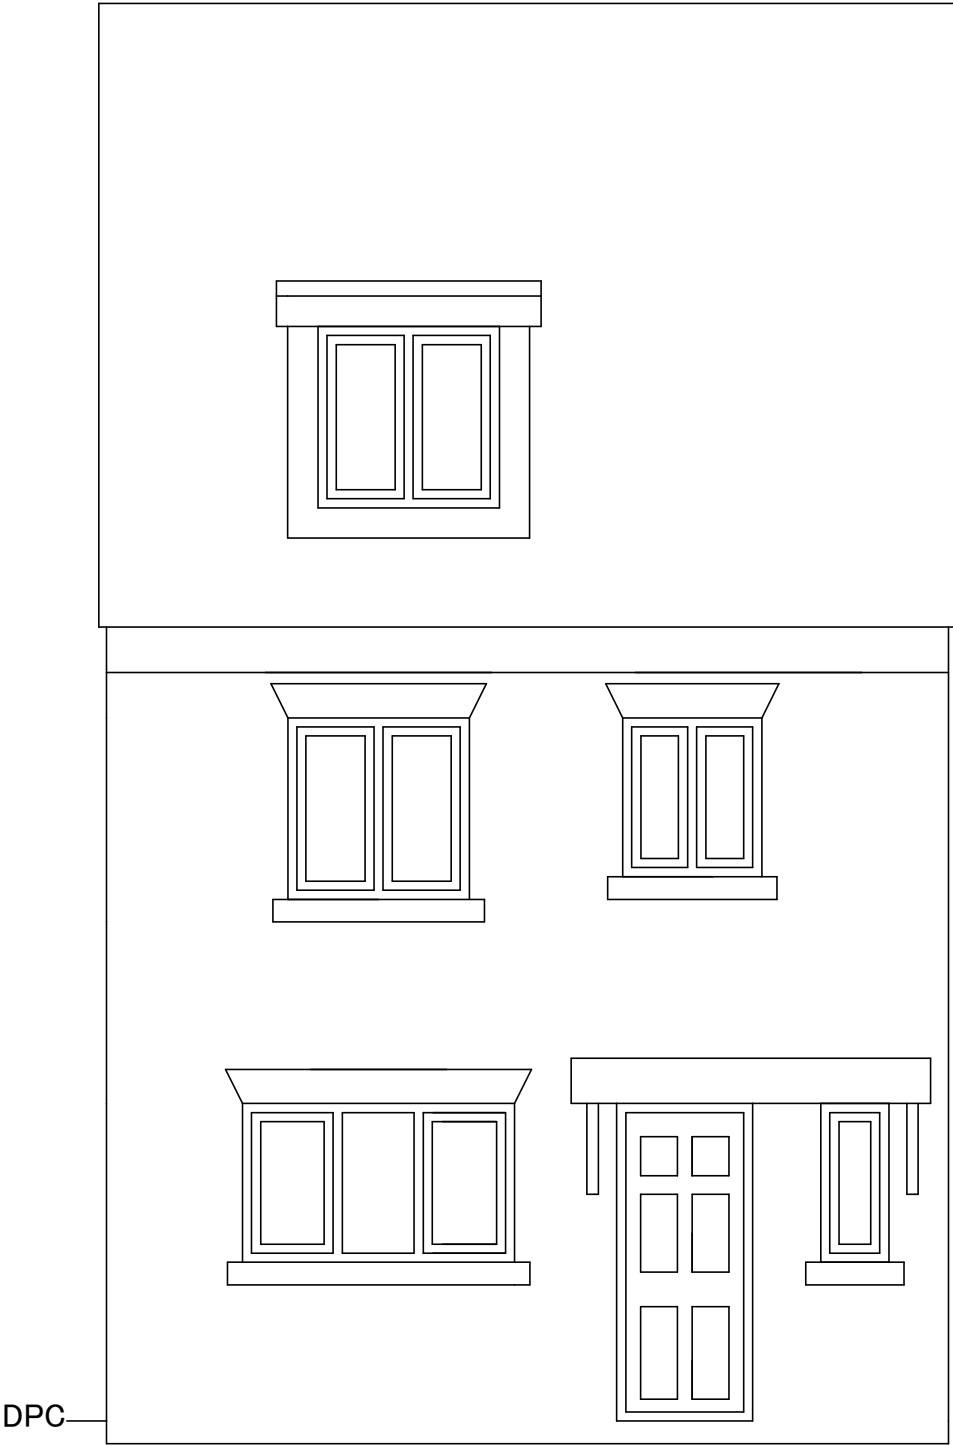

SCALE

