06. AUG. 2001 • 4595

06. AUG. 2001 • 4595

PROPOSED SECONDARY SIGN BOARD



NORTH ELEVATION SCALE 1:20



WEST ELEVATION

SECONDARY SIGN

1800MM X 850MM OVERALL COMPOSITE NAME BOARD

3mm THICK ALUMINIUM SHEET WITH EDGE STIFFENERS WITH POWDER COATTD FINISH TO BS 10C31 (CREAM) WITH BS 14 E53 (GREEN) LETTERING TO UPPER SIGN AND BS 04 E53 (RED) TO LOWER SIGN.

POST SUPPORTS TO BE 60mm dia GALVANISED STEEL POSTS SELF FINISHED TO BS 00 E53 (BLACK)

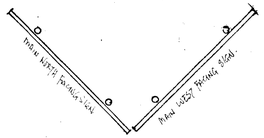

PLAN

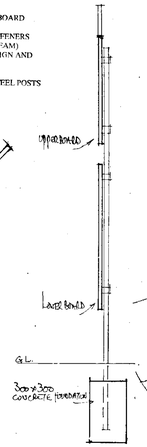

SECTION

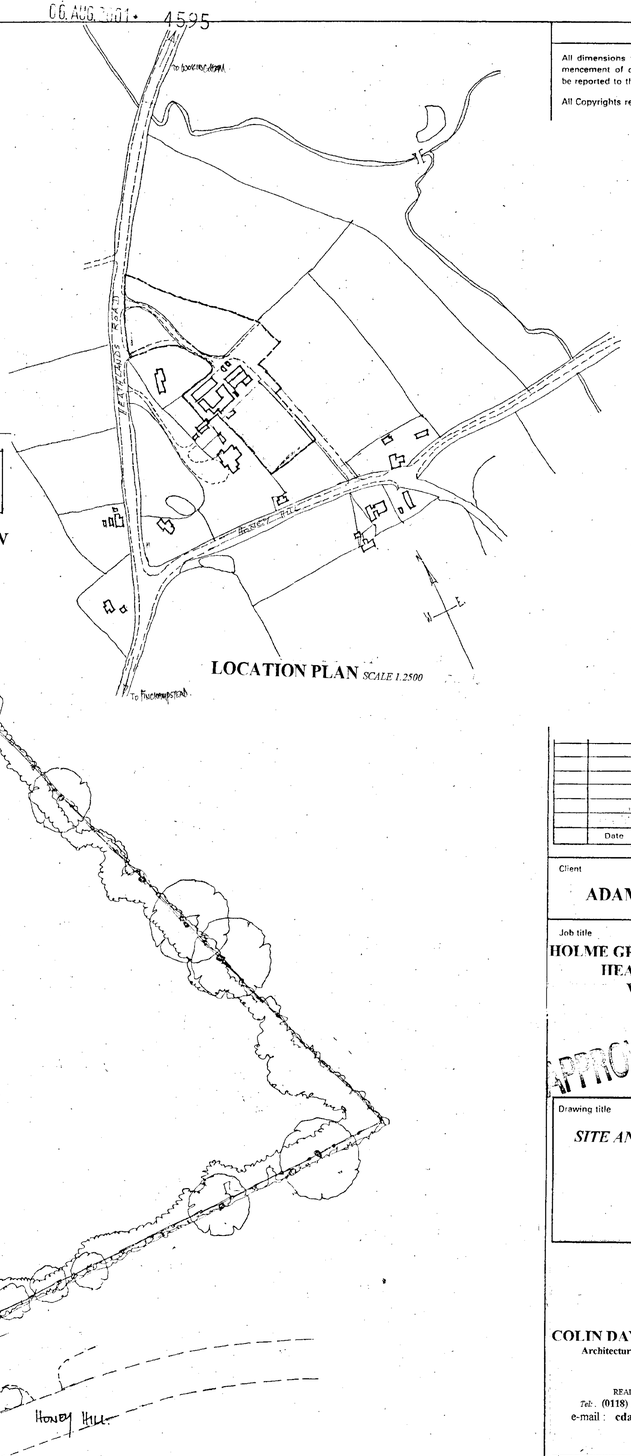

LOCATION PLAN SCALE 1:2500

LOCATION OF PROPOSED SECONDARY SIGN BOARD

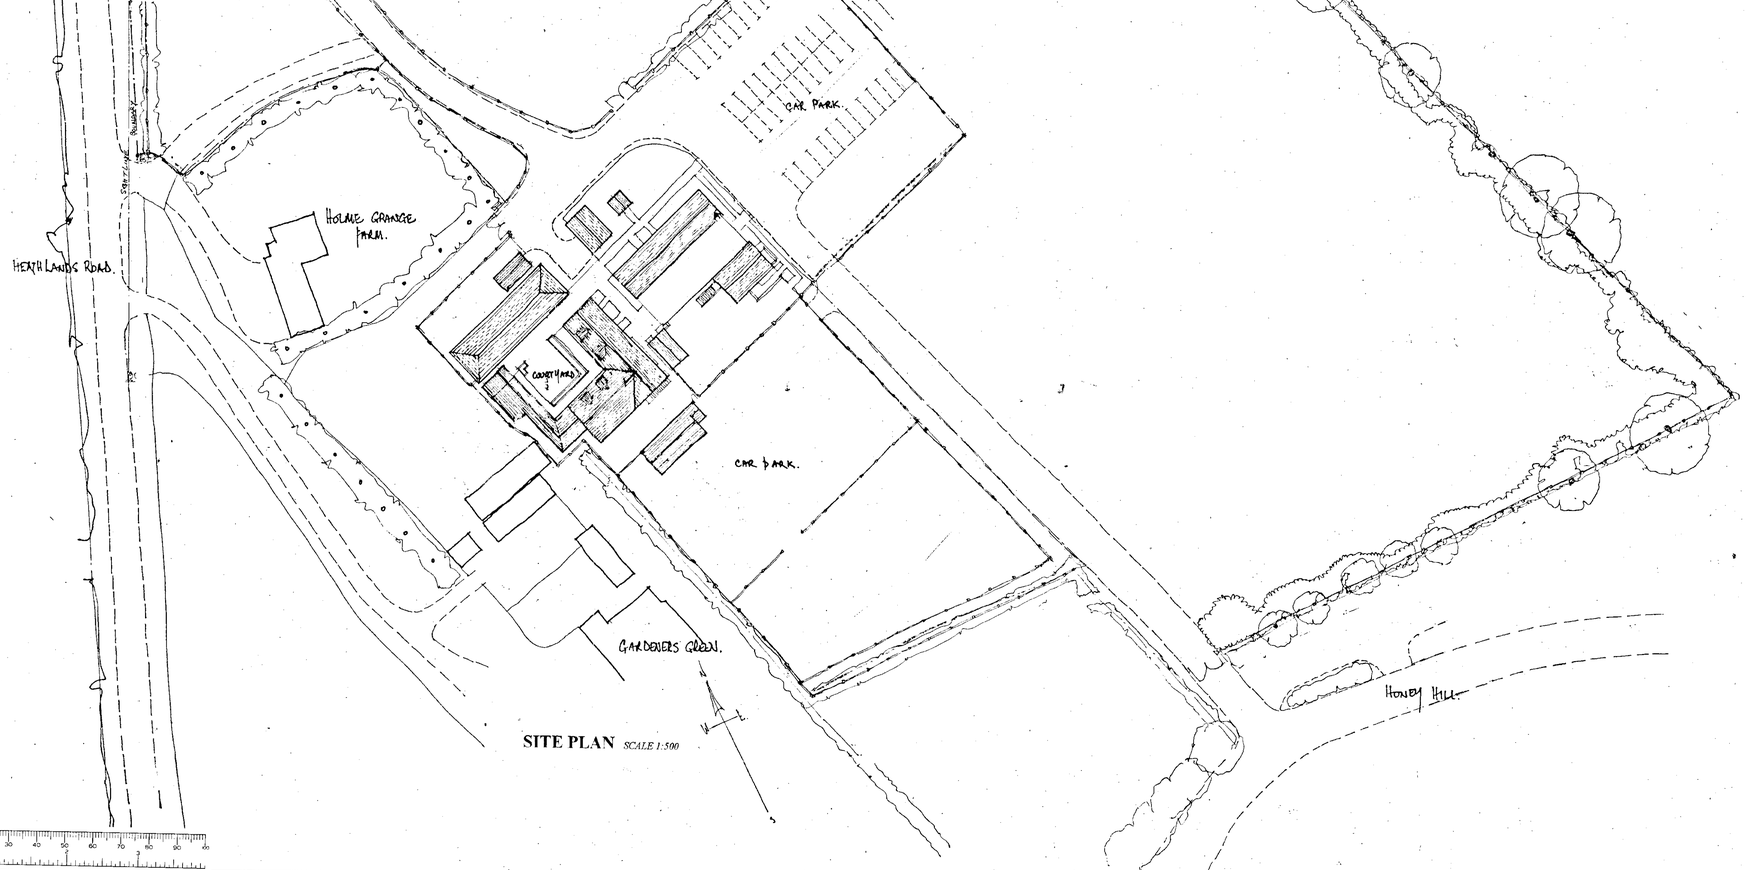

SITE PLAN SCALE 1:500

0 10 20 30 40 50 60 70 80 90 100

NOTES

All dimensions to be checked on site prior to the commencement of construction and any discrepancy should be reported to the Architect.

All Copyrights reserved.

	Date	Revision

Client

ADAM ESTATES LTD

Job title

HOLME GRANGE CRAFT CENTRE
HEATHLANDS ROAD
WOKINGHAM
BERKSHIRE

APPROVED

Drawing title

SITE AND LOCATION PLANS

COLIN DAWSON & ASSOCIATES
Architectural Design & Building Surveying.
MALVERN HOUSE
1 MALVERN WAY
TWYFORD
READING. BERKSHIRE. RG10 9PY.
Tel: (0118) 9343322 Fax: (0118) 9343322
e-mail : cda@colindawsonassociates.co.uk

Scale	*1:2500 & 1:500*
Date	*January 2000*
Drawn	
Drg. No.	*D474-03-07*
Rev.	