This drawing is copyright and may not be reproduced without the written consent of the Architect.

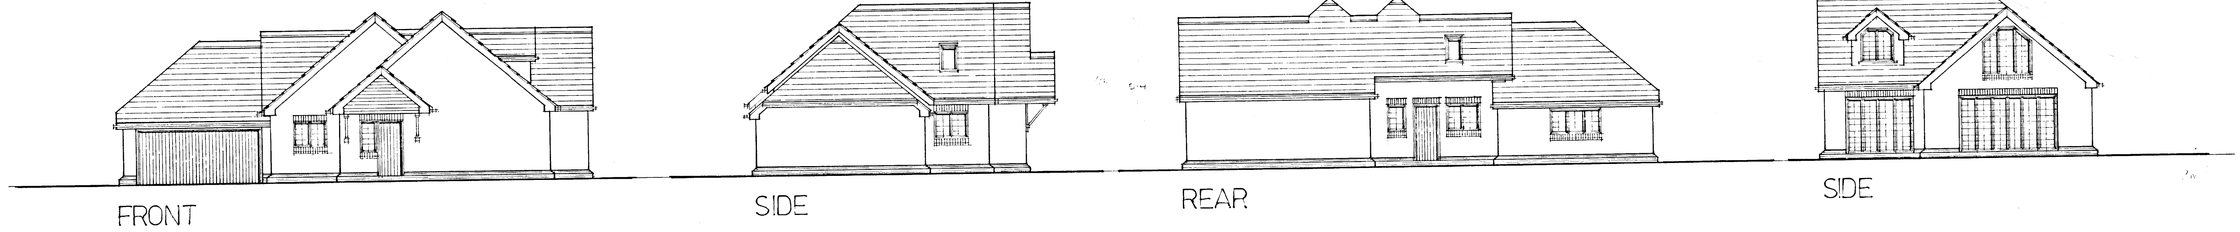

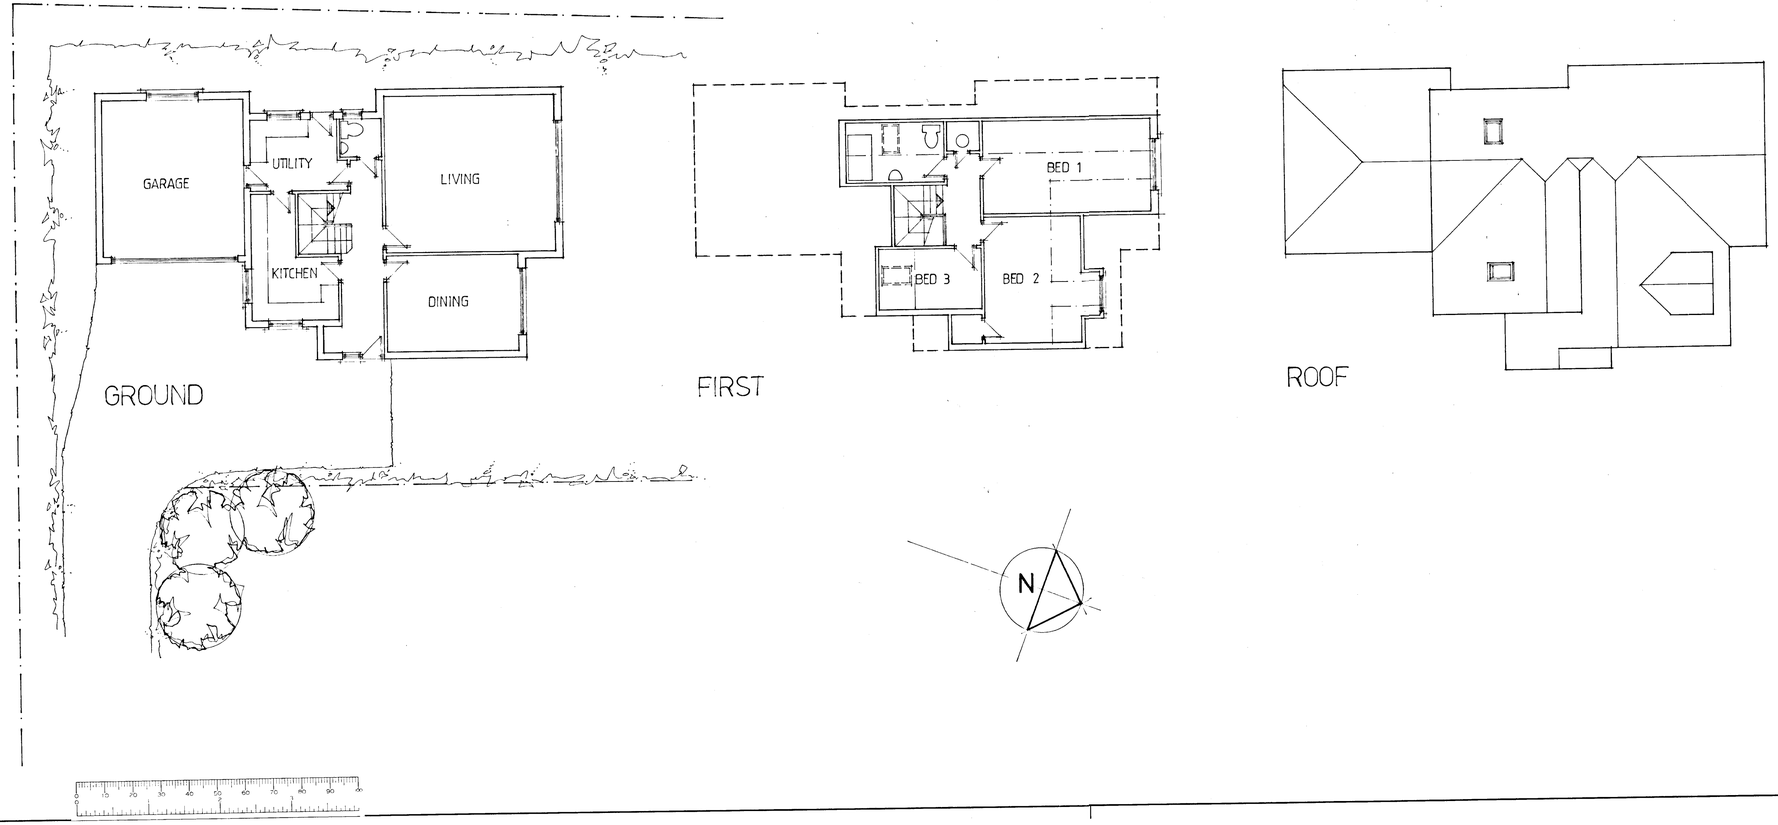

SUPERSEDED

W. M. GRAHAM ASSOCIATES
CHARTERED ARCHITECTS
1 Rectory Road,
Wokingham,
Berkshire, RG40 1DJ.
Tel: 0118 9770464
Fax: 0118 9770482

Job
10 BUCKHURST GROVE
WOKINGHAM

Title
PROPOSED SCHEME

Scale	Date	Drawn By
1:100	AOG '01	RWF
Job No.	**Drawing No.**	**Revision**
2203	101	