This drawing is copyright and may not be reproduced without the written consent of the Architect.

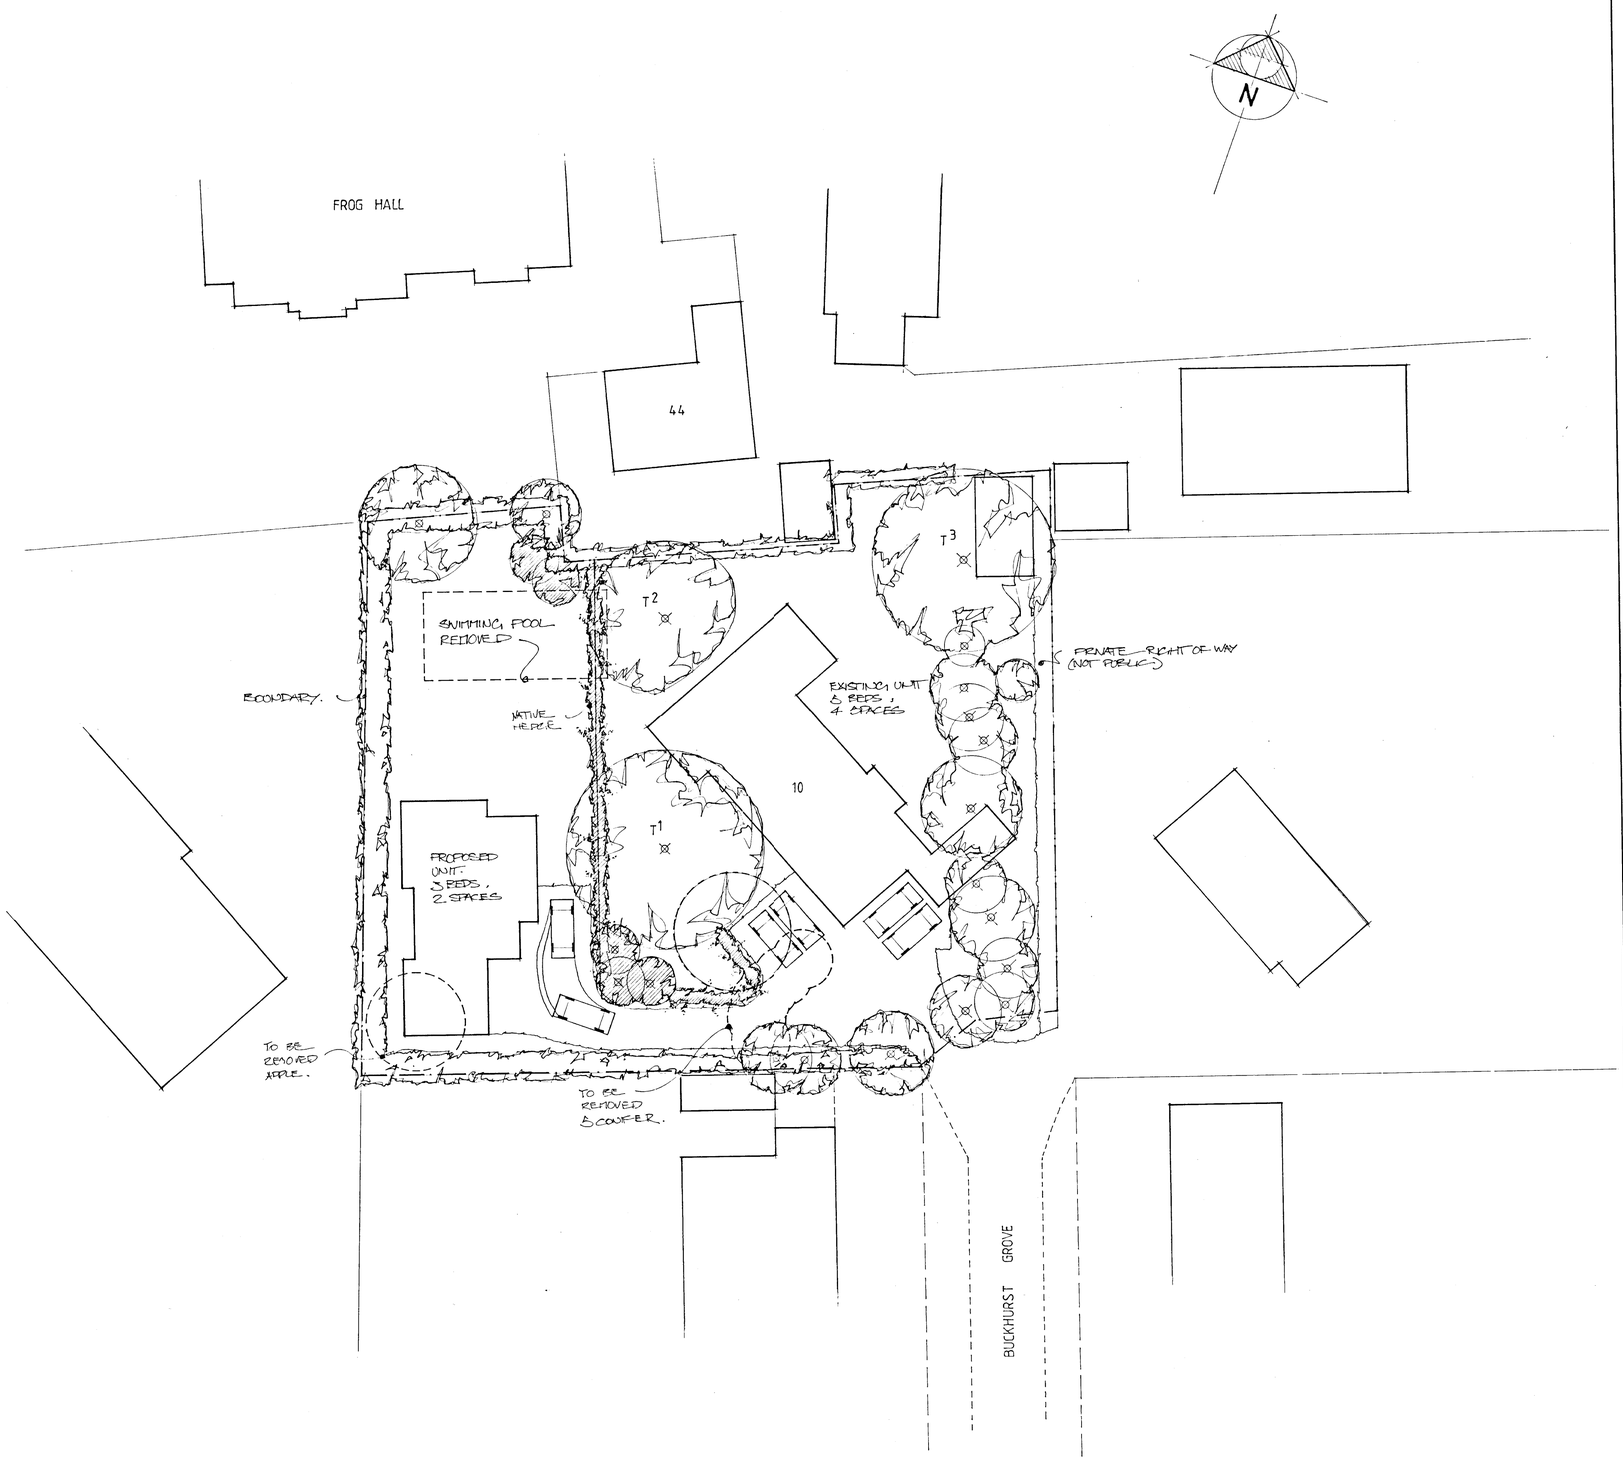

TREES TO BE REMOVED

TREES TO BE RETAINED

ADDITIONAL PLANTING

T1 = OAK WITH TPO

T2 = OAK WITH TPO

T3 = COPPER BEECH

REFUSED

4706

W. M. GRAHAM ASSOCIATES
CHARTERED ARCHITECTS
1 Rectory Road,
Wokingham,
Berkshire, RG40 1DJ.
Tel: 0118 9770464
Fax: 0118 9770482

Job
10 BUCKHURST GROVE WOKINGHAM

Title
PROPOSED SITE PLAN

Scale	Date	Drawn By
1:200	JULY '01	RWF
Job No. 2203	Drawing No. 100	Revision

Artwork DS/UK/100129