
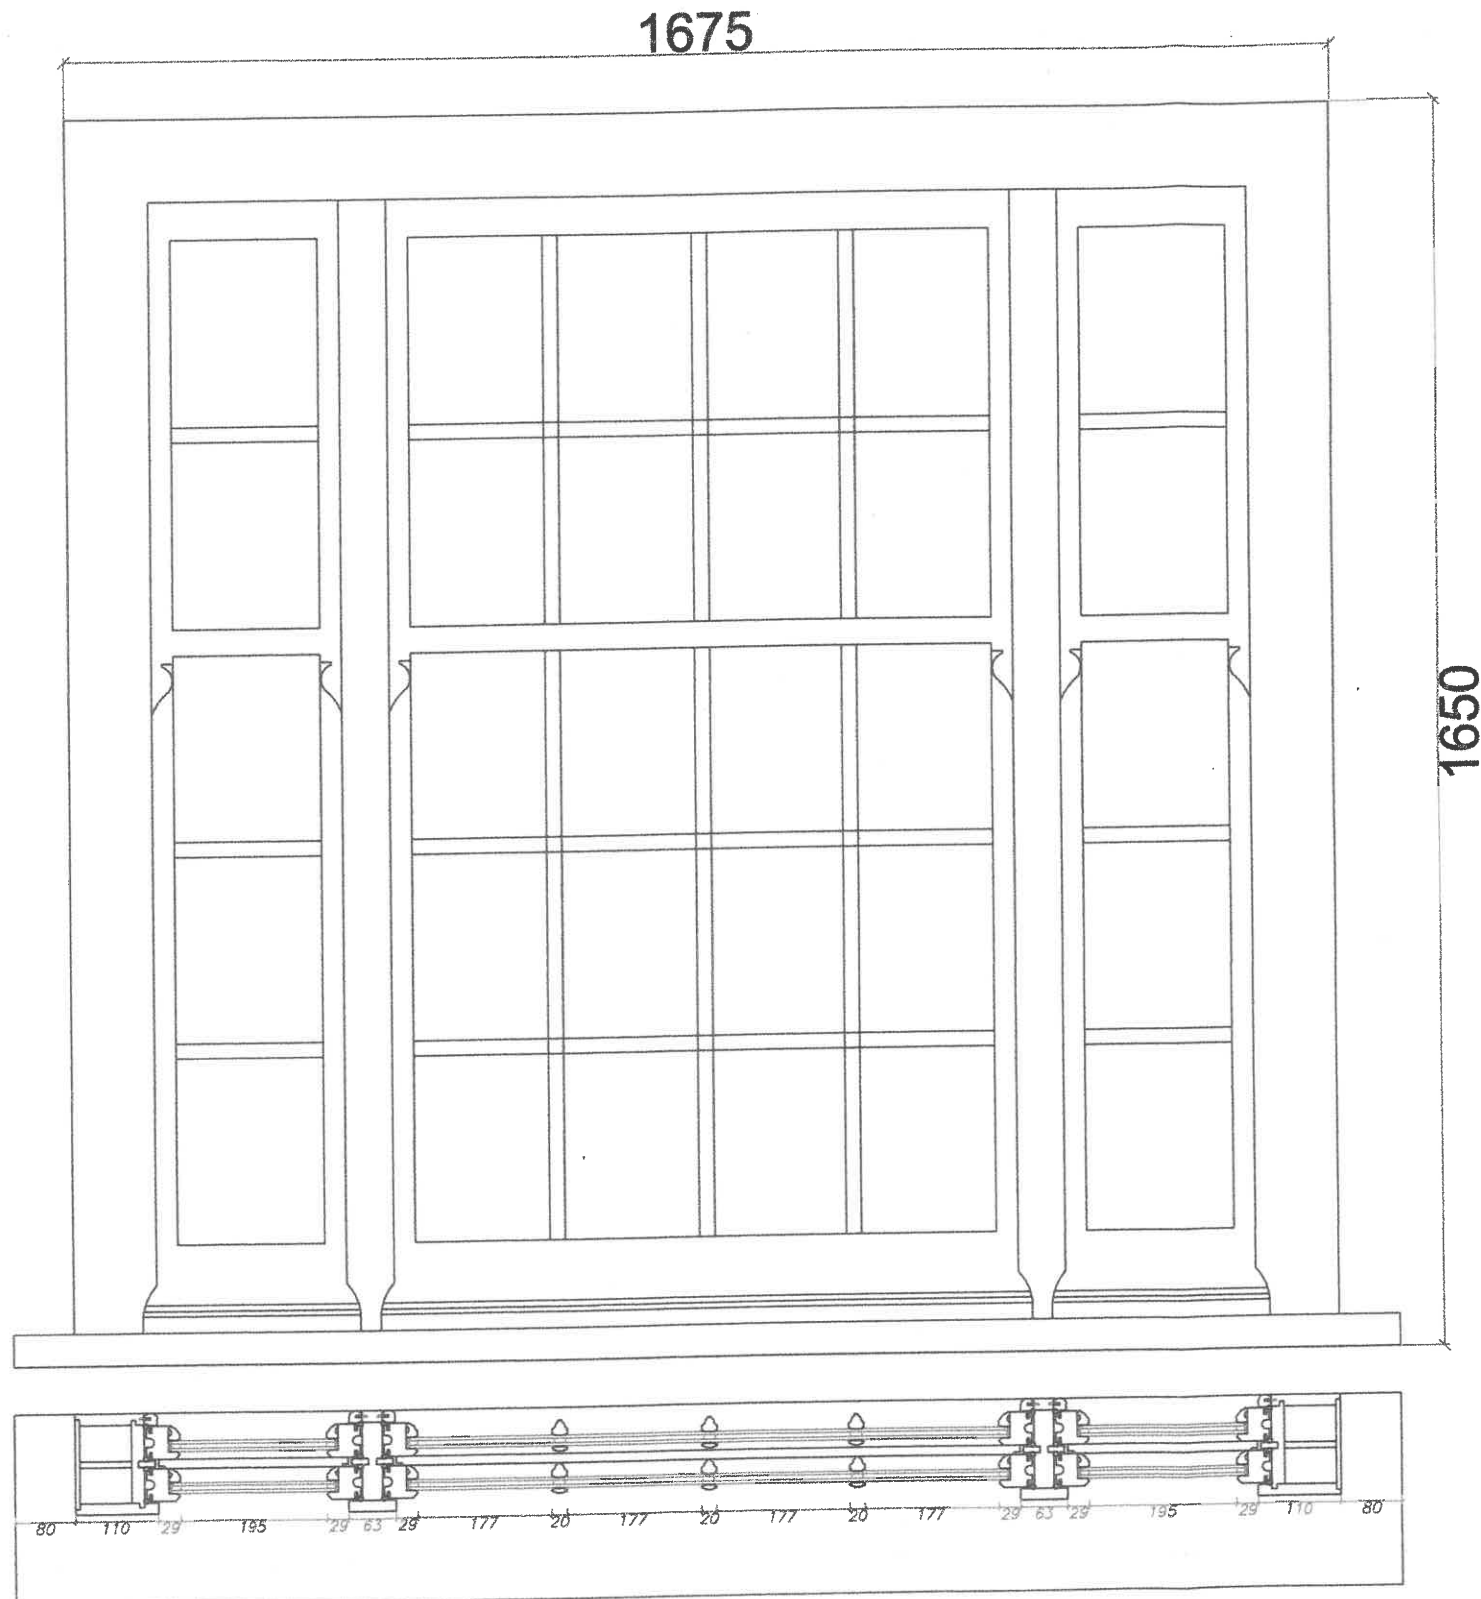


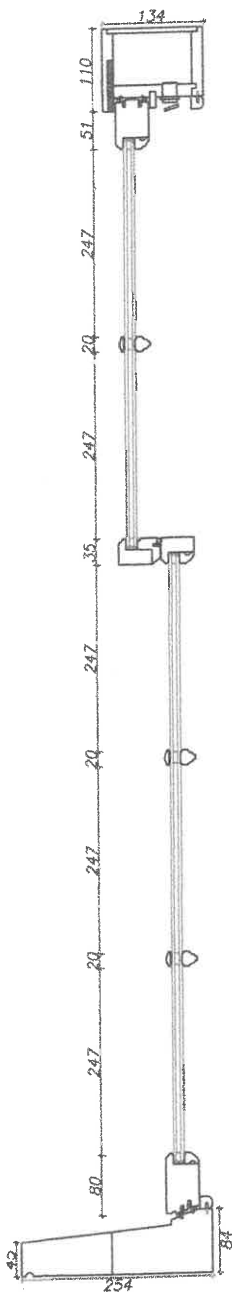

AA

Rev. B General revisions 04/03/2024
Rev. A General revisions 15/02/2024
DMD ARCHITECTURE LIMITED

CLIENT
Mr D White
PROJECT
**Extensions and Alterations to
The Verge
The Village
Finchampstead
Berkshire
RG40 4JR**

DRAWING
**New Window Details
Window Type A**
1:10 @ A3
DRAWING No.
21/TVF/16
December 2023
REVISION
B