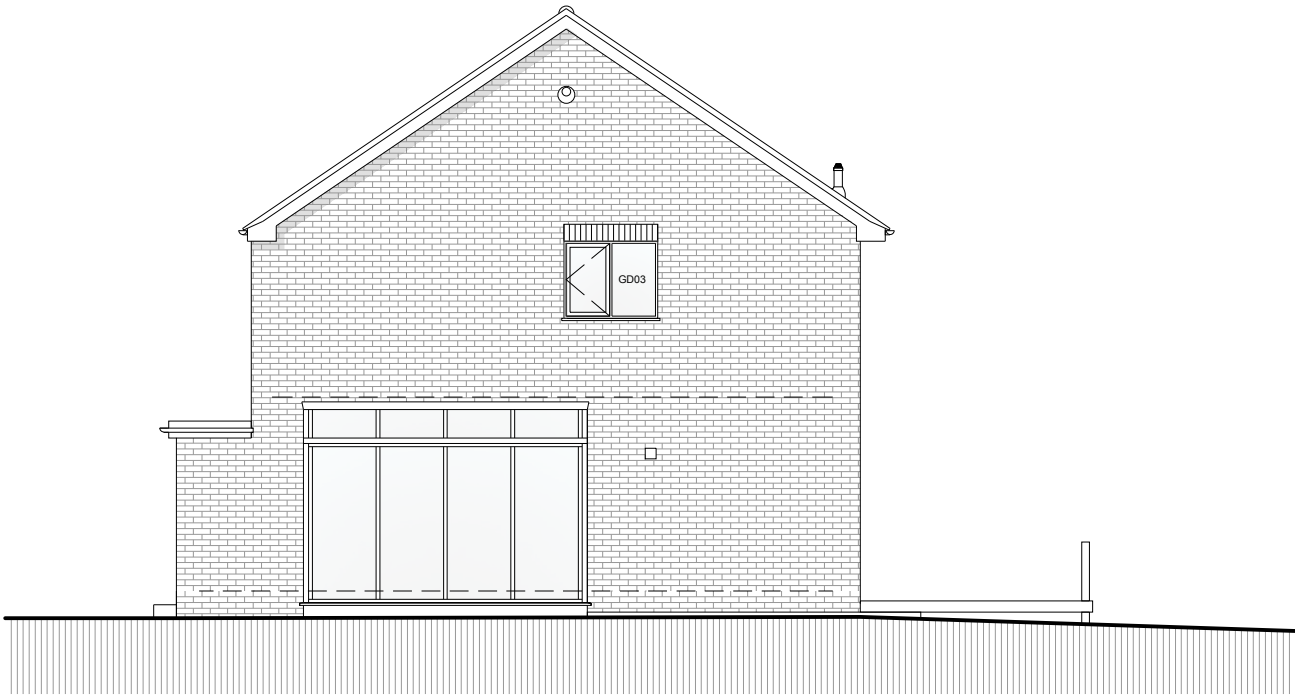
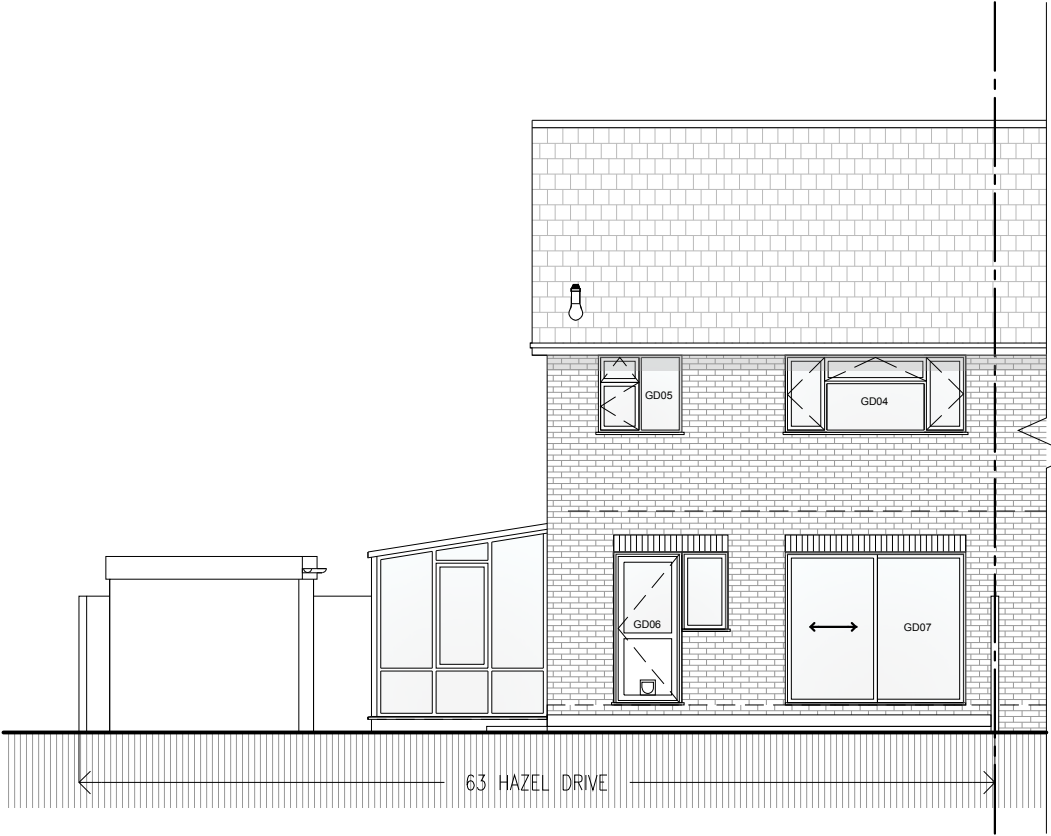
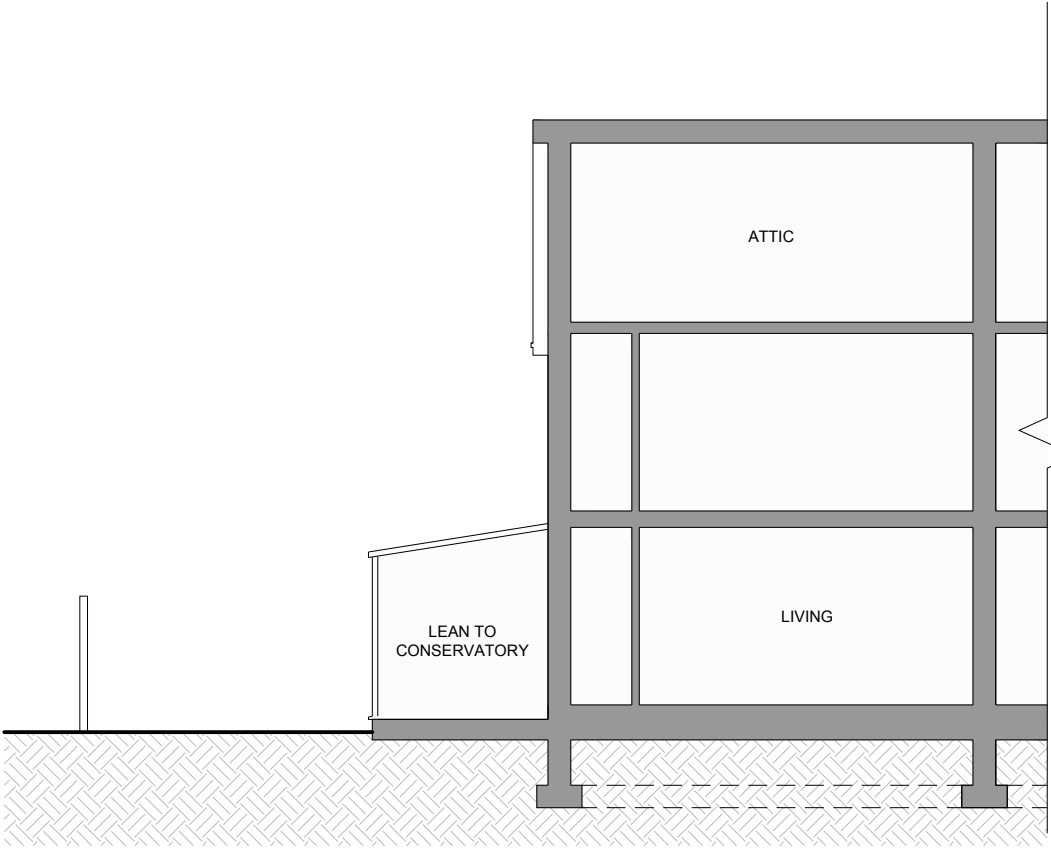
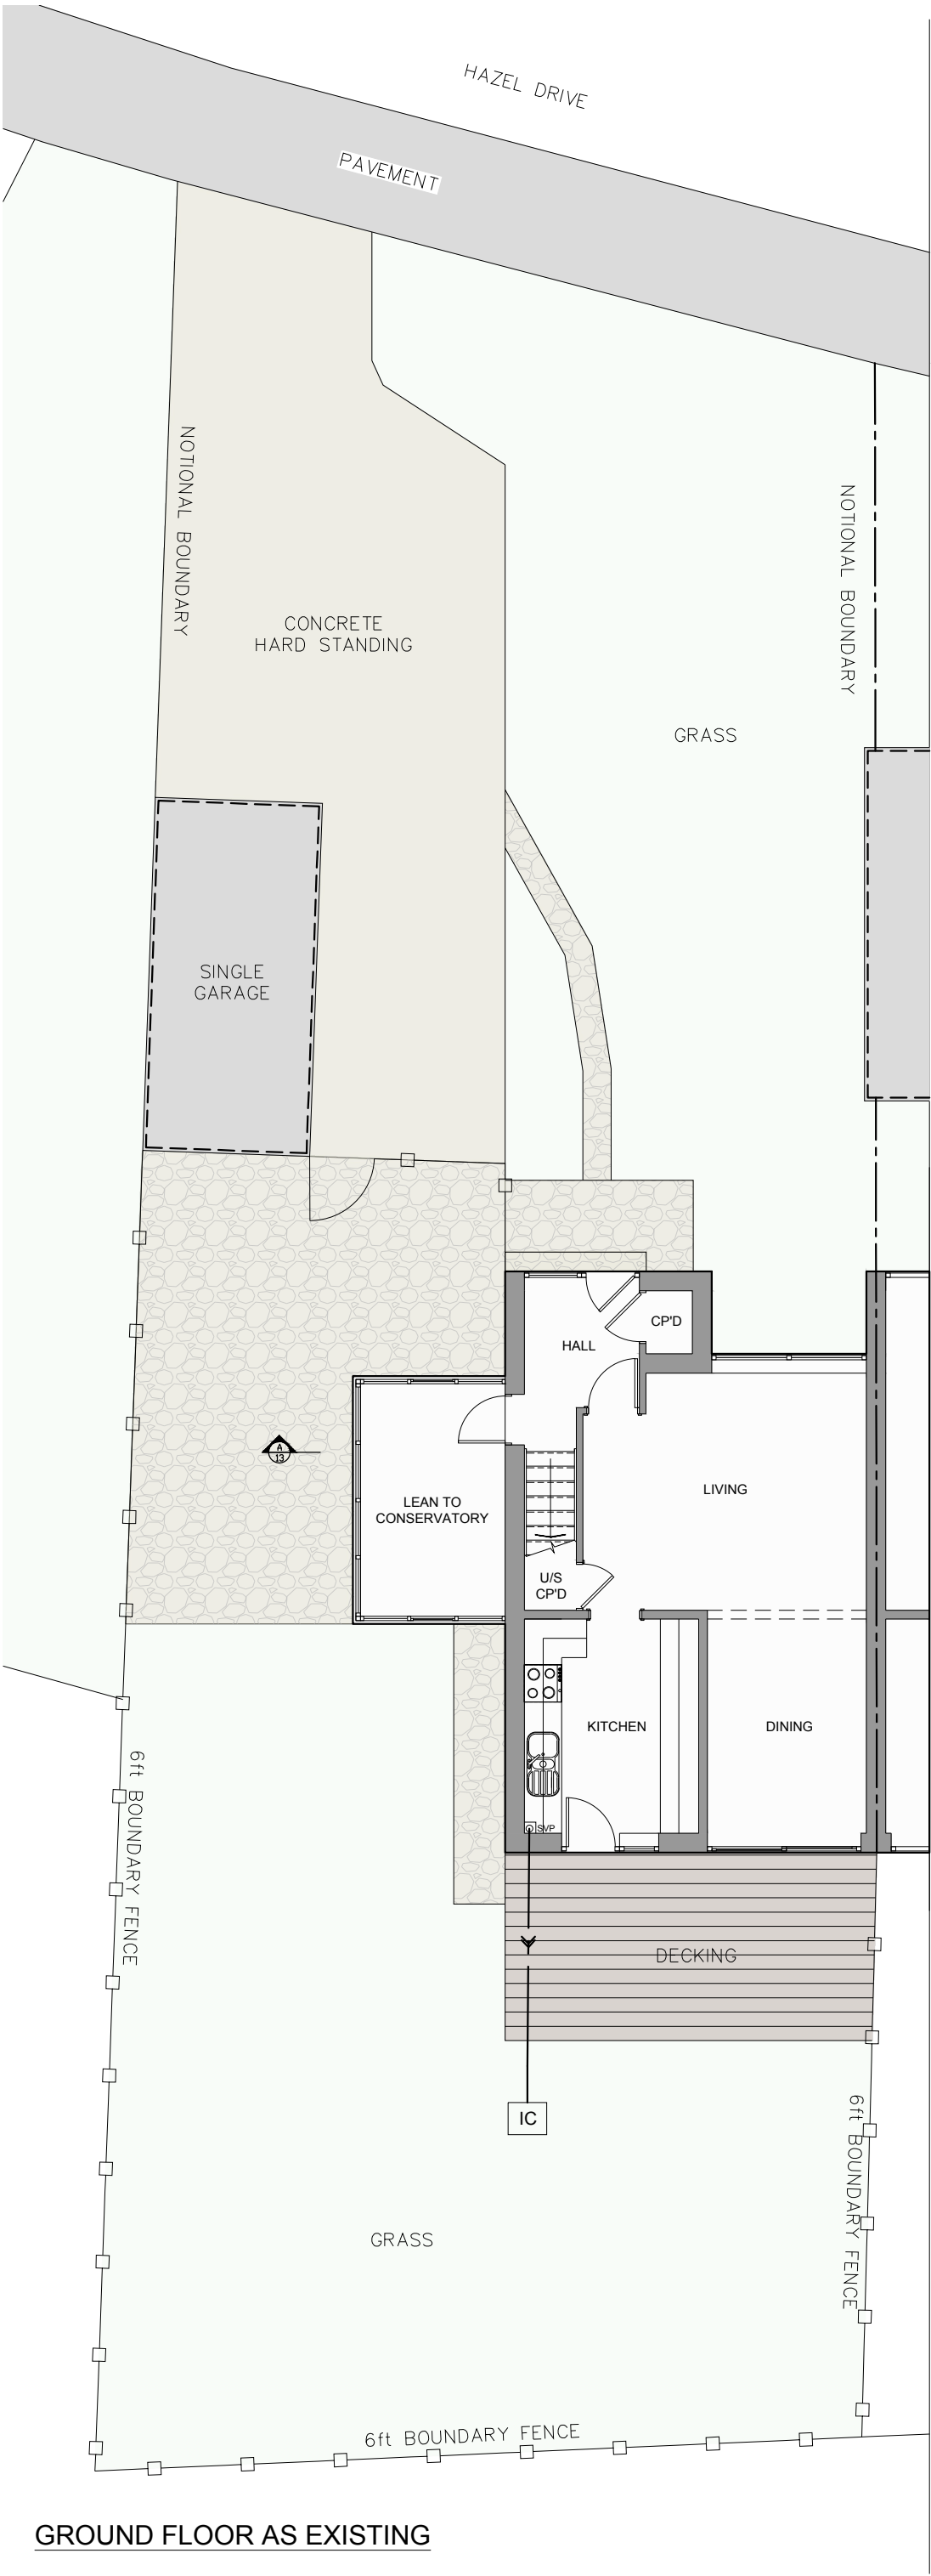


SCALE FOR PLANNING PURPOSES ONLY

This drawing must only be scaled for planning purposes.

The Contractor is to verify all dimensions, levels and datum's prior to commencement of work.

Any discrepancies are to be reported immediately to Lovegrove Studios.

Variations and modifications to the work shown on these drawings are not to be carried out without the written permission of Lovegrove Studios.

This drawing is the property of Lovegrove Studios and must not be copied or reproduced except with their express permission nor may the design or any information thereon be disclosed to any third party.

REVISION	BY	DATE	DETAILS

NOTES

PLANNING

LOVEGROVE STUDIOS

Architecture – Design – Technology

28 Channells Lane, Horton, Ilminster, TA19 9QL
Taunton TA1 1HB
Tel: 07761670056
Email: ajlovegrove@googlemail.com

CLIENT

Mr and Mrs Newton

PROJECT

Extension and Alterations
63 Hazel Drive, Woodley,
Reading, RG5 3SA

PLANS, ELEVATIONS AND SECTION AS EXISTING

DRAWN BY	AJL	DATE	14/01/26
SCALE	1 : 100	PAPER	A2
DRAWING NO.	26.1026 / 01	REV	©