



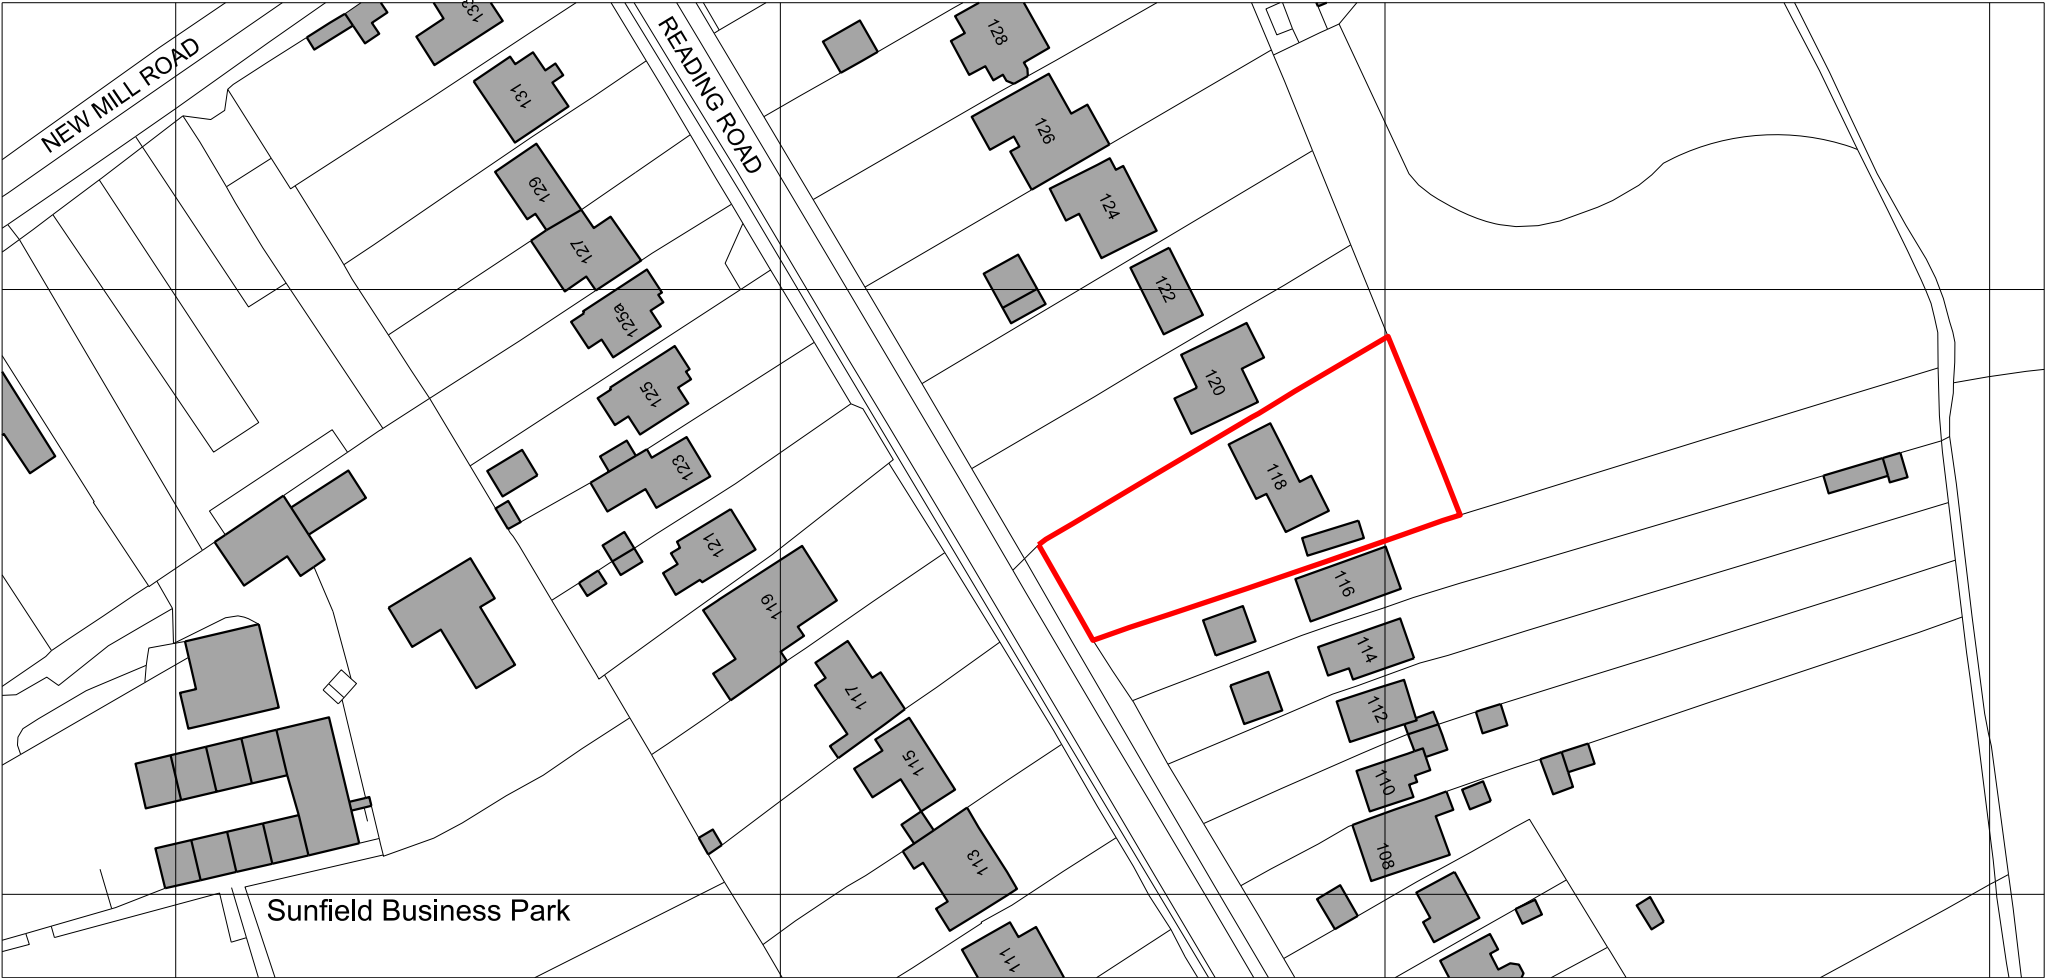


© Crown copyright 2026 Ordnance Survey 100053143

Rev	Description	Date

Notes 1. Do not scale unless for planning purposes.
2. Contractors to check dimensions of all issued drawings on site.
3. All information is copyright Guttfeld Architecture

— SITE BOUNDARY
■ BUILDINGS

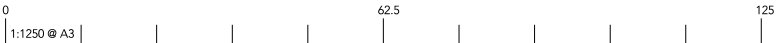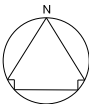

Project 118 Reading Road, Finchampstead, RG40 4RA			
Client	Mr & Mrs Noronha	No.	081 E LP
		Rev	
Title	Location Plan	Scale	1:1250 @ A3
Status	Existing	Date	April 2026
www.guttfeldarchitecture.co.uk mail@guttfeldarchitecture.co.uk +44 (0)118 907 6355			

