


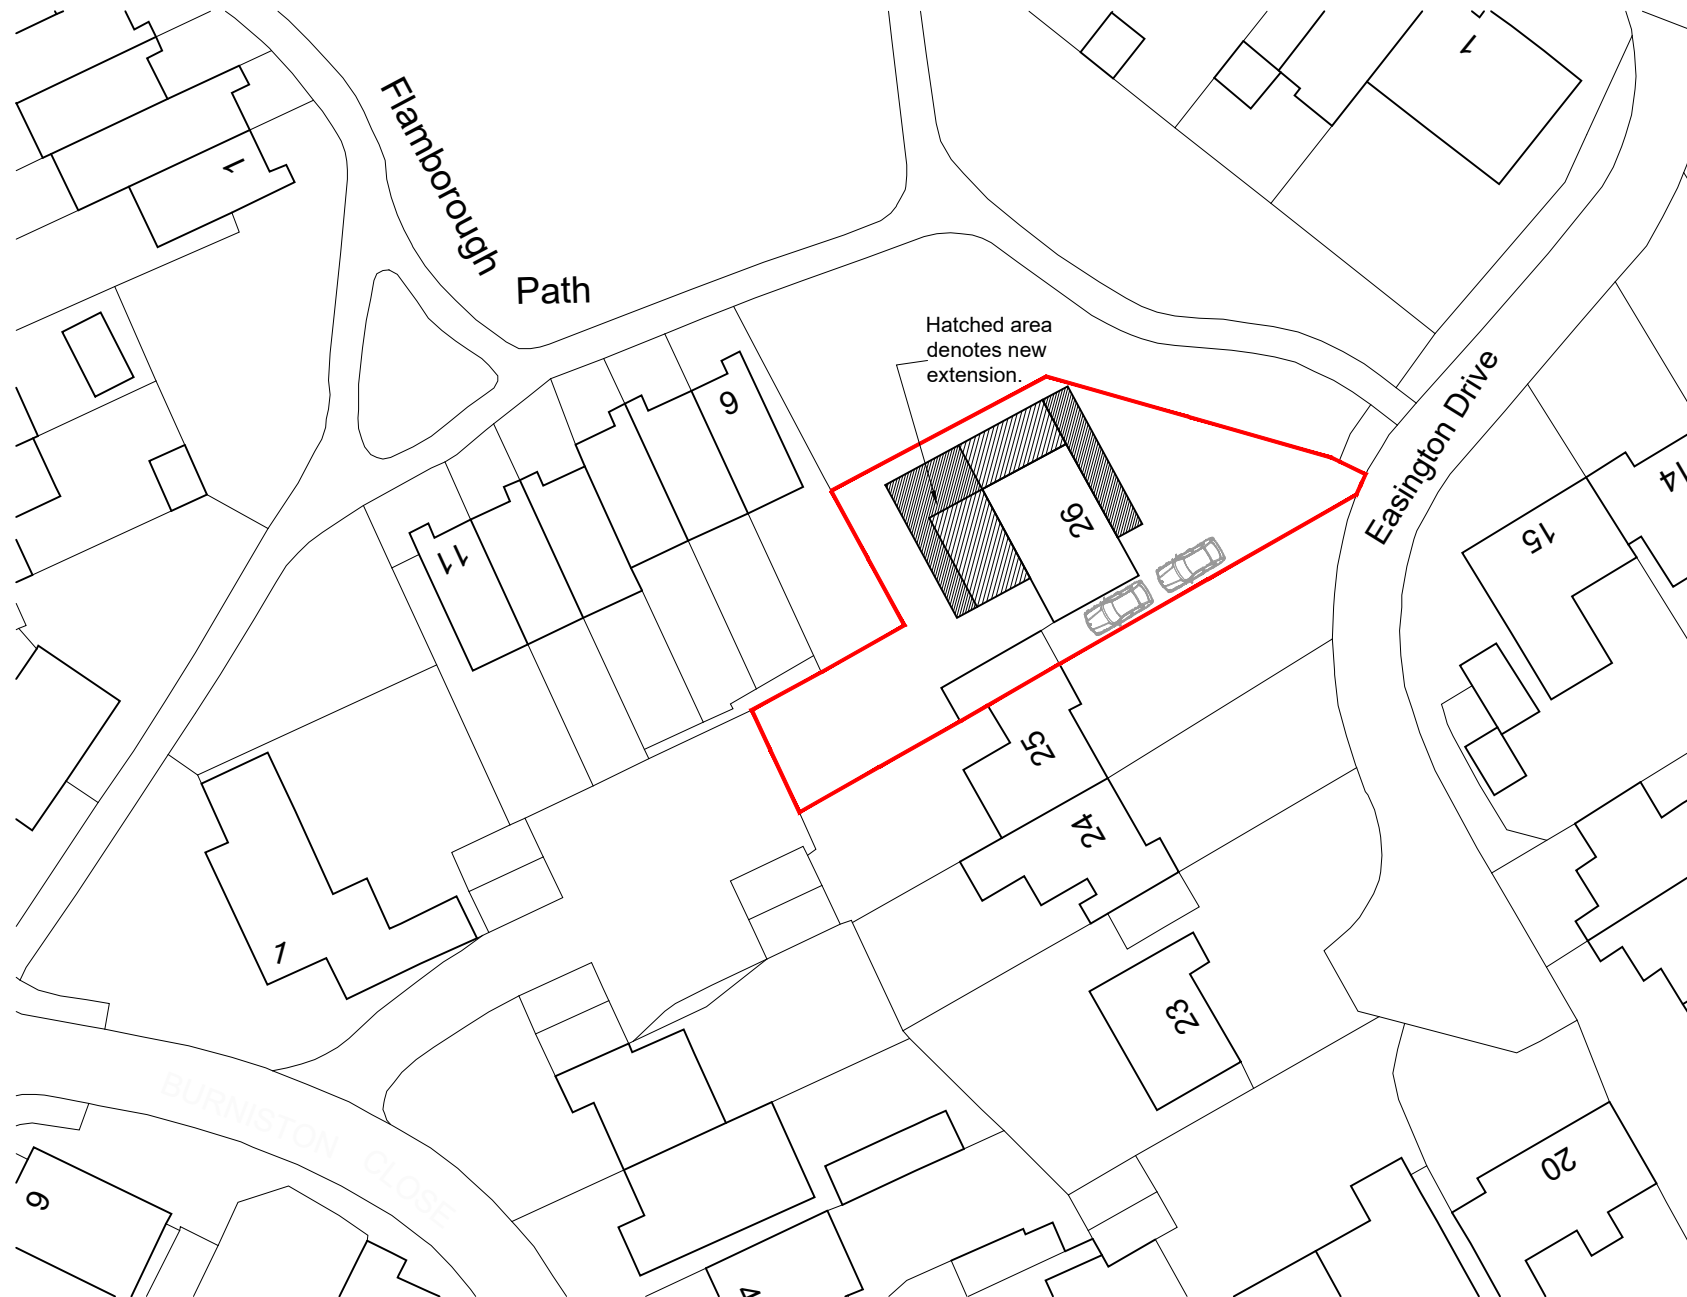

BLOCK PLAN
SCALE 1 : 500

NOTES


© SK Design consultants - THIS DRAWING AND DESIGN REMAINS THE COPYRIGHT AND INTELLECTUAL PROPERTY OF SK CONSULTANTS AND SHALL NOT BE COPIED IN ANY FORMAT WITHOUT APPROVAL.

THIS DRAWING IS TO BE READ IN CONJUNCTION WITH ALL OTHER DRAWINGS AND DOCUMENTS PROVIDED. THE CONTRACTOR MUST CHECK ALL DIMENSIONS ON SITE BEFORE PLACING ORDERS FOR MATERIALS OR SHOP FABRICATIONS OR COMMENCING WORKS ON SITE. ANY DISCREPANCIES SHOULD BE NOTIFIED BEFORE PROCEEDING.

SK Design Consultants
22 Netley close
Caversham
Reading RG4 6SR
Tel : 07821111602



LOCATION PLAN
SCALE 1 : 1250

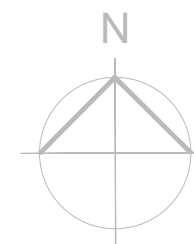

Client: Mr Paresh Mahadik		
Project: 2 Storey Side and rear extension + Porch conversion.		
Location: 26 Easington Drive, Lower Earley, Reading, RG6 3Xn		
Drawing Title: LOCATION & BLOCK PLAN		
Date: NOV 2024	Sheet Size: A3	Drawn: SK

Drawing No: P1581-01	Revision: .
--------------------------------	----------------