


Location plan for planning of outbuilding

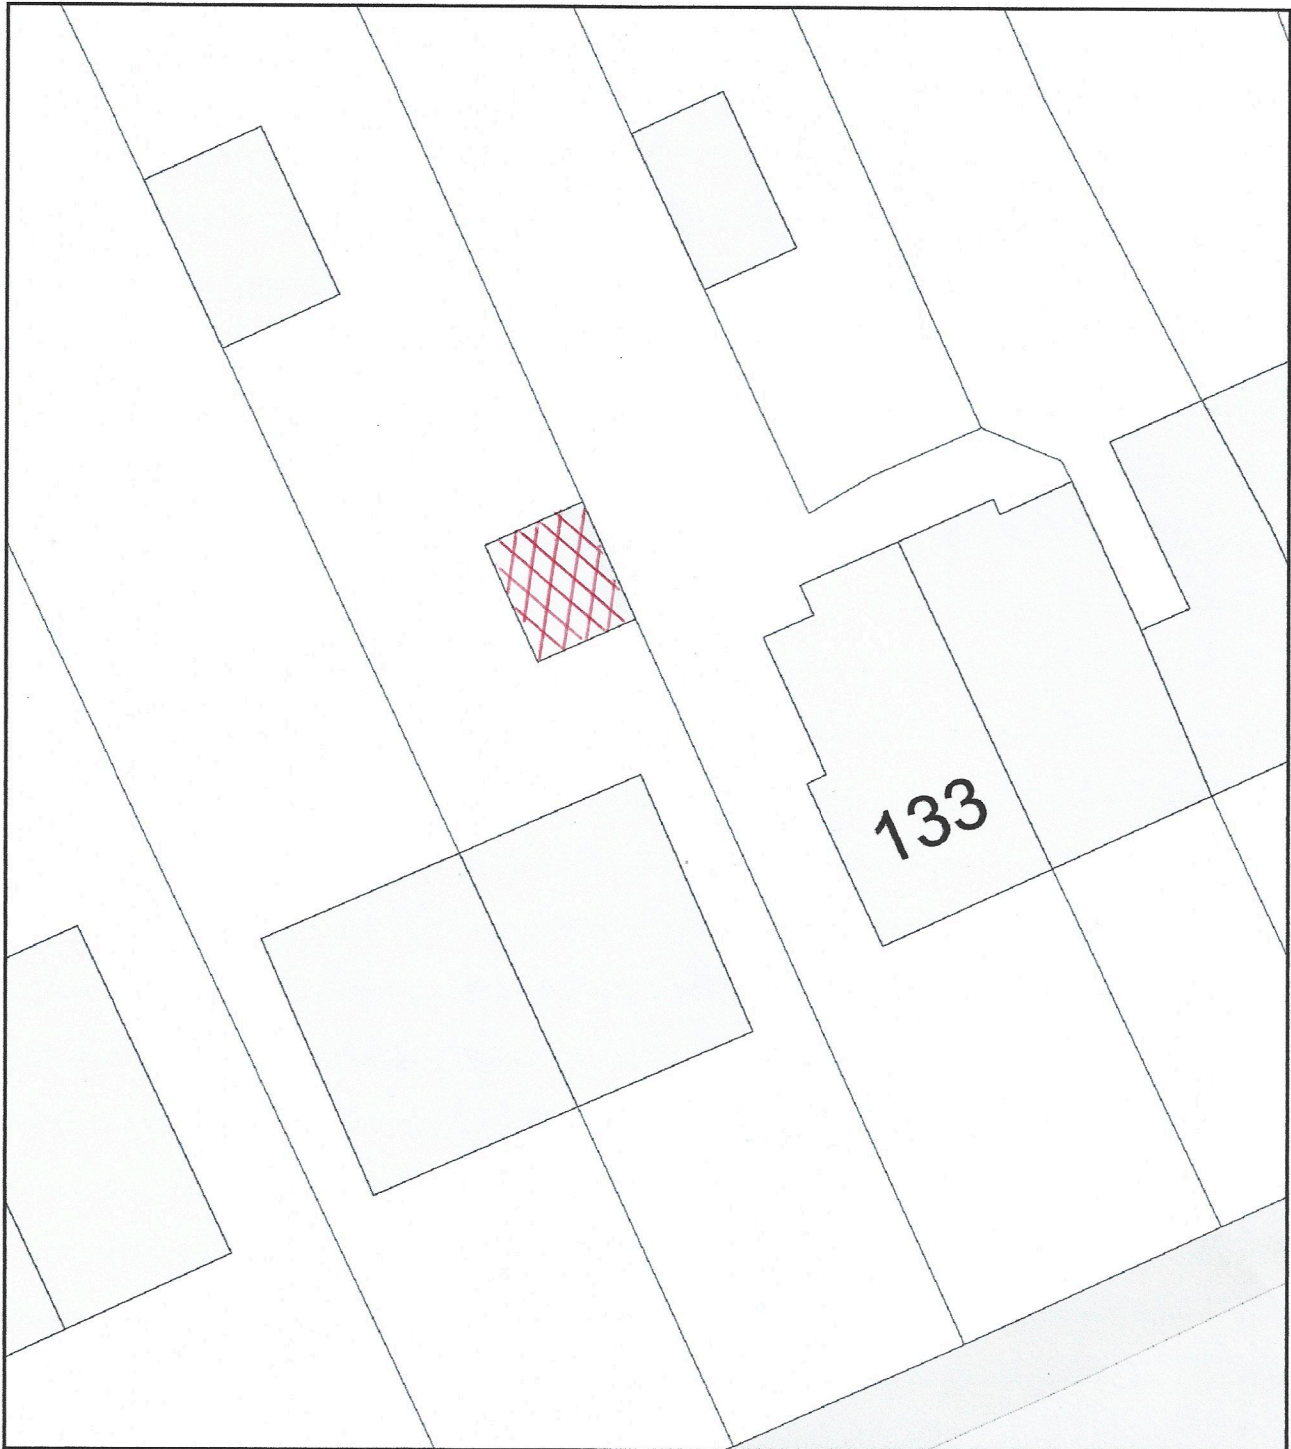

0 10
Metres



Plan Produced for: Theresa Lashbrook

Date Produced: 27 Jan 2025

Plan Reference Number: TQRQM25027131830308

Scale: 1:200 @ A4