


# Location Plan

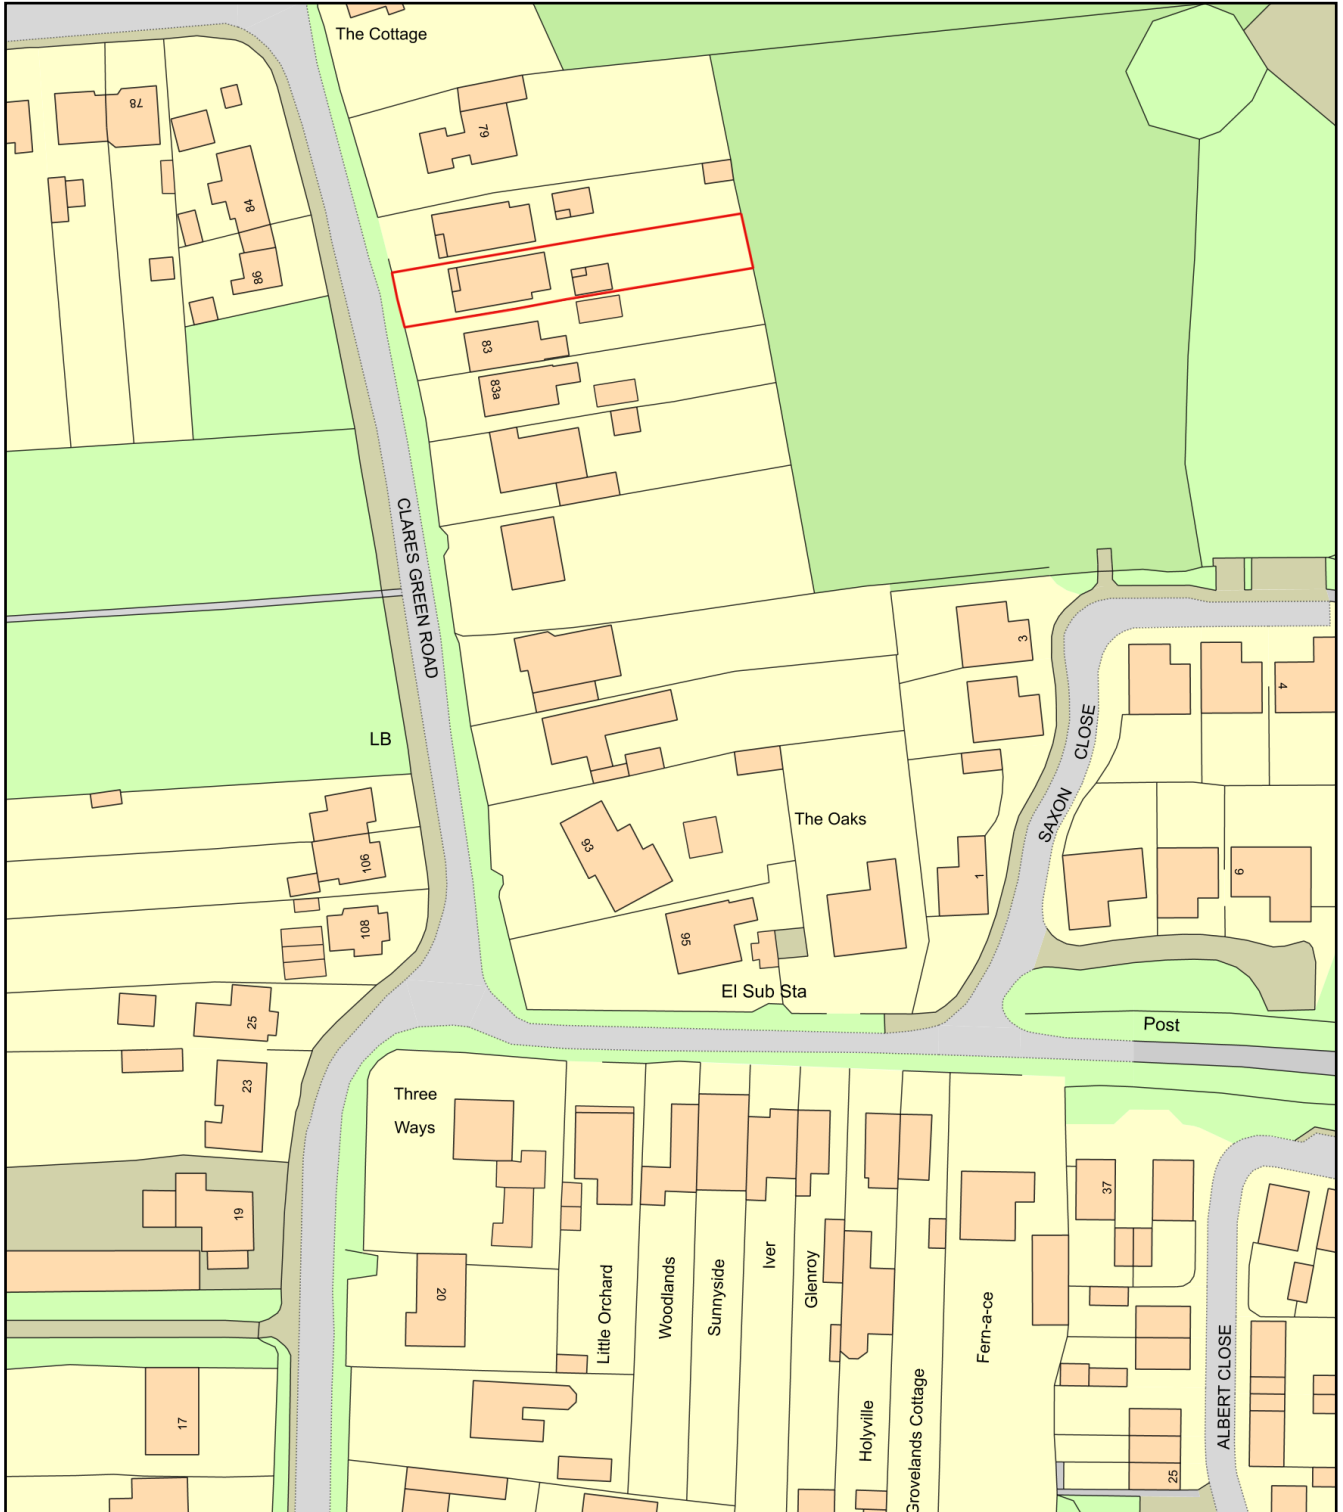

0 50  
Metres



Plan Produced for: dexter matthews

Date Produced: 11 Sep 2026

Plan Reference Number: TQRQM26254124713858

Scale: 1:1250 @ A4