



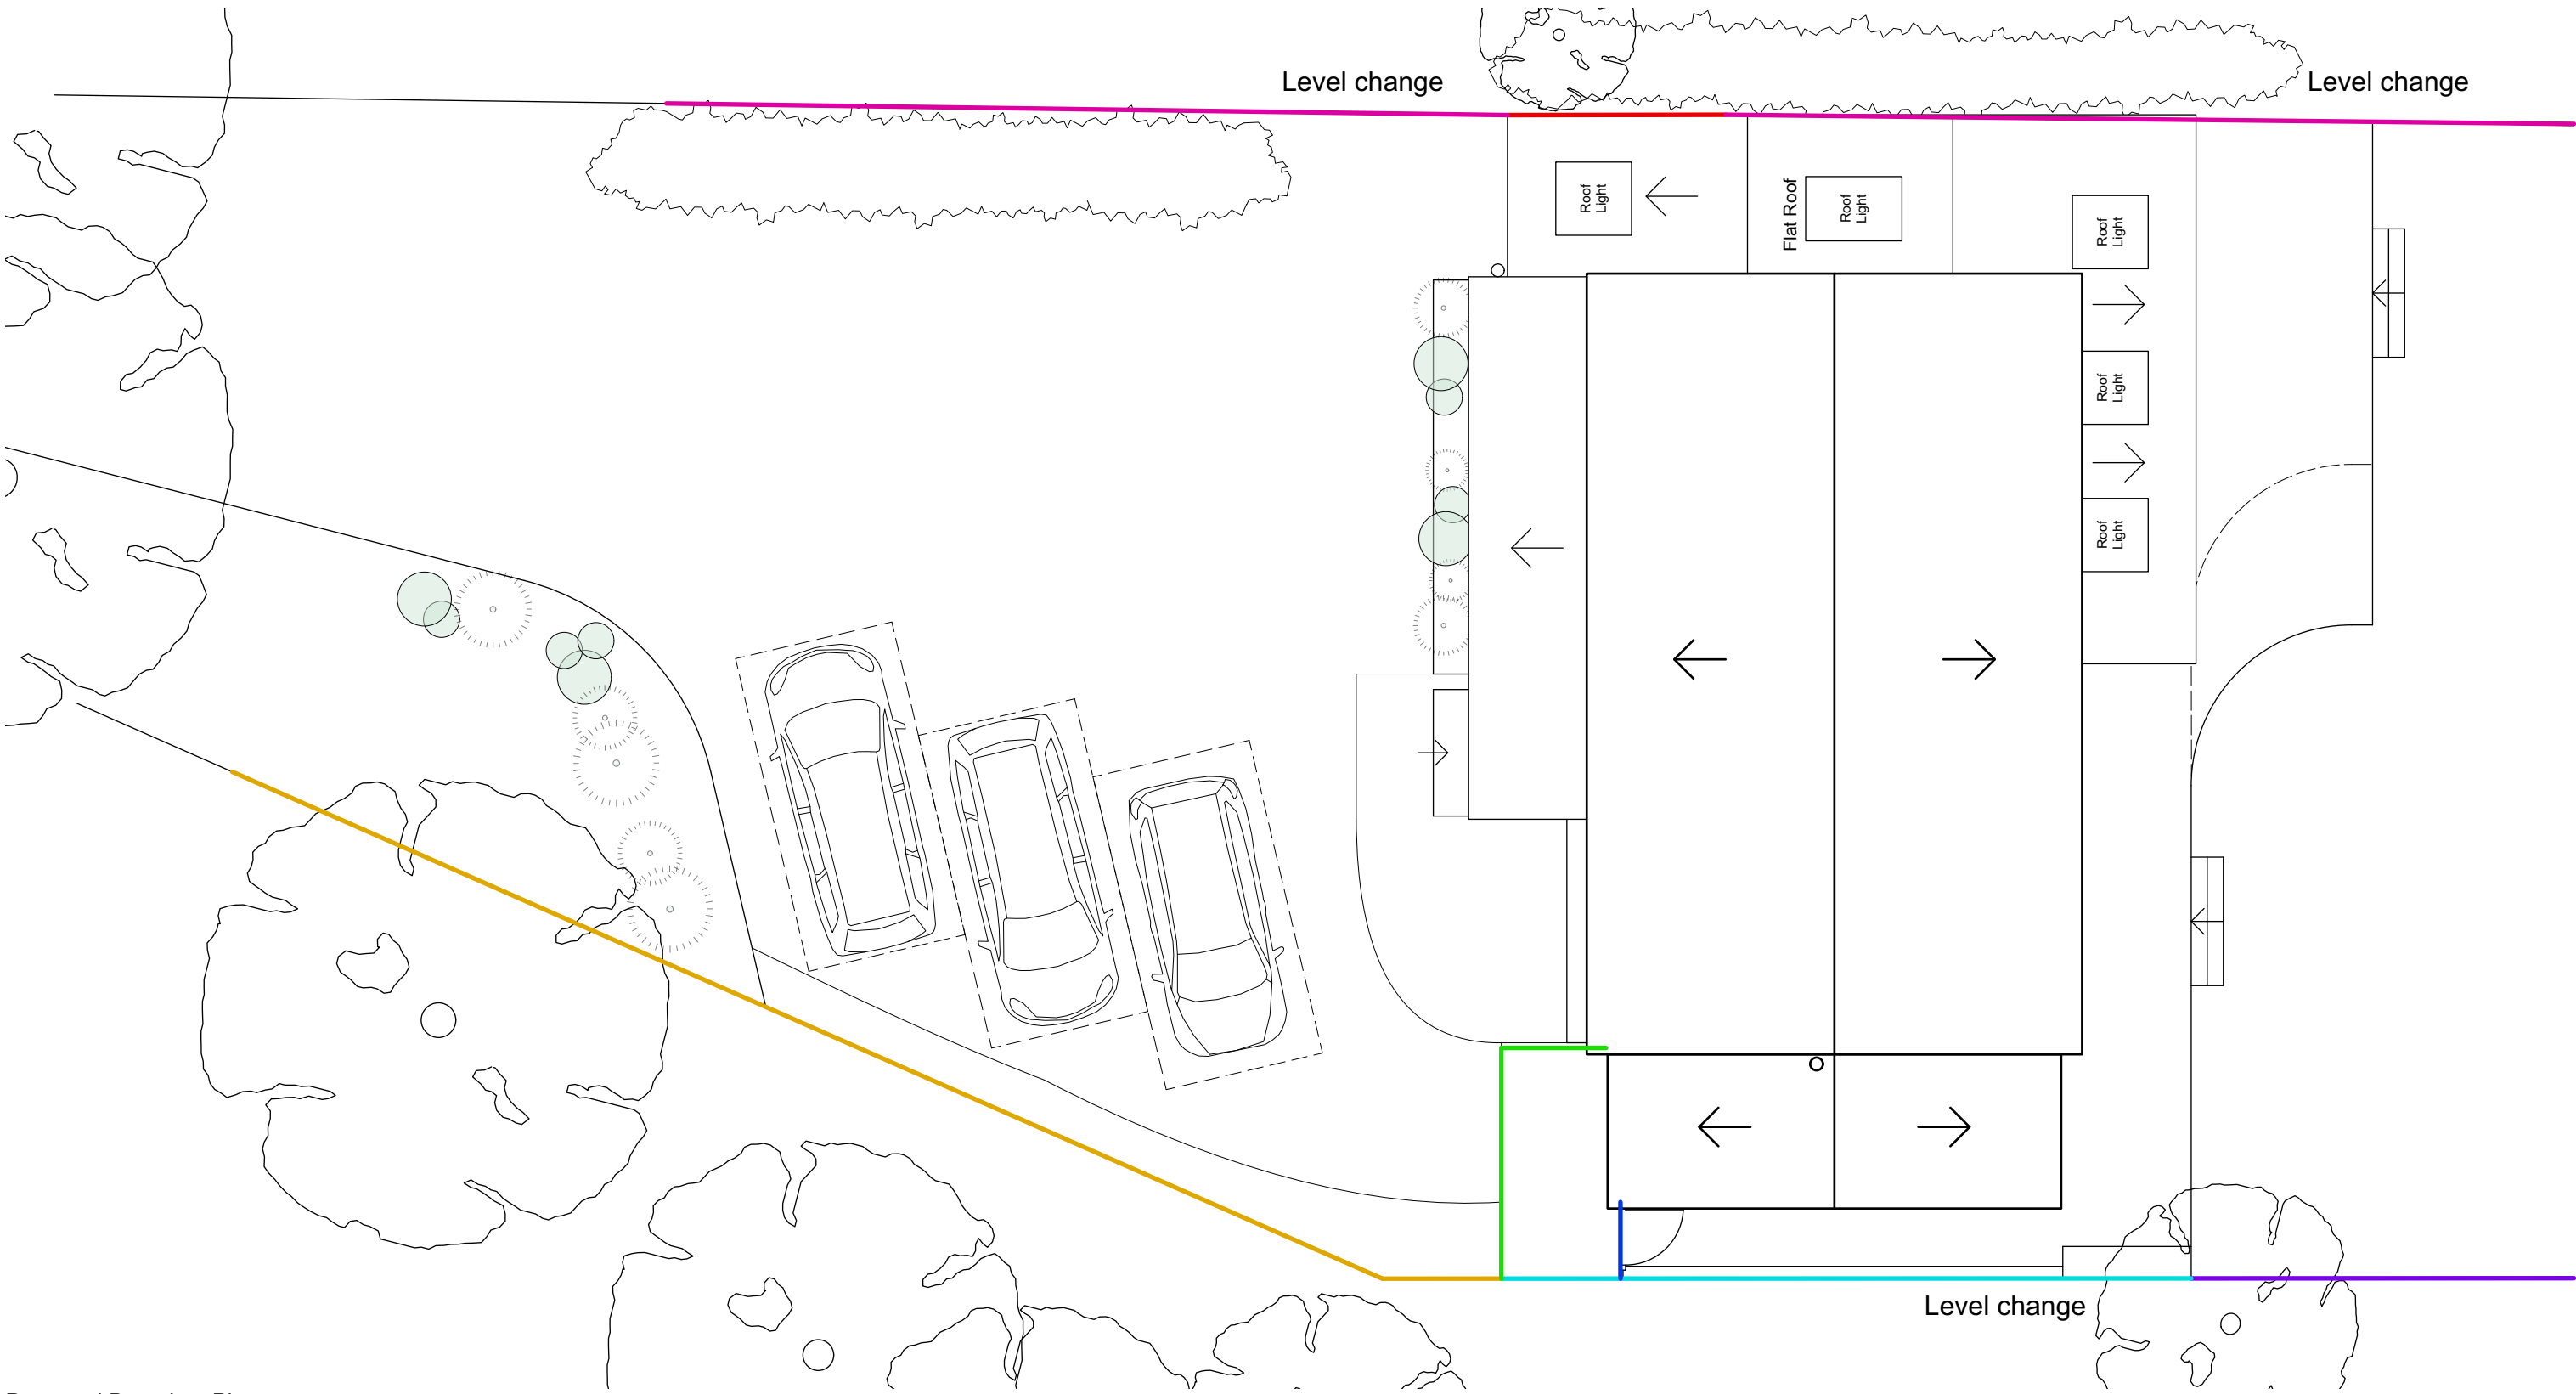

Proposed Boundary Plan

Boundary Conditions:

- Existing retaining wall, supporting site at higher level. Brickwork or timber fence above.
- Existing retaining wall, supporting site at higher level. Timber fence above altered to be brickwork for new extension, to match existing side extension.
- Open timber fence to remain as existing.
- Existing retaining wall, site at lower level. With timber fence above, to remain as existing.
- New 1.8m timber gate.
- 1.8m timber fence and gate to be removed.
- Timber fence to remain as existing.

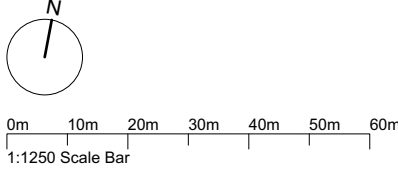

**LUCY NEWMAN
ARCHITECT**

PROJECT	8 Braybrooke Gardens, Wargrave	DATE	Mar 2026	REVISION 24.03.26 Issued for Planning P1
		SCALE	1:100 @ A3	
CLIENT	Mr & Mrs MaMahon	DRAWN	LN	
DRAWING	Proposed Boundary Plan	DRW NO.	BBG-P004-P1	
Copyright Lucy Newman Architect 2025		Proposals are subject to all Statutory Approvals and Building Control requirements.		
Site boundary shown as described by client. Site surroundings based upon the OS map and site survey.		To be read in conjunction with all other relevant documents produced by Lucy Newman Architect		
		Lucy Newman BA (Hons), MArch, DipArch, ARB, RIBA 13 Winchcombe Road, Twyford, Reading RG10 0AS lucynewmanarchitect@gmail.com 07971 316497		