



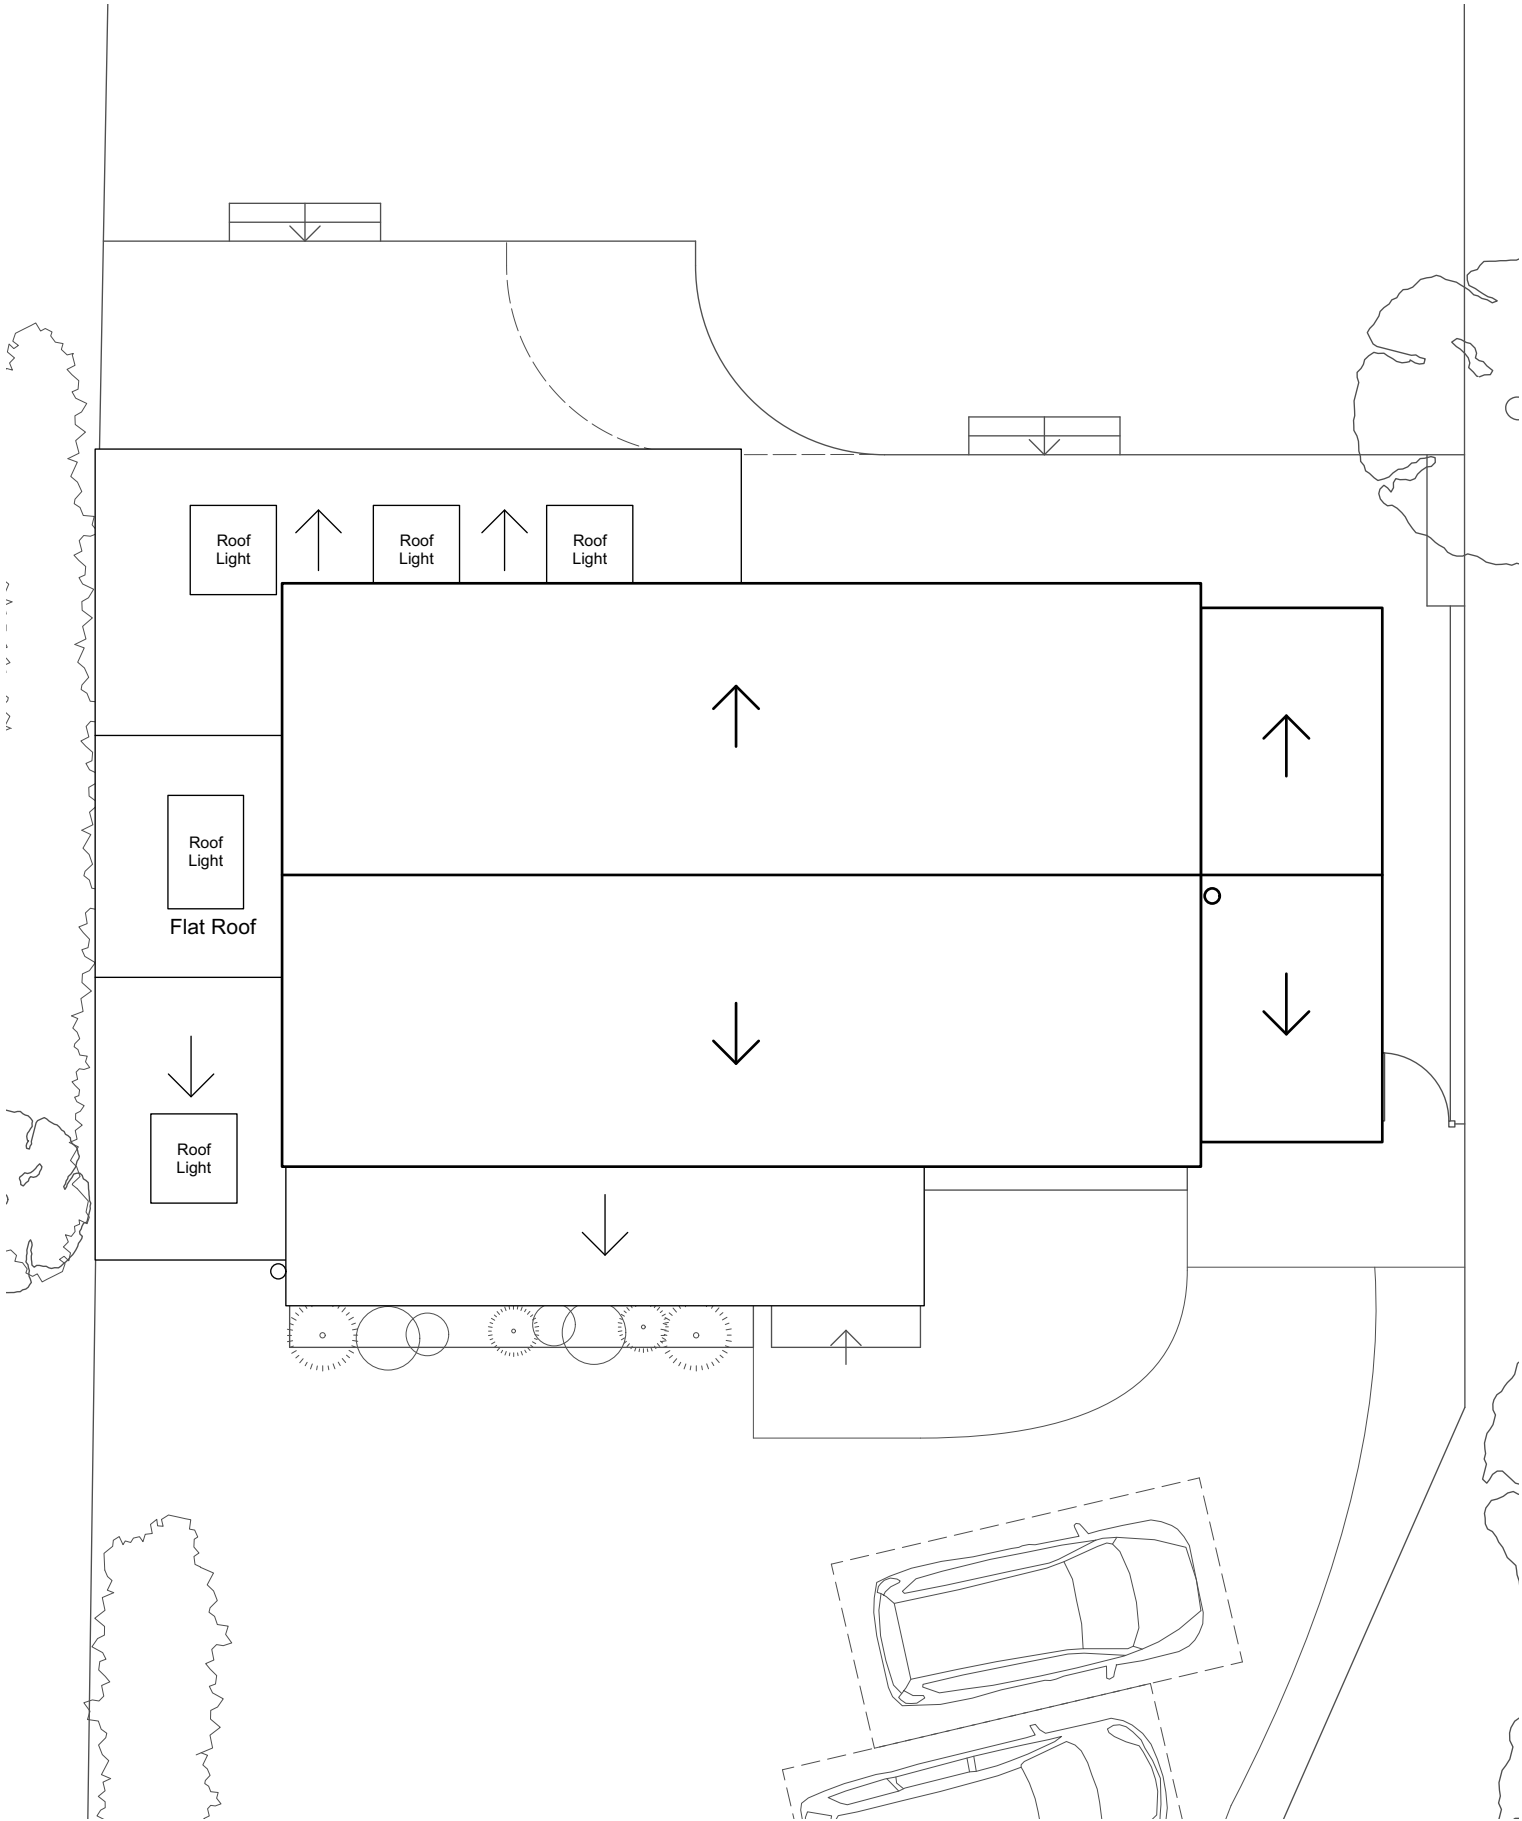

Proposed Roof Plan

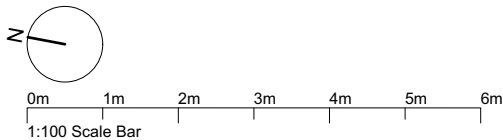

LUCY NEWMAN
ARCHITECT

PROJECT	8 Braybrooke Gardens, Wargrave	DATE	Jul 2025	REVISION 02.02.26 Issued for Planning P4 24.03.26 Landscaping updated P5
		SCALE	1:100 @ A3	
		DRAWN	LN	
CLIENT	Mr & Mrs McMahon			
DRAWING	Proposed Floor Plans 2	DRW NO.	BBG-P101-P5	
Copyright Lucy Newman Architect 2025 Site boundary shown as described by client. Site surroundings based upon the OS map and site survey.		Proposals are subject to all Statutory Approvals and Building Control requirements. To be read in conjunction with all other relevant documents produced by Lucy Newman Architect		Lucy Newman BA (Hons), MArch, DipArch, ARB, RIBA 13 Winchcombe Road, Twyford, Reading RG10 0AS lucynewmanarchitect@gmail.com 07971 316497