




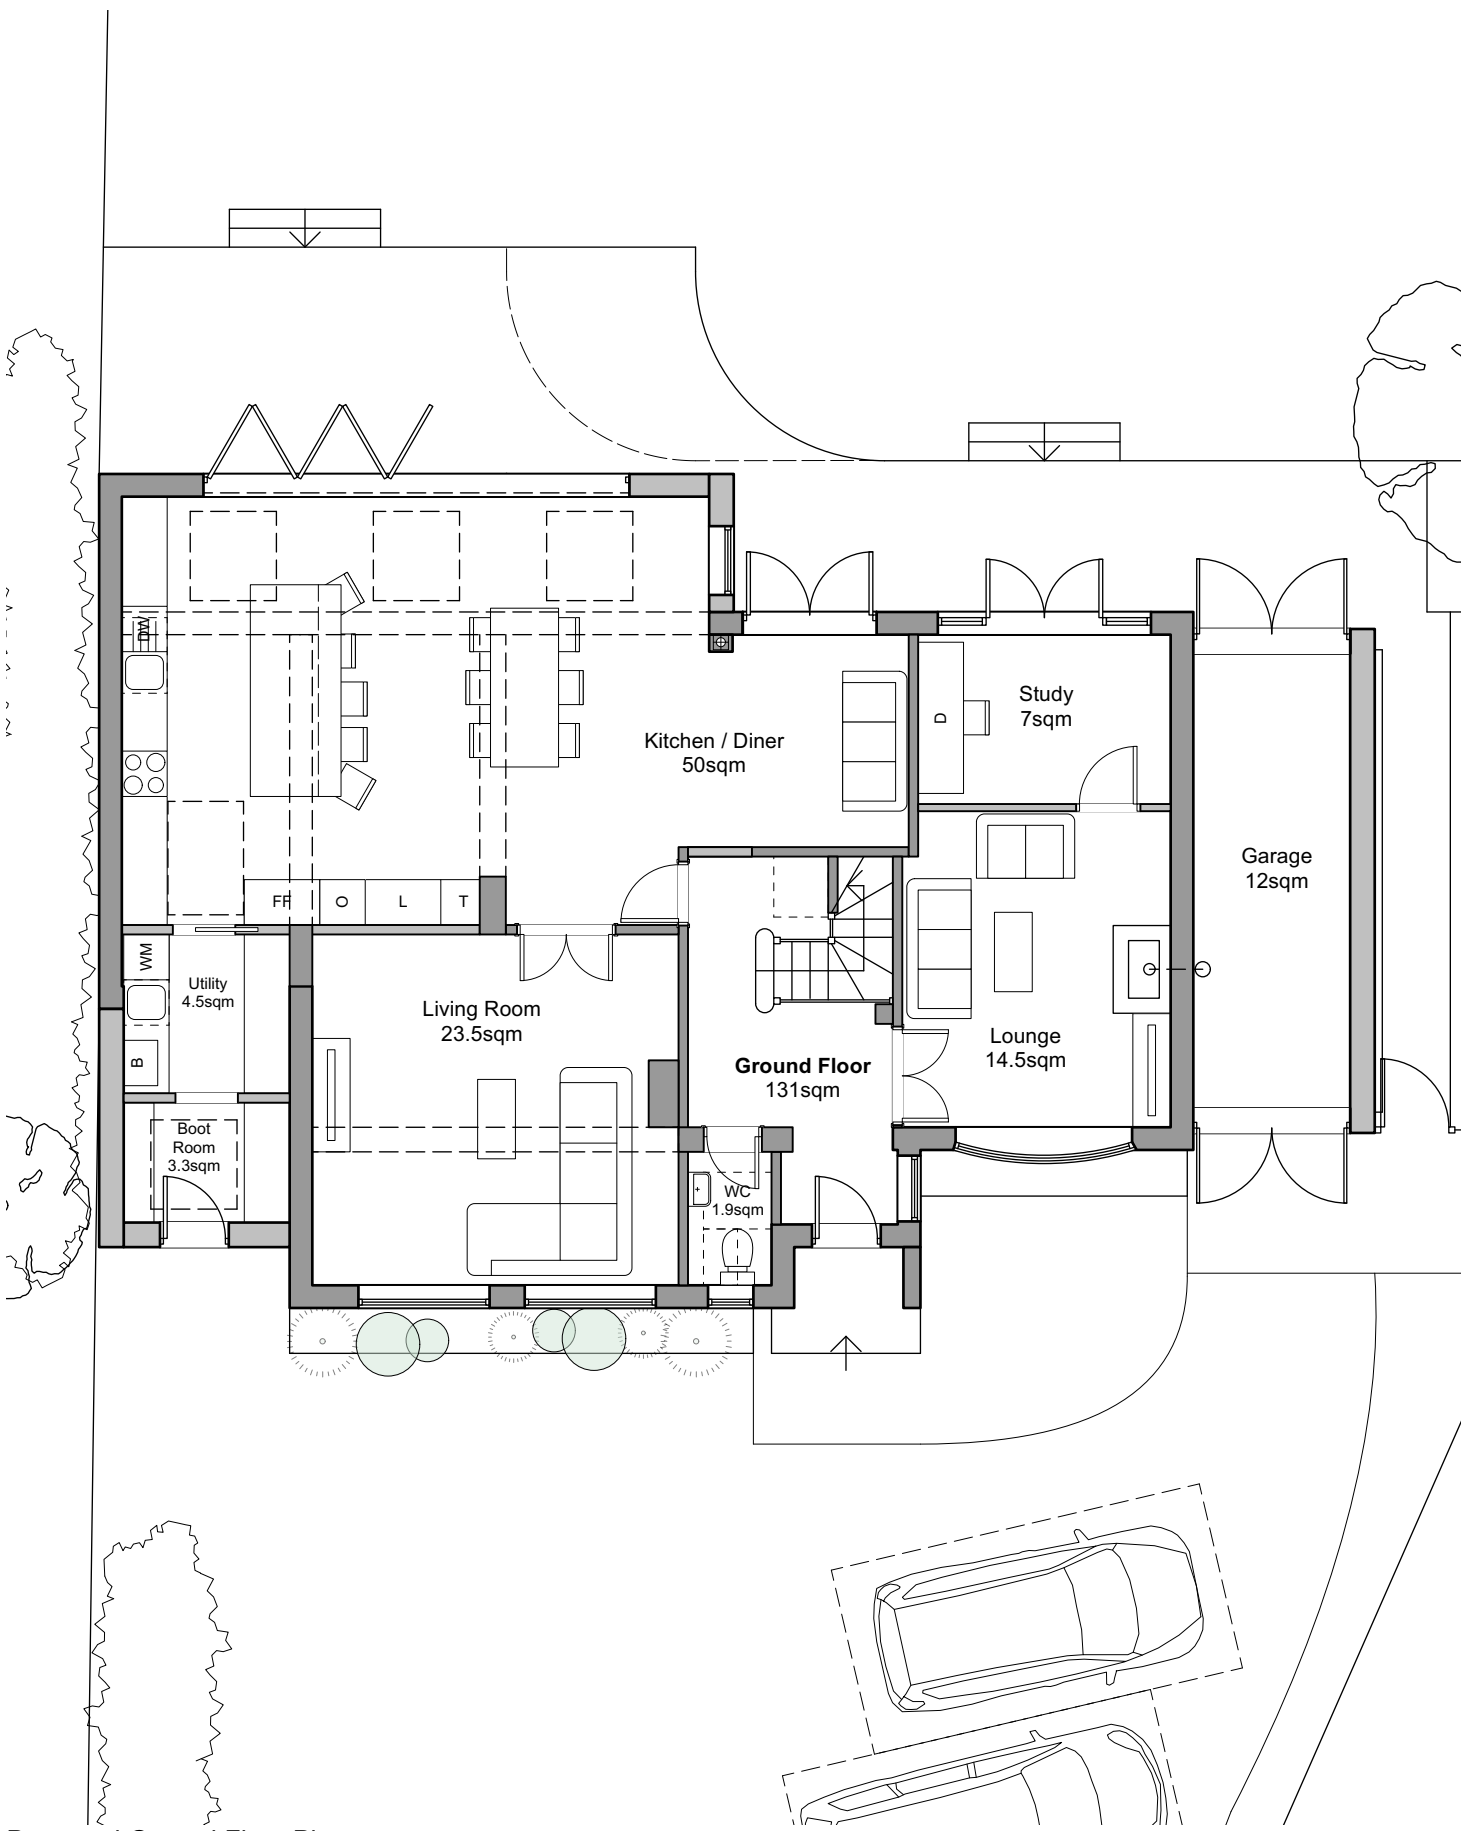

Proposed Ground Floor Plan

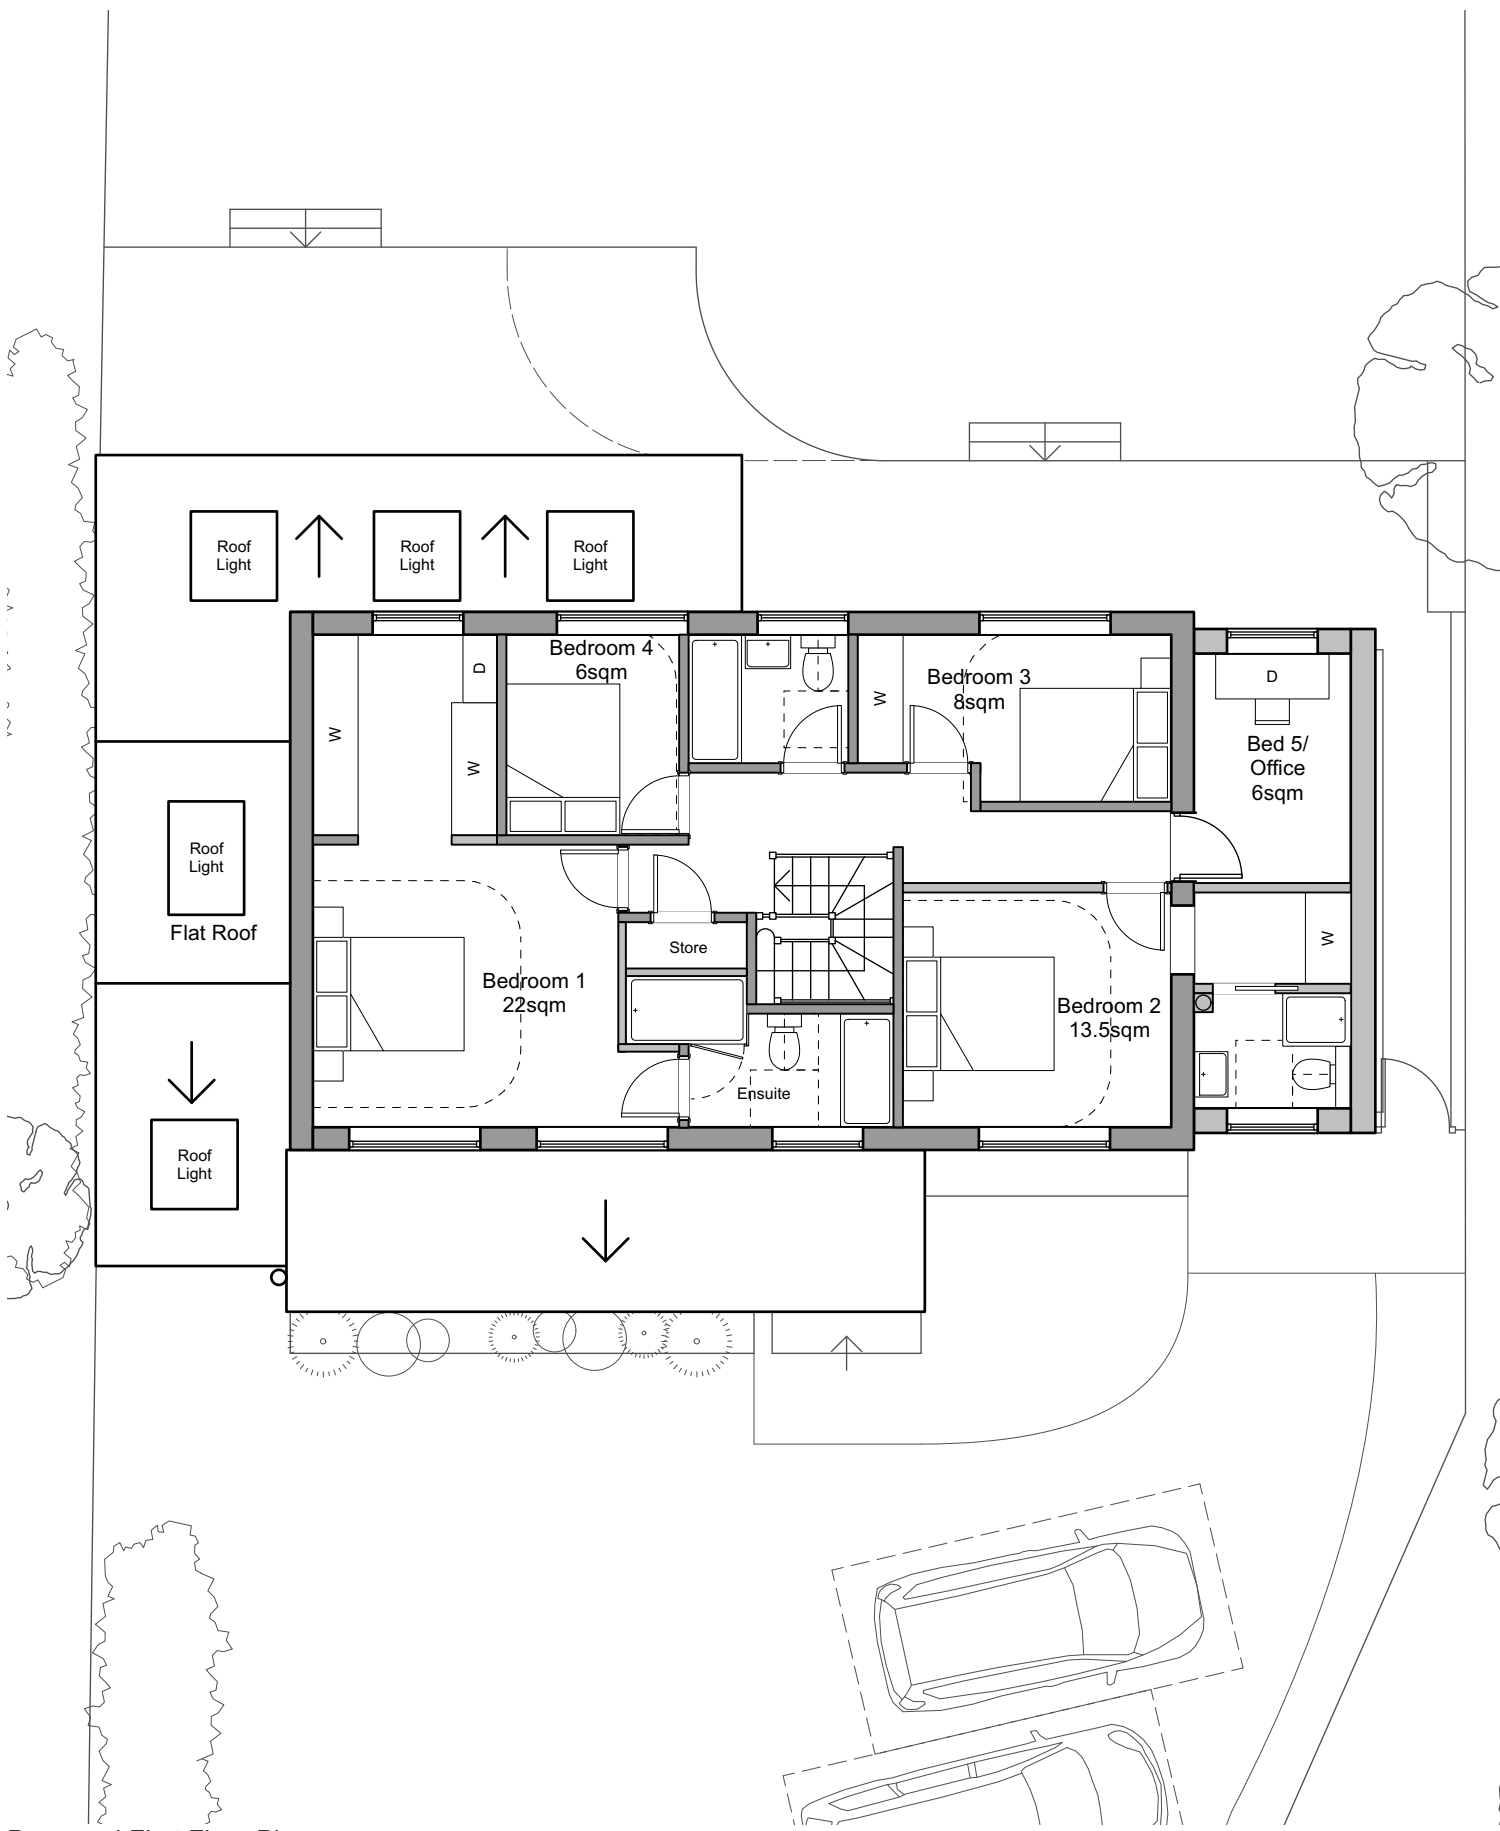

Proposed First Floor Plan

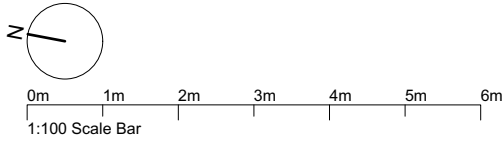

PROJECT	8 Braybrooke Gardens, Wargrave	DATE	Jul 2025	REVISION 02.02.26 Issued for Planning P4 24.03.26 Landscaping updated P5
		SCALE	1:100 @ A3	
CLIENT	Mr & Mrs McMahon	DRAWN	LN	
DRAWING	Proposed Floor Plans 1	DRW NO. BBG-P100-P5		
Copyright Lucy Newman Architect 2025		Proposals are subject to all Statutory Approvals and Building Control requirements.		Lucy Newman BA (Hons), MArch, DipArch, ARB, RIBA 13 Winchcombe Road, Twyford, Reading RG10 0AS lucynewmanarchitect@gmail.com 07971 316497
Site boundary shown as described by client. Site surroundings based upon the OS map and site survey.		To be read in conjunction with all other relevant documents produced by Lucy Newman Architect		