



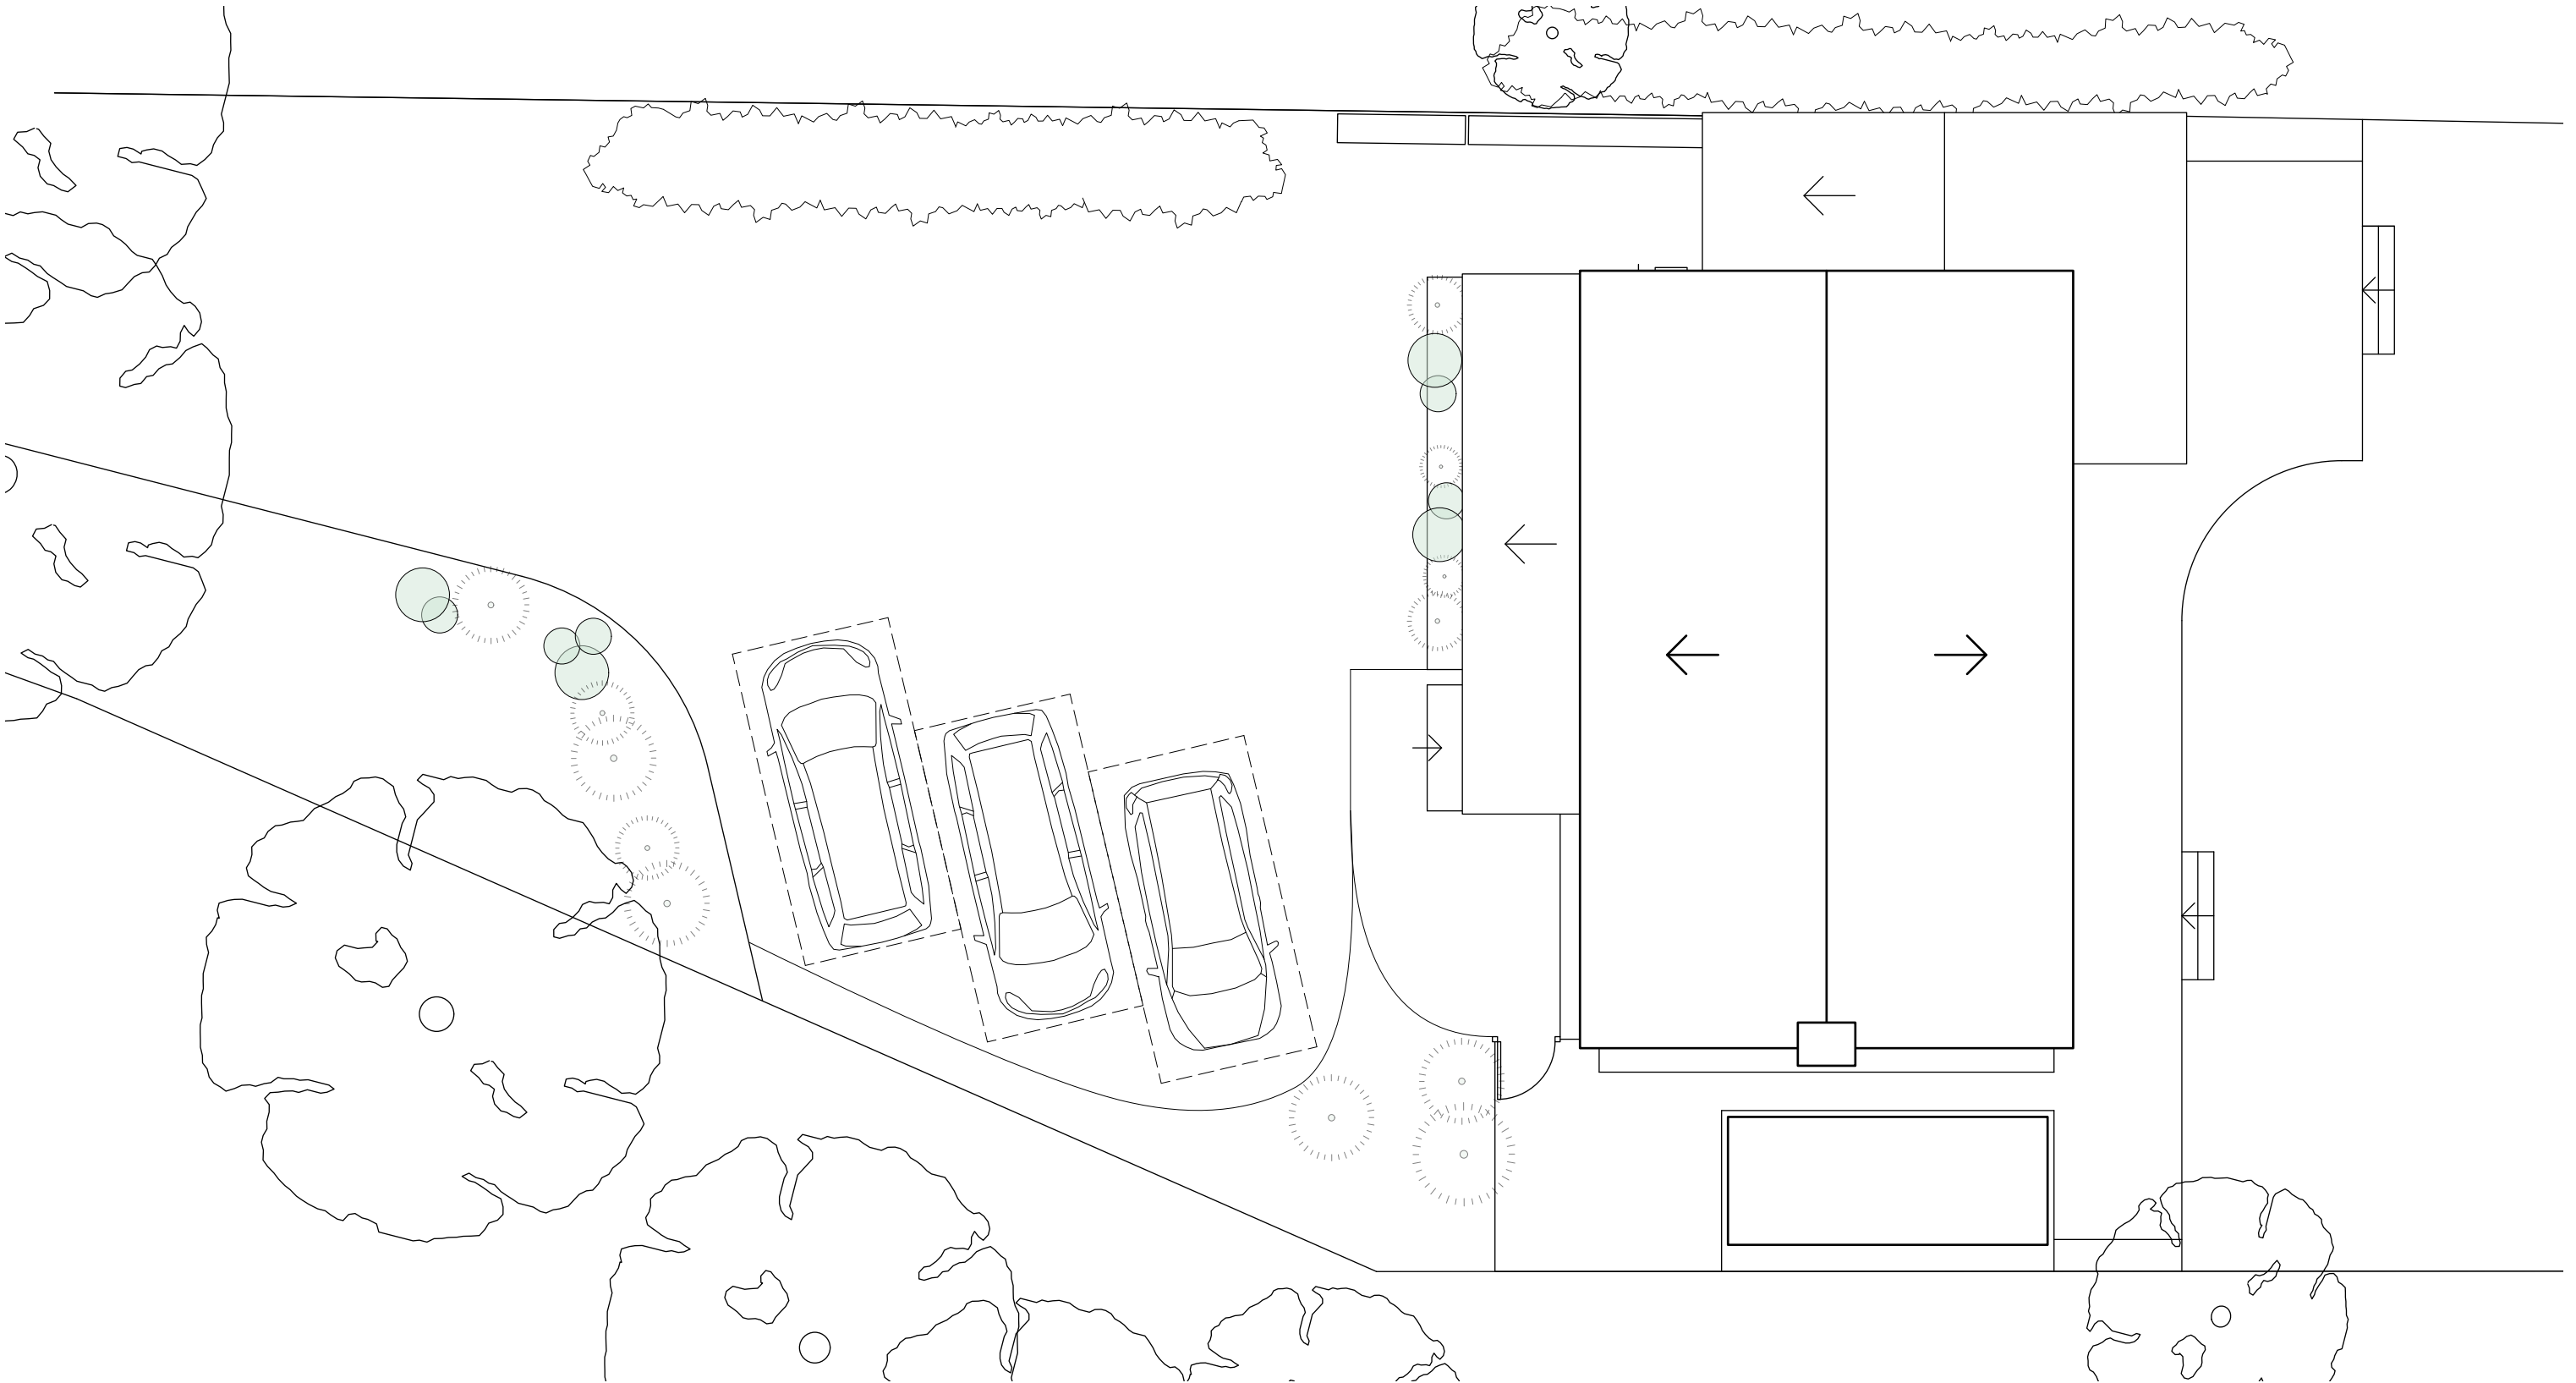

Existing Site Layout Plan

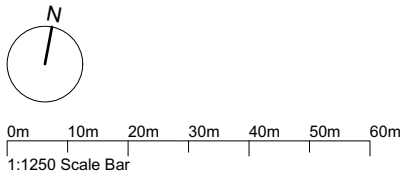

0m 10m 20m 30m 40m 50m 60m
1:1250 Scale Bar



LUCY NEWMAN
ARCHITECT

PROJECT	8 Braybrooke Gardens, Wargrave	DATE	Jul 2025	REVISION 29.07.25 Issued for Comment P1 24.03.26 Landscaping updated P2
		SCALE	1:100 @ A3	
CLIENT	Mr & Mrs MaMahon	DRAWN	LN	
DRAWING	Site Layout Plan	DRW NO.	BBG-S003-P2	
Copyright Lucy Newman Architect 2025		Proposals are subject to all Statutory Approvals and Building Control requirements.		Lucy Newman BA (Hons), MArch, DipArch, ARB, RIBA 13 Winchcombe Road, Twyford, Reading RG10 0AS lucynewmanarchitect@gmail.com 07971 316497
Site boundary shown as described by client. Site surroundings based upon the OS map and site survey.		To be read in conjunction with all other relevant documents produced by Lucy Newman Architect		