


HARE HATCH - SHEEPLANDS




Existing Site Layout Plan

LEGEND

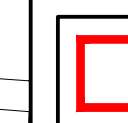

Application Site Boundary

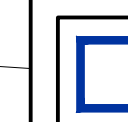

Adjoining land under ownership
of Applicant.

----- Red dashed lines indicate approximate areas for approved non-horticultural uses.

DRAWING STATUS: PLANNING	
PROJECT: HARE HATCH - SHEEPLANDS	
CLIENT: HARE HATCH - SHEEPLANDS	
TITLE: Existing Site Access Plan	
DATE: Apr 2025	SCALE: 1:500 @A1
DRAWN: MM	CHECKED: PP
DRAWING N°: M07.188(c).D.010	REVISION:



PleydellSmithyman

THIS DRAWING MAY NOT BE USED
WITHOUT THE CONSENT OF:

PLEYDELL SMITHYMAN LIMITED
20a, THE WHARFAGE, IRONBRIDGE
SHROPSHIRE. TF8 7NH.

TEL: 01952 433211 FAX: 01952 433323

EMAIL: psl@pleydellsmithyman.co.uk
WEBSITE: www.pleydellsmithyman.co.uk

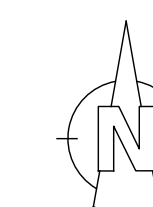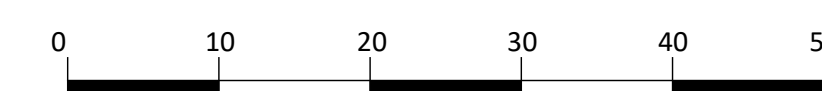

Based upon Ordnance Survey Digital Data with the permission of the controller of Her Majesty's Stationary Office.
Crown Copyright PleydellSmithyman Limited.