HARE HATCH - SHEEPLANDS

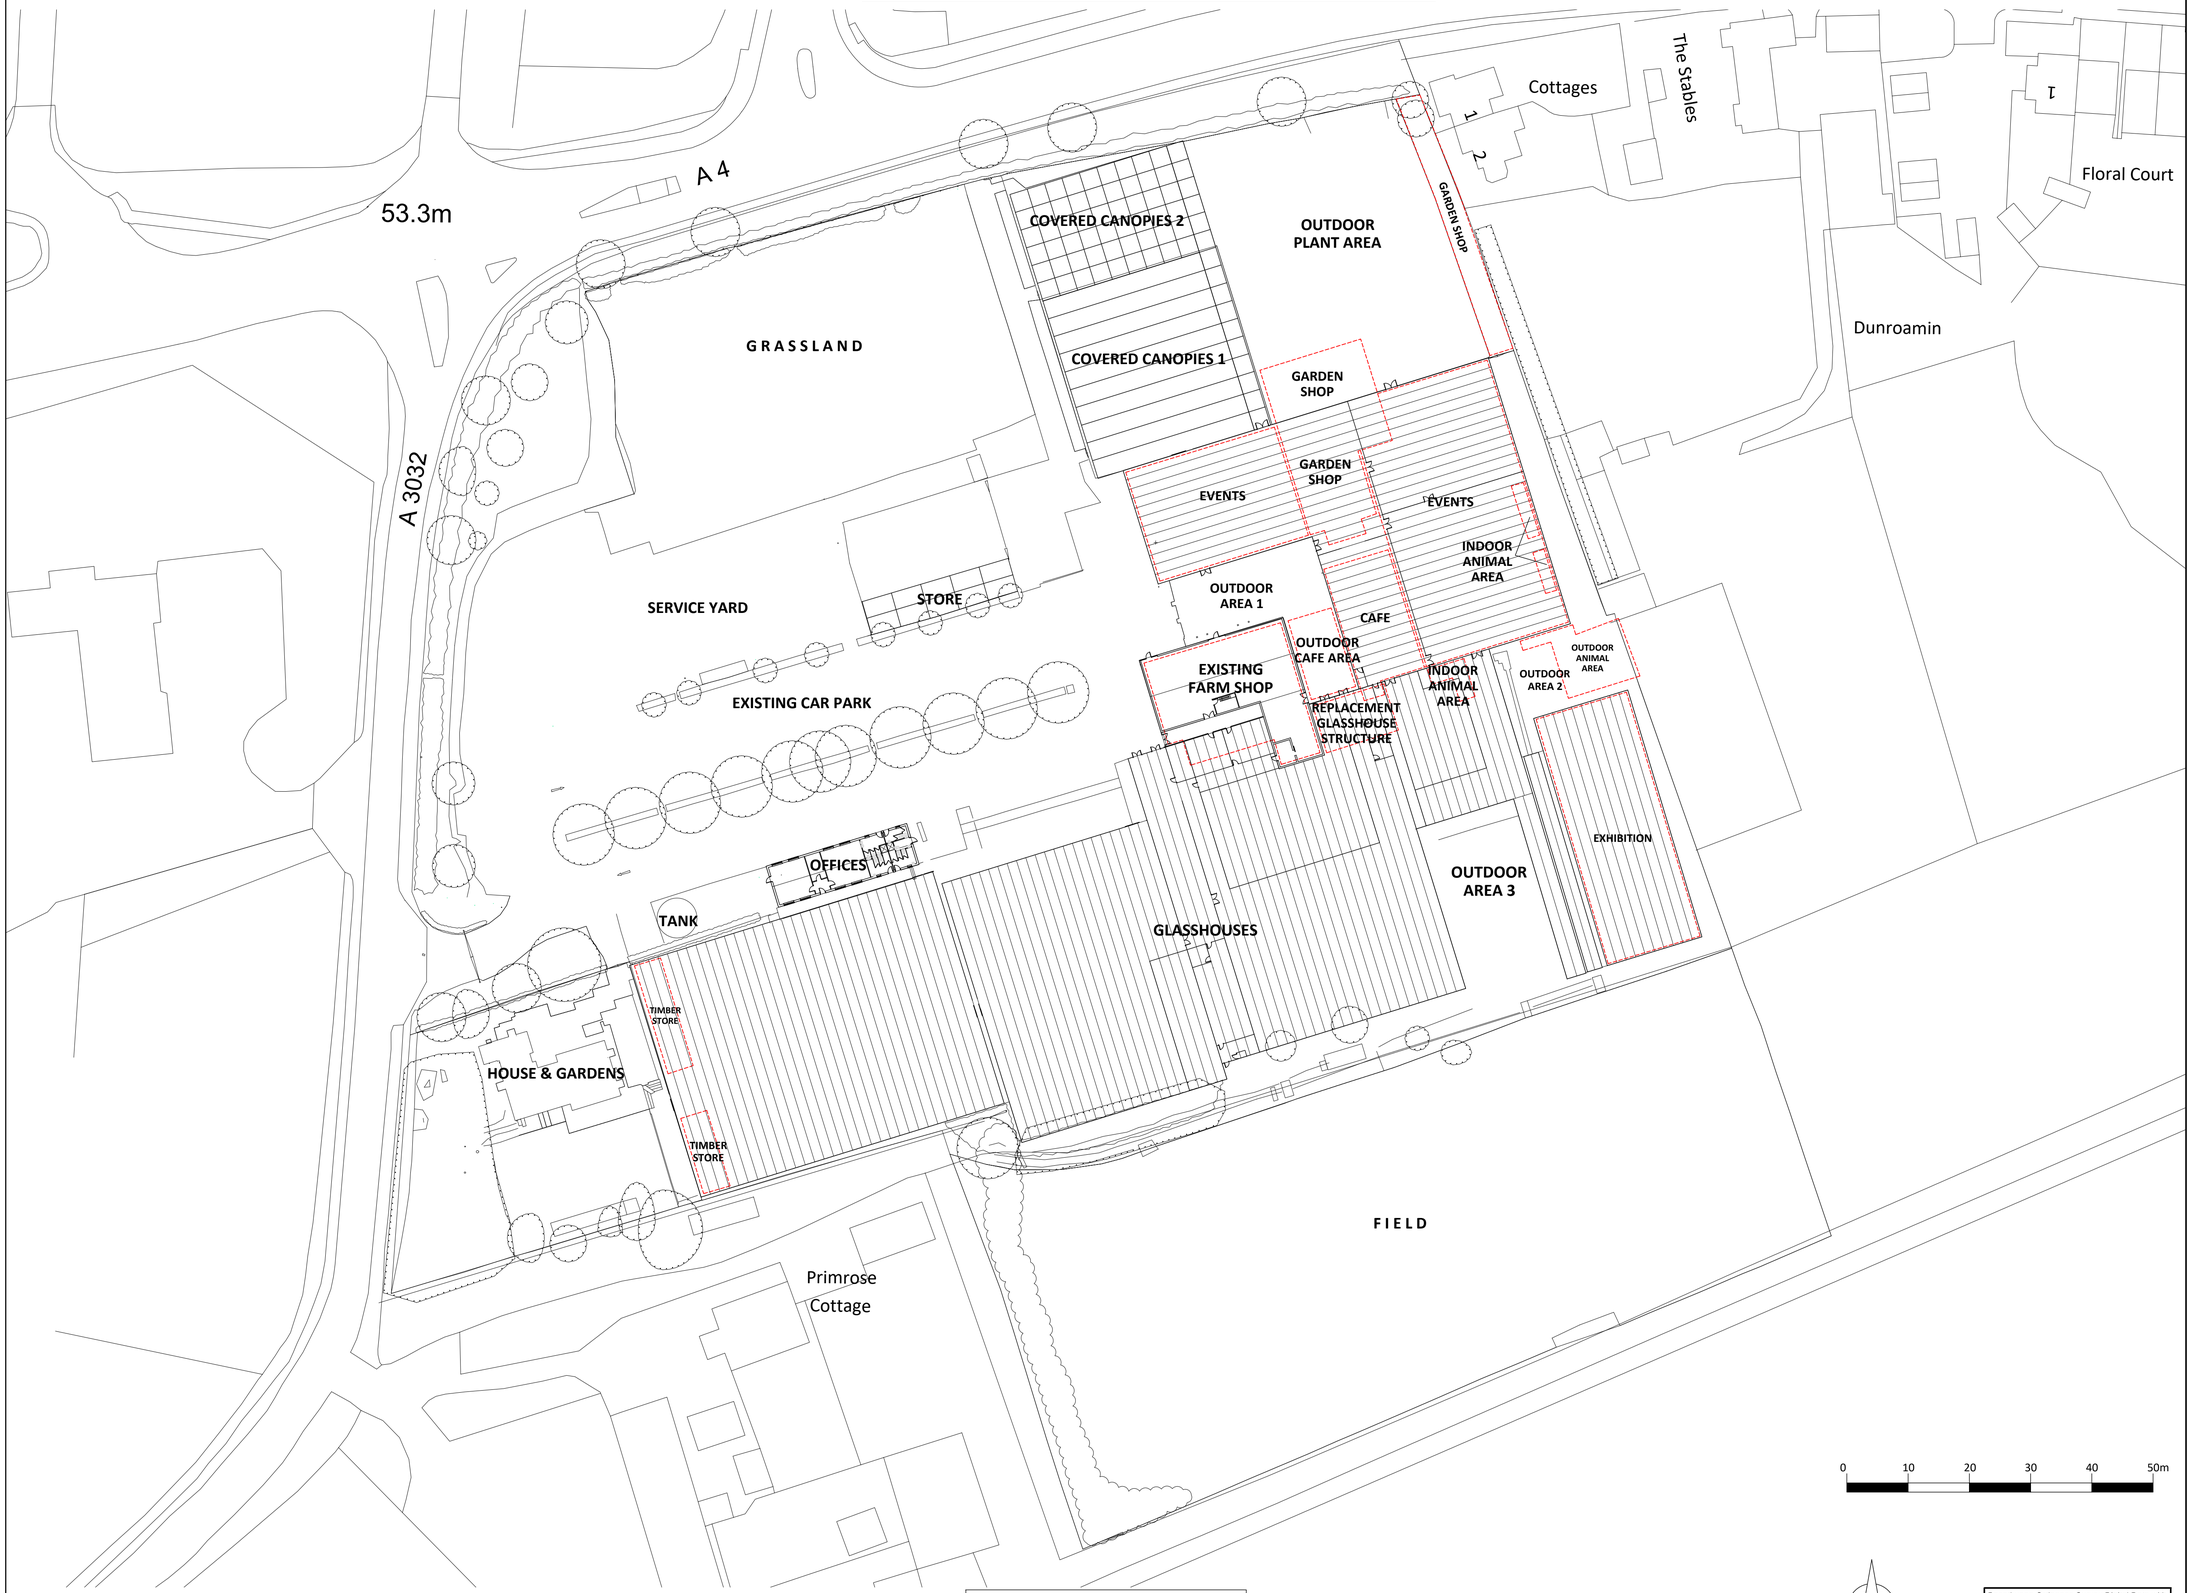

Existing Floor Plan

Based upon Ordnance Survey Digital Data with the permission of the controller of Her Majesty's Stationary Office.
Crown Copyright PleydellSmithyman Limited.

LEGEND

Red dashed lines indicate existing zonal areas.

DRAWING STATUS: PLANNING	
PROJECT: HARE HATCH - SHEEPLANDS	
CLIENT: HARE HATCH - SHEEPLANDS	
TITLE: Existing Floor Plan	
DATE: Apr 2025	SCALE: 1:500@A1
DRAWN: MM	CHECKED: PP
DRAWING N°: M07.188(c).D.014	REVISION:

PleydellSmithyman

THIS DRAWING MAY NOT BE USED WITHOUT THE CONSENT OF:

PLEYDELL SMITHYMAN LIMITED
20a, THE WHARFAGE, IRONBRIDGE, SHROPSHIRE, TF8 7NH.

TEL: 01952 433211 FAX: 01952 433323

EMAIL: psl@pleydellsmithyman.co.uk
WEBSITE: www.pleydellsmithyman.co.uk