
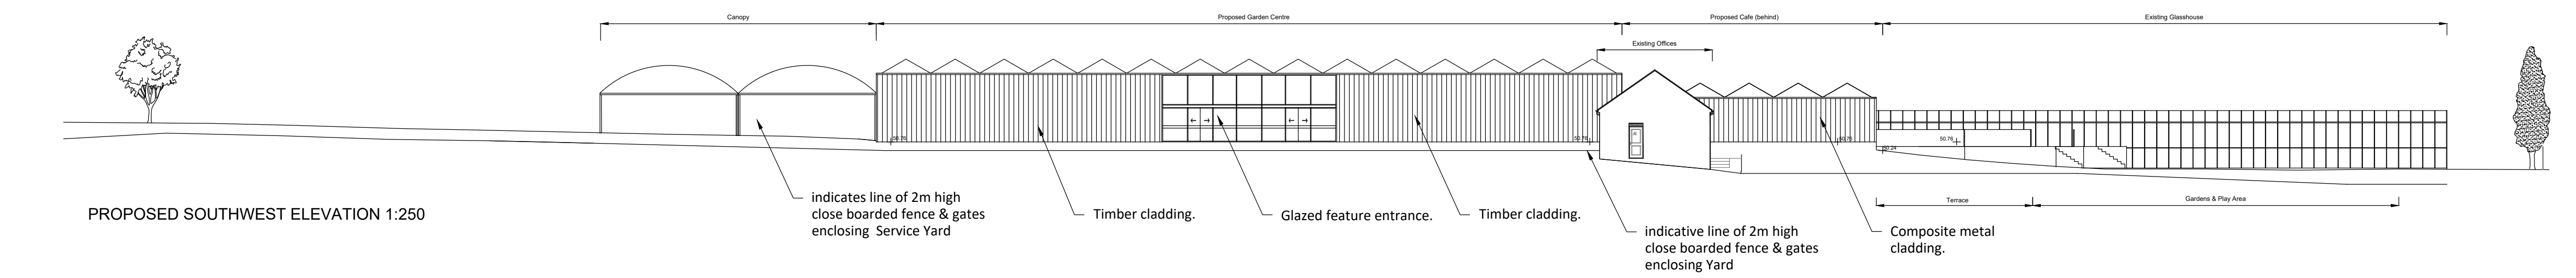
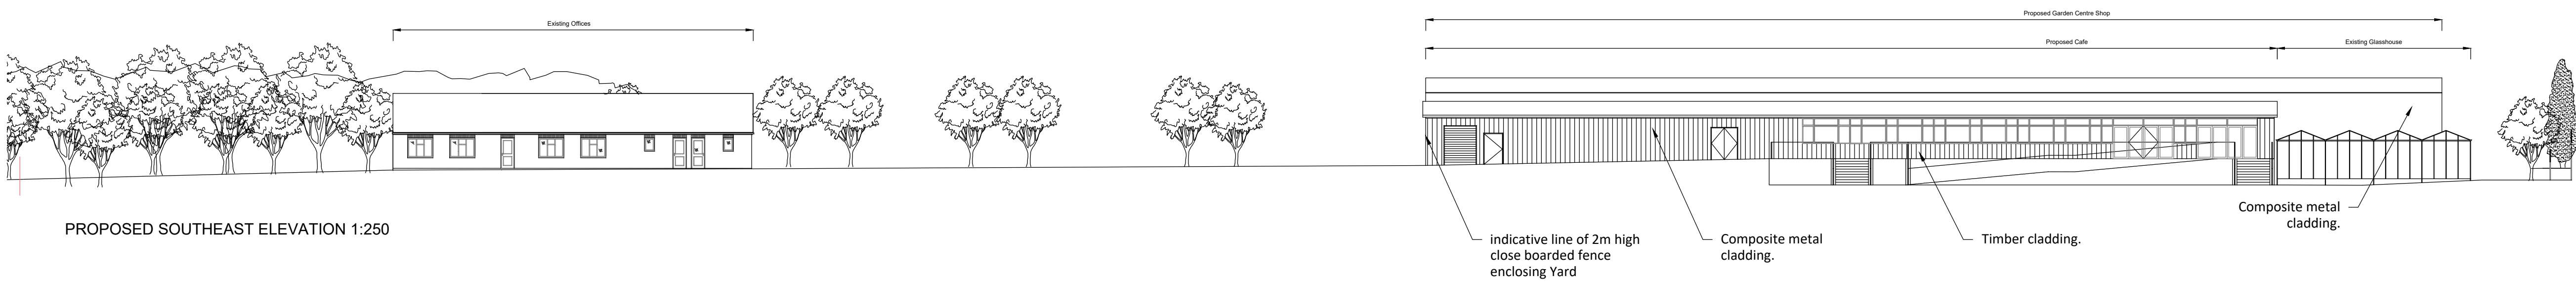
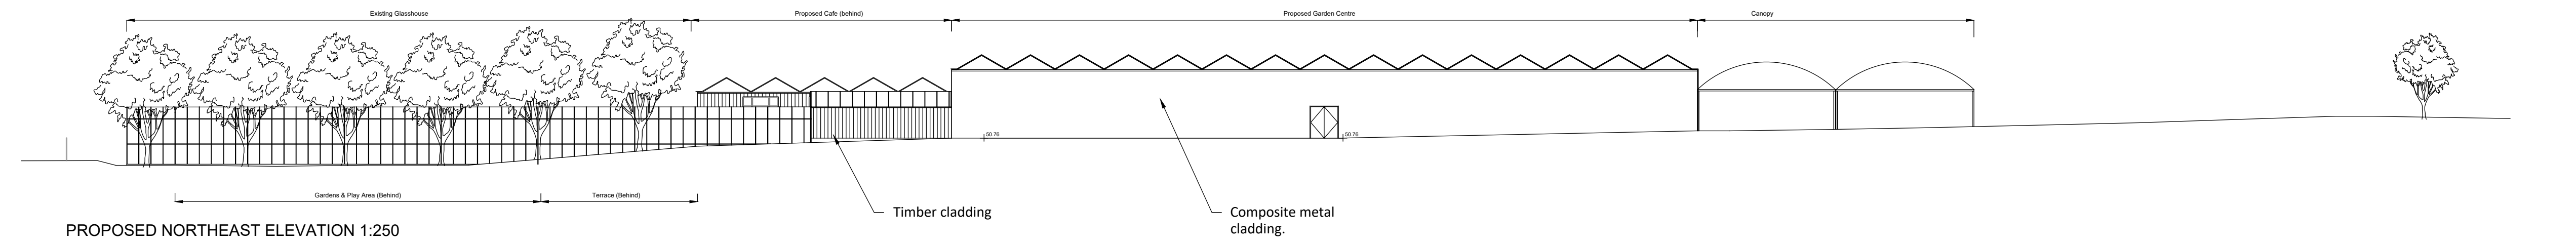


HARE HATCH - SHEEPLANDS

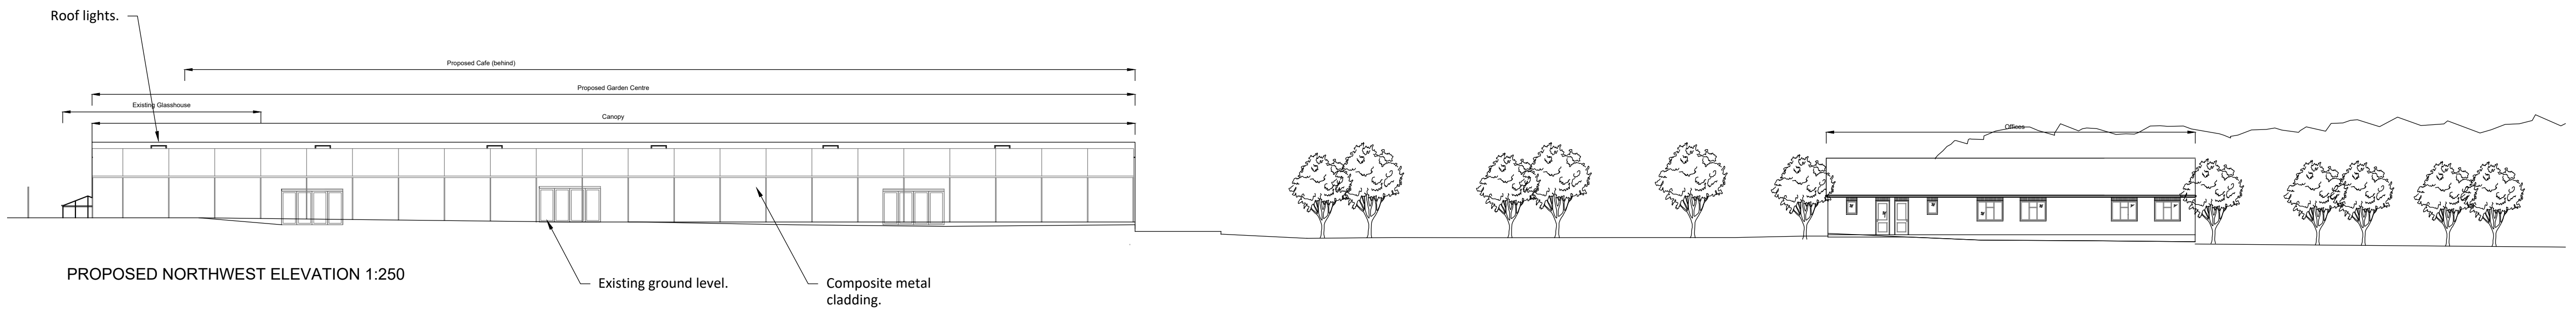

Proposed Elevations

DRAWING STATUS: PLANNING	
PROJECT: HARE HATCH SHEEPLANDS	
CLIENT: HARE HATCH SHEEPLANDS	
TITLE: Proposed Elevations	
DATE: April 2025	DRAWN: MM
SCALE: 1:250 @ A1	CHECKED: PP
DRAWING N°: M07.188(c).D.019	REVISION: A

PleydellSmithyman

THIS DRAWING MAY NOT BE USED
WITHOUT THE CONSENT OF:

PLEYDELL SMITHYMAN LIMITED
20a, THE WHARFAGE, IRONBRIDGE,
SHROPSHIRE, TF8 7NH.

TEL: 01952 433211

EMAIL: psl@pleydellsmithyman.co.uk
WEBSITE: www.pleydellsmithyman.co.uk