


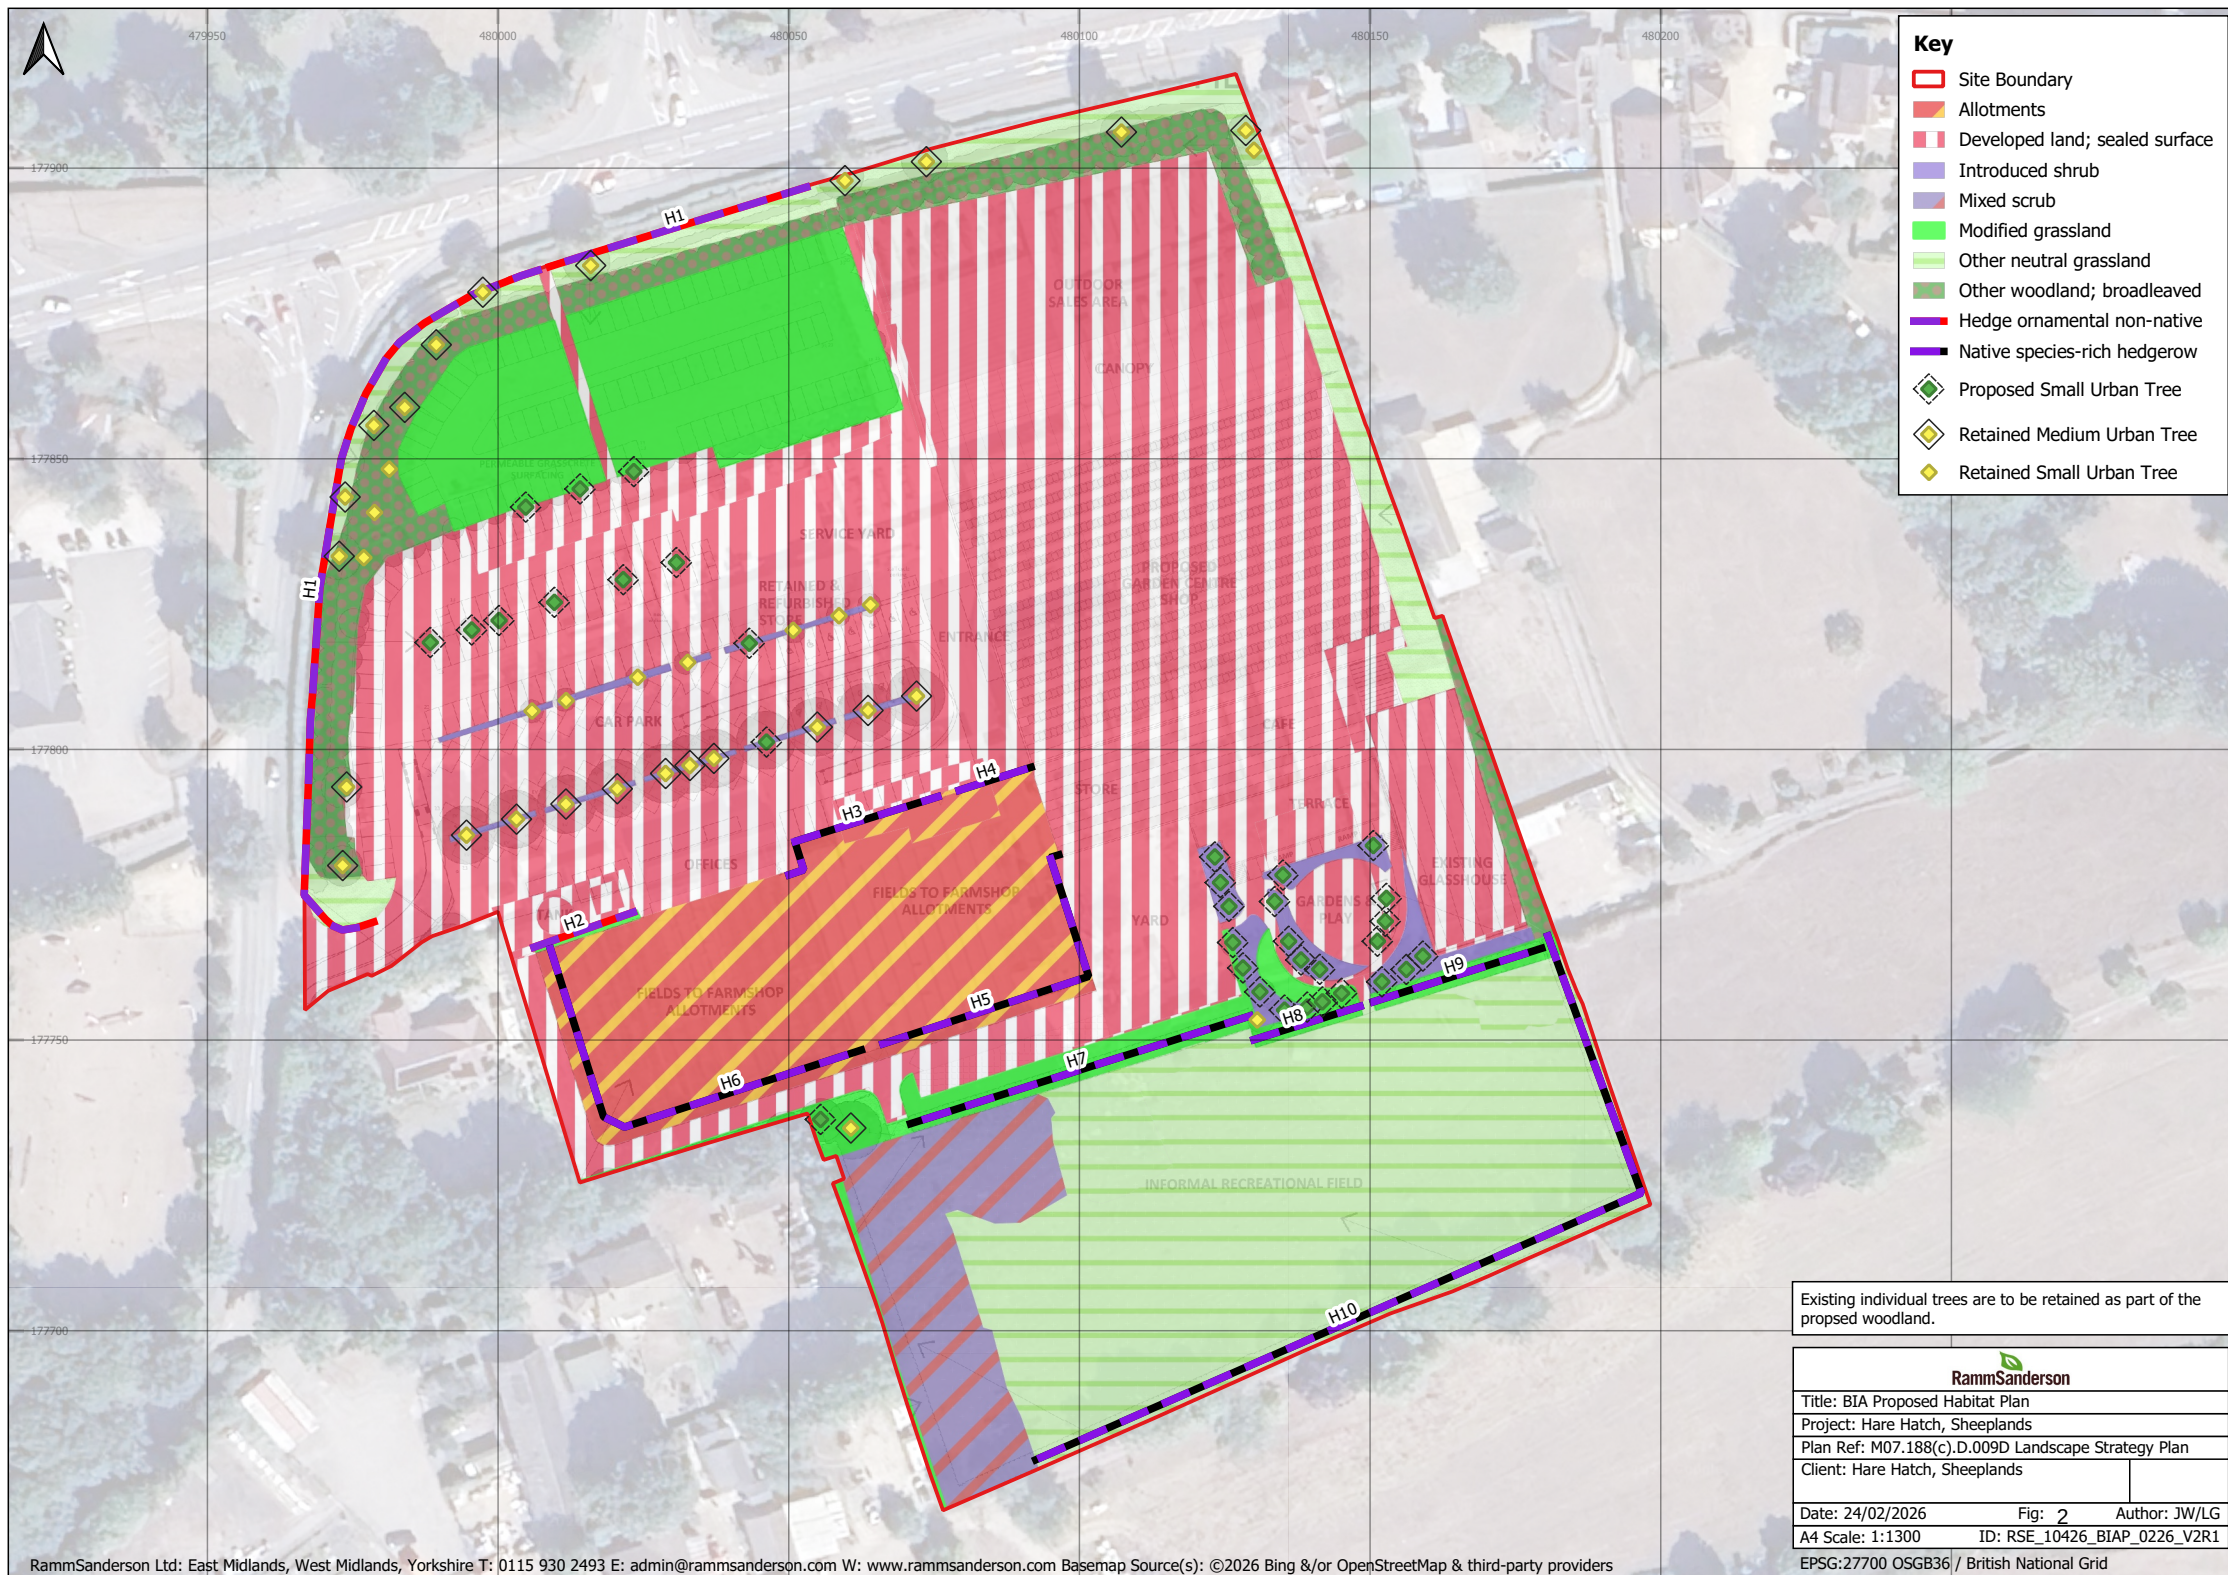

Key

- Site Boundary
- Allotments
- Developed land; sealed surface
- Introduced shrub
- Mixed scrub
- Modified grassland
- Other neutral grassland
- Other woodland; broadleaved
- Hedge ornamental non-native
- Native species-rich hedgerow
- Proposed Small Urban Tree
- Retained Medium Urban Tree
- Retained Small Urban Tree

Existing individual trees are to be retained as part of the proposed woodland.

RammSanderson

Title: BIA Proposed Habitat Plan
Project: Hare Hatch, Sheeplands
Plan Ref: M07.188(c).D.009D Landscape Strategy Plan
Client: Hare Hatch, Sheeplands

Date: 24/02/2026 Fig: 2 Author: JW/LG
A4 Scale: 1:1300 ID: RSE_10426_BIAP_0226_V2R1

EPSG:27700 OSGB36 / British National Grid