

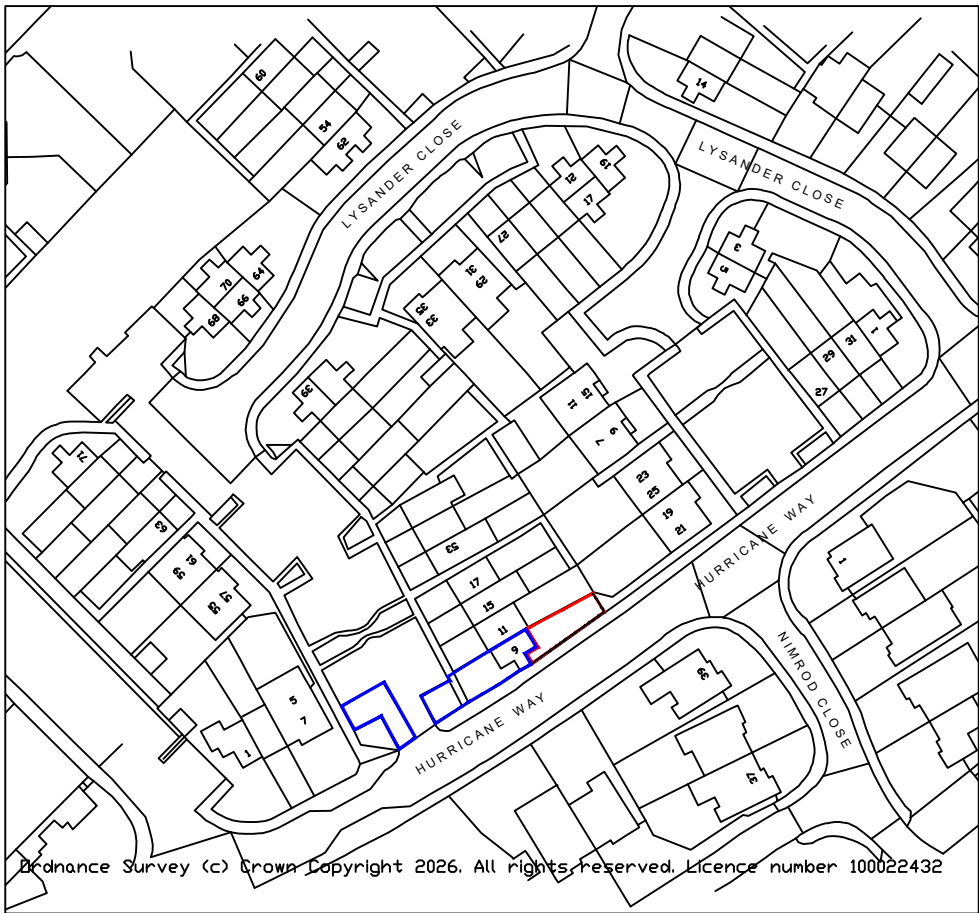
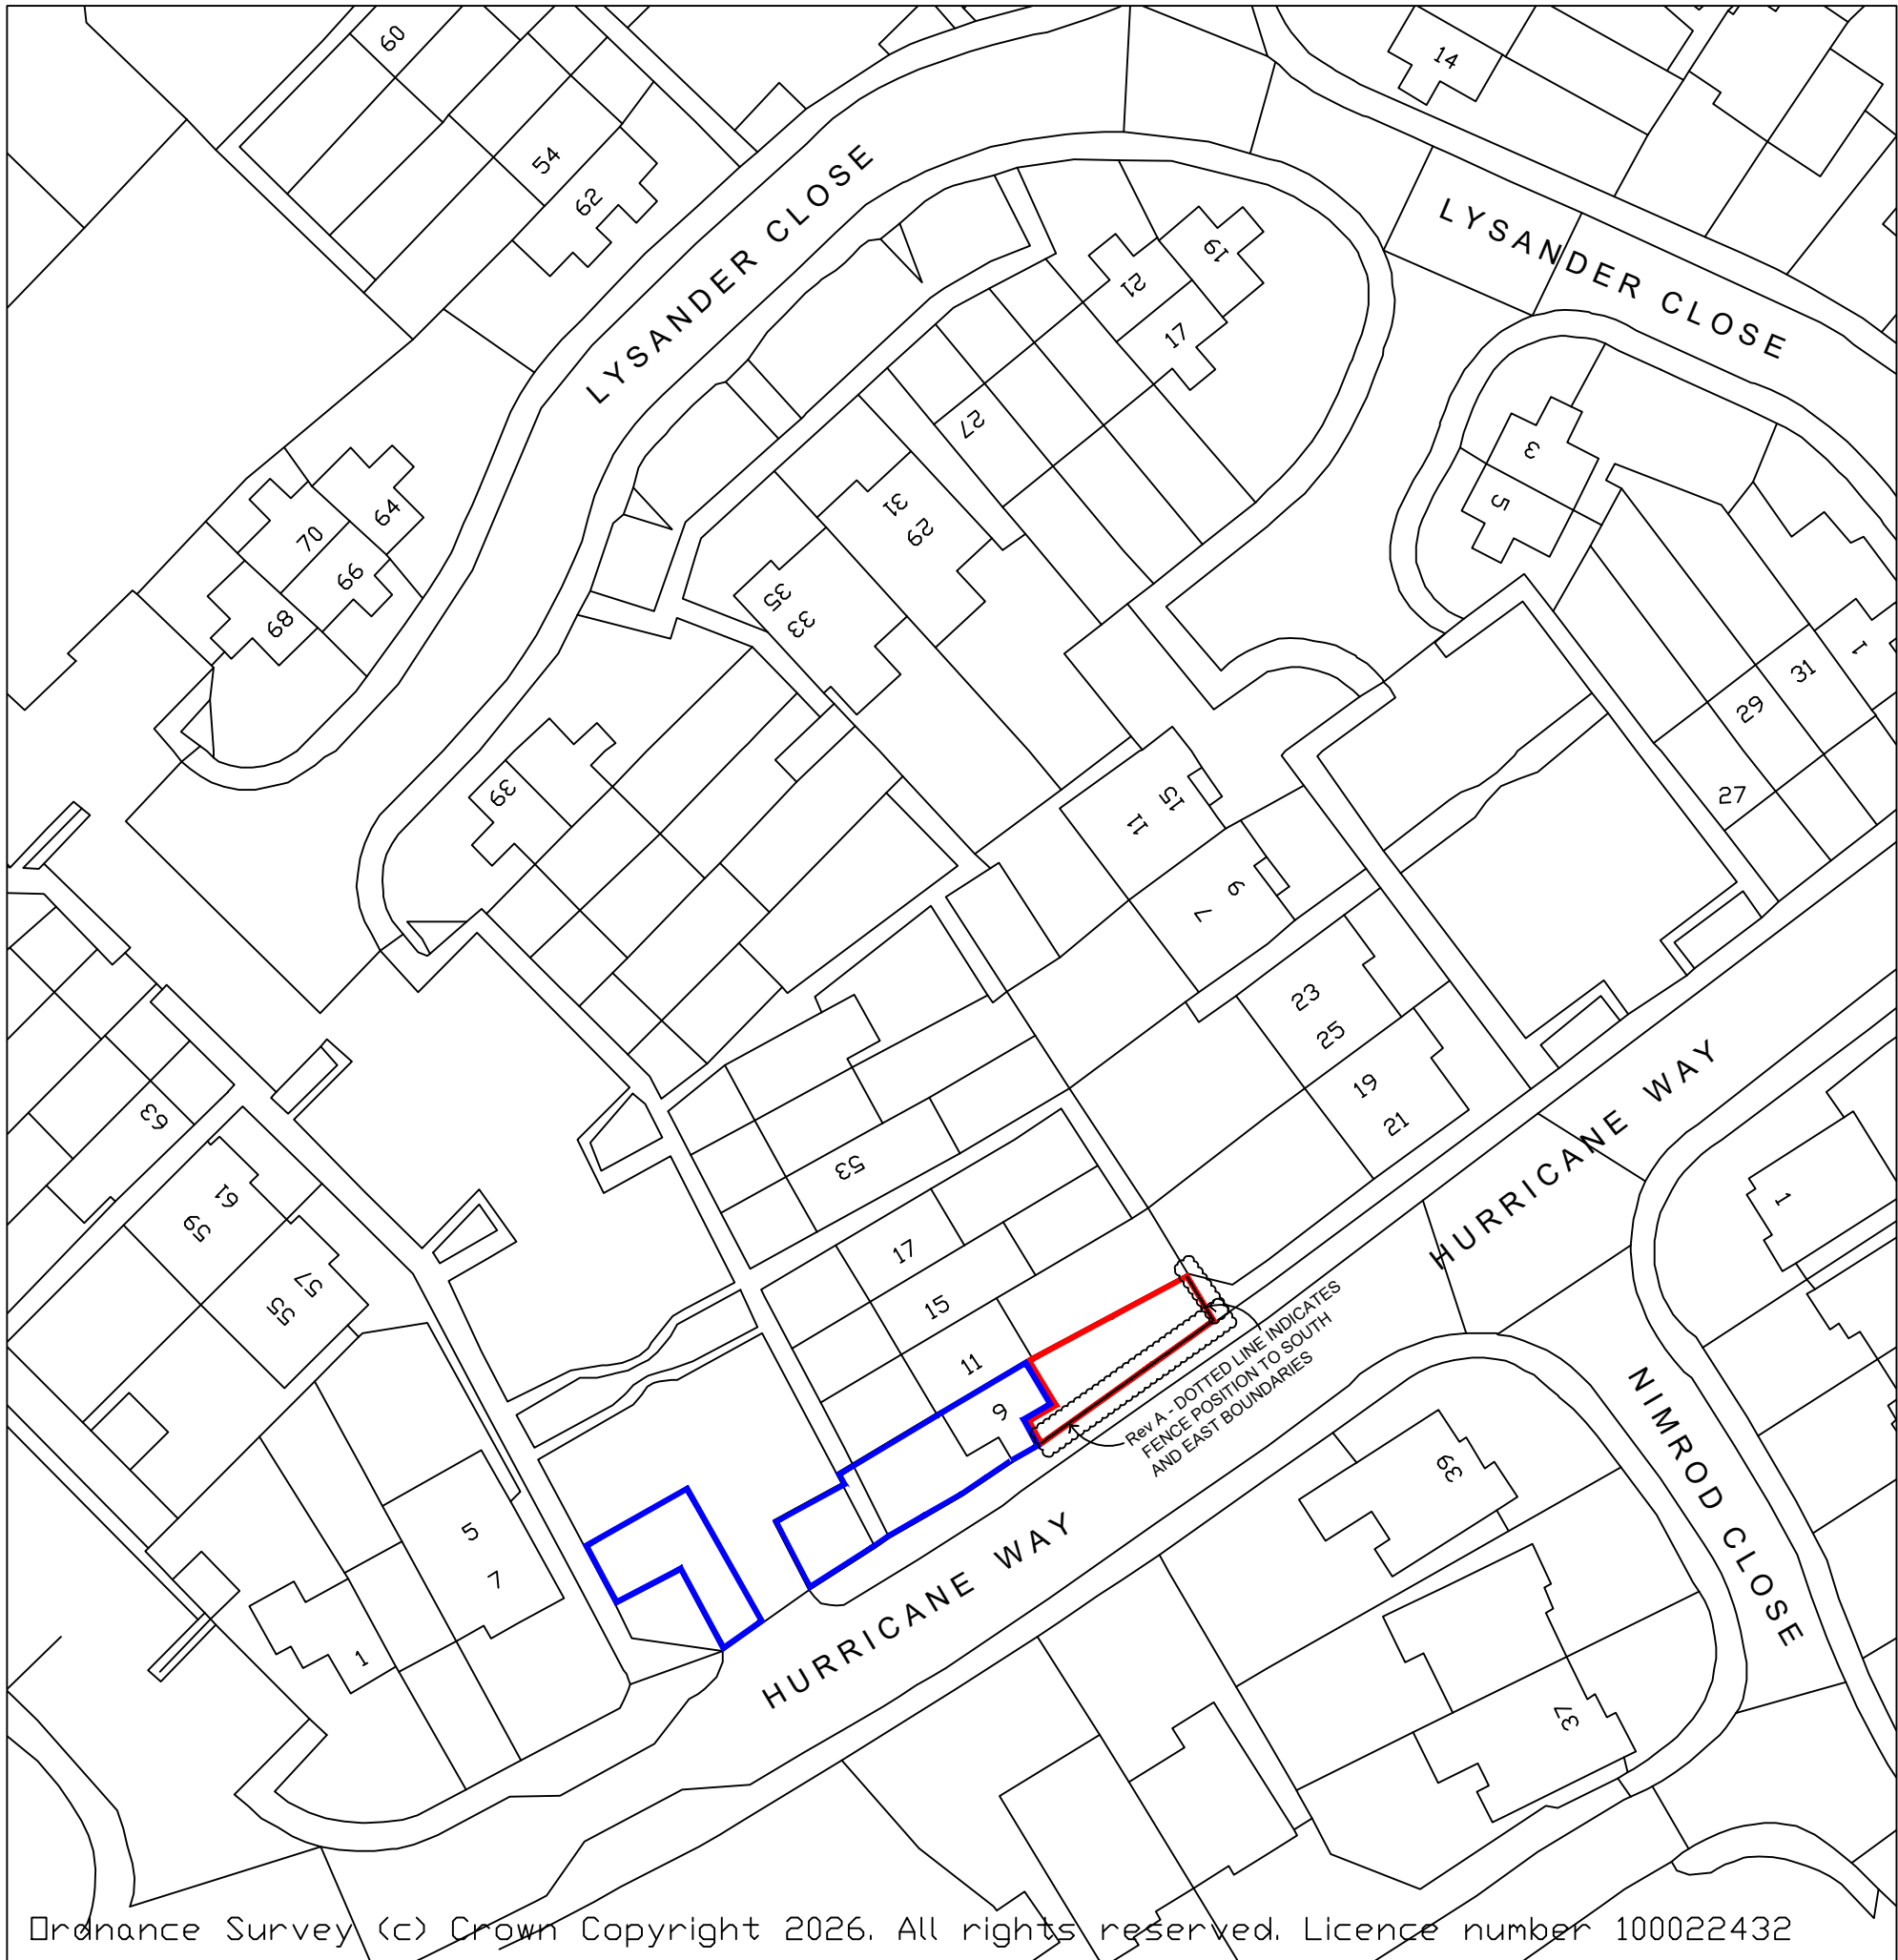
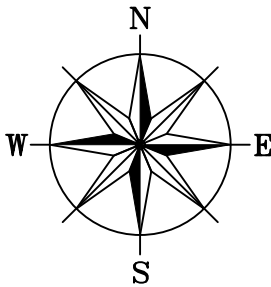


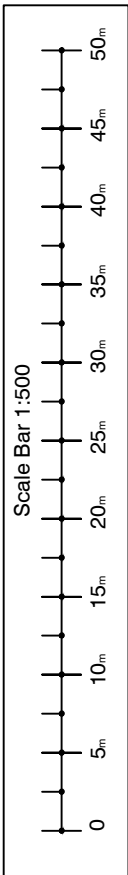

LOCATION PLAN SCALE ~ 1:1250

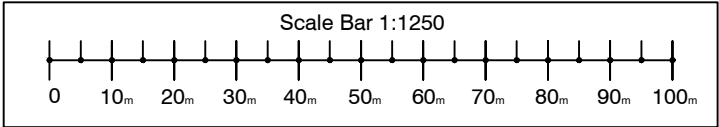

A	11/05/2206	REAR FENCE LINE INDICATED ON PLAN
No.	DATE	REVISION

PROJECT: 9 HURRICANE WAY
WOODLEY
READING
RG5 4XJ

CLIENT: LAUREN WRIGHT

TITLE: SITE AND LOCATION PLAN

SCALE: 1:500 and 1:1250 @ A3

DATE: 23 / 03 / 2026

DRAWING No: 0 / 8306 / 26 - 01 Rev A

CAD Ref: locationsiteplansdwg

DRAWN: FSG



Lewis Berkeley
92 BANNER STREET
LONDON EC1Y 8JU
Tel: 020 7491 3198 Fax: 020 7491 4488
email: admin@lewisberkeley.co.uk