
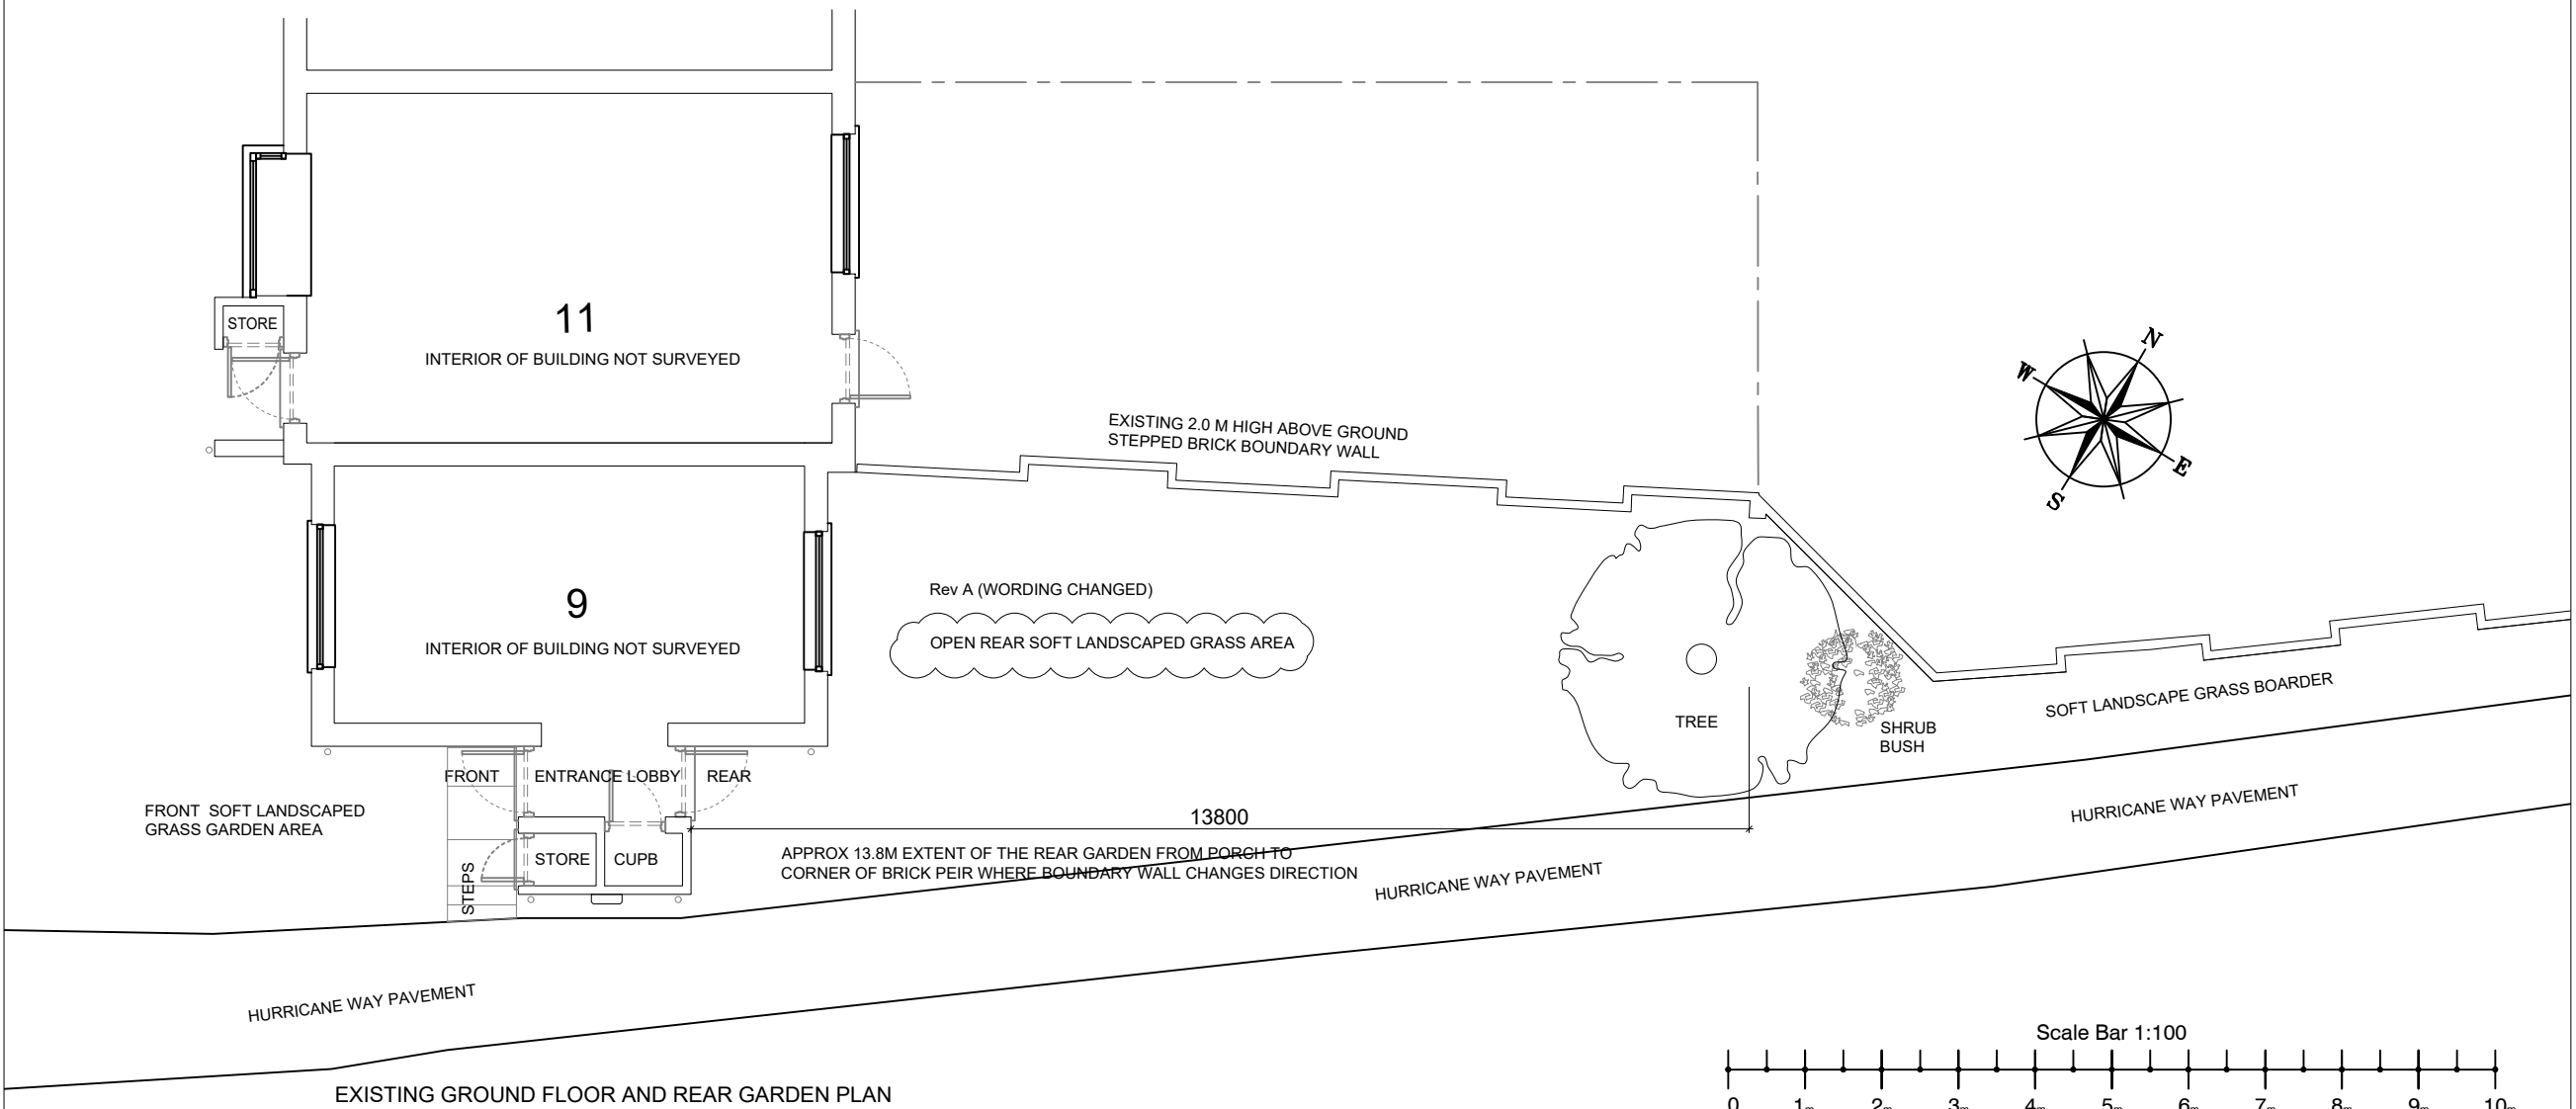


Notes

All dimensions to be verified on site. Do not scale this drawing. All discrepancies to be clarified with project Architect.

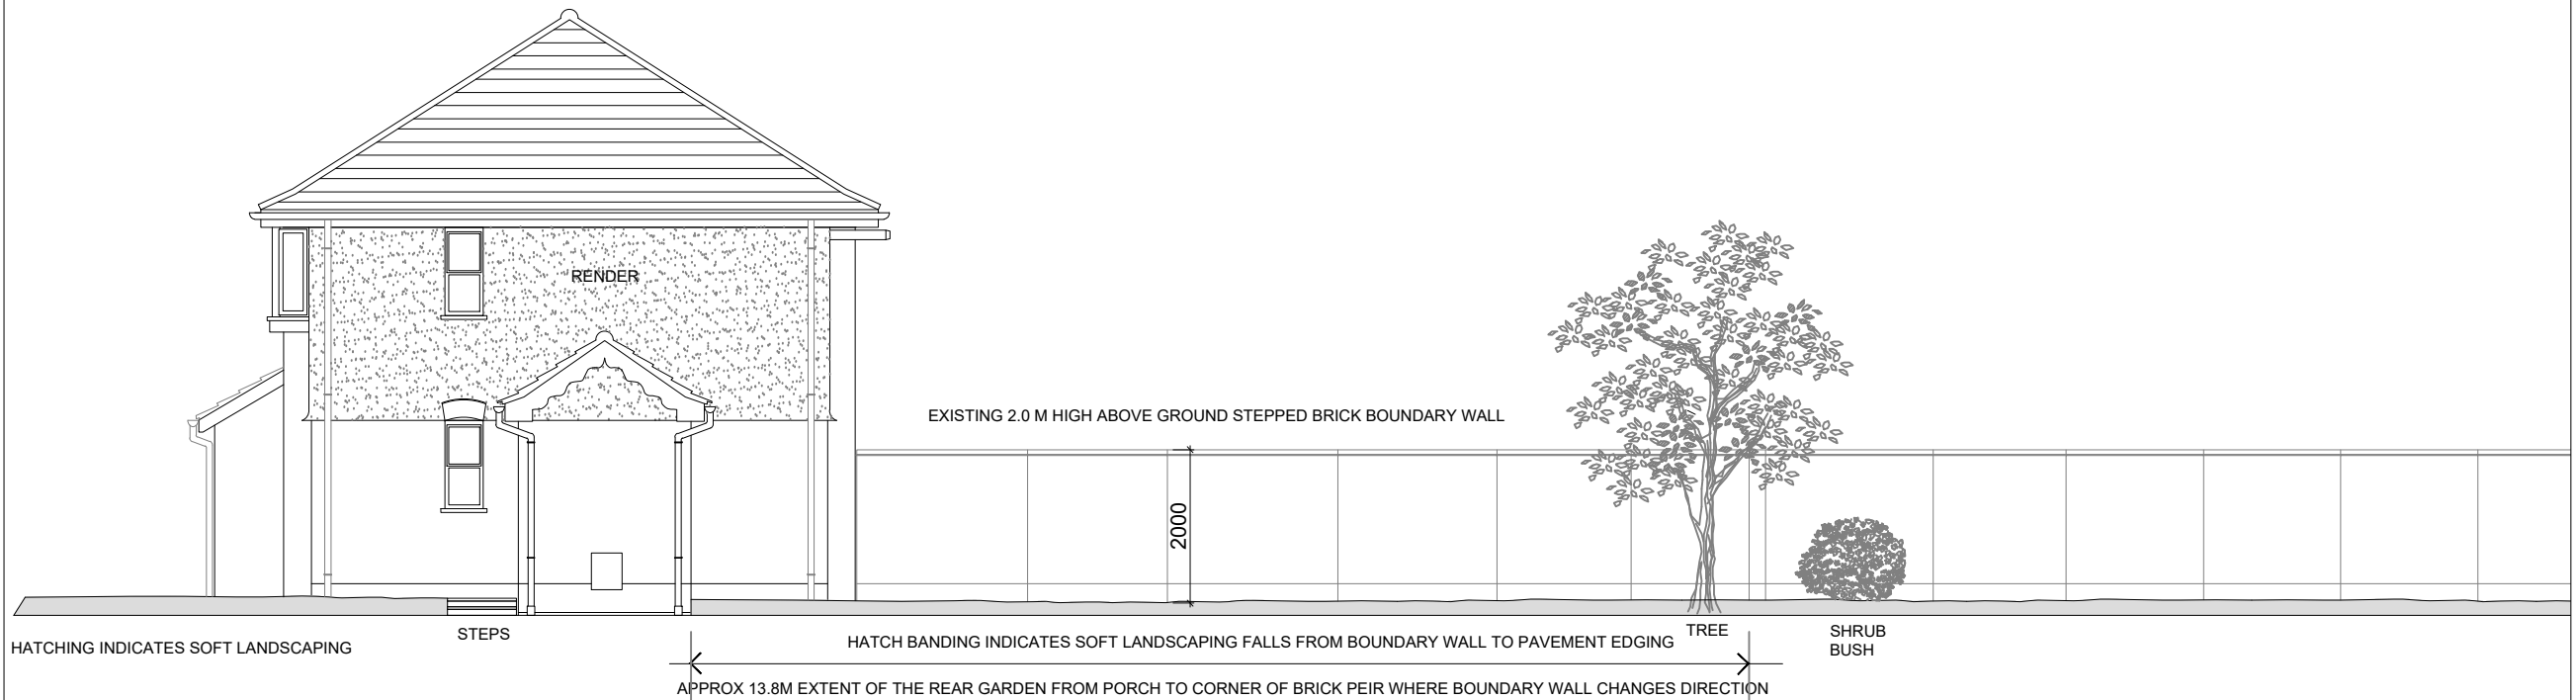

No.	DATE	REVISION
A	11/05/2026	THE WORD GARDEN REMOVED FROM NOTE ON EXISTING PLANS

PROJECT: 9 HURRICANE WAY
WOODLEY
READING
RG5 4XJ

CLIENT: LAUREN WRIGHT

TITLE: PRE-EXISTING GROUND FLOOR
GARDEN PLAN AND HURRICANE
WAY STREET ELEVATION

SCALE : 1:100 @ A3

DATE : 26 / 03 / 2026

DRAWING No : 0 / 8306 / 26 - 02 Rev A

CAD Ref : existinggroundfloorgardenplandwg

DRAWN : FSG


Lewis Berkeley
92 BANNER STREET
LONDON EC1Y 8JU
Tel: 020 7491 3198 Fax: 020 7491 4488
email: admin@lewisberkeley.co.uk