


Figured dimensions only are to be taken from this drawing. All dimensions are to be checked on site before any work is put in hand.

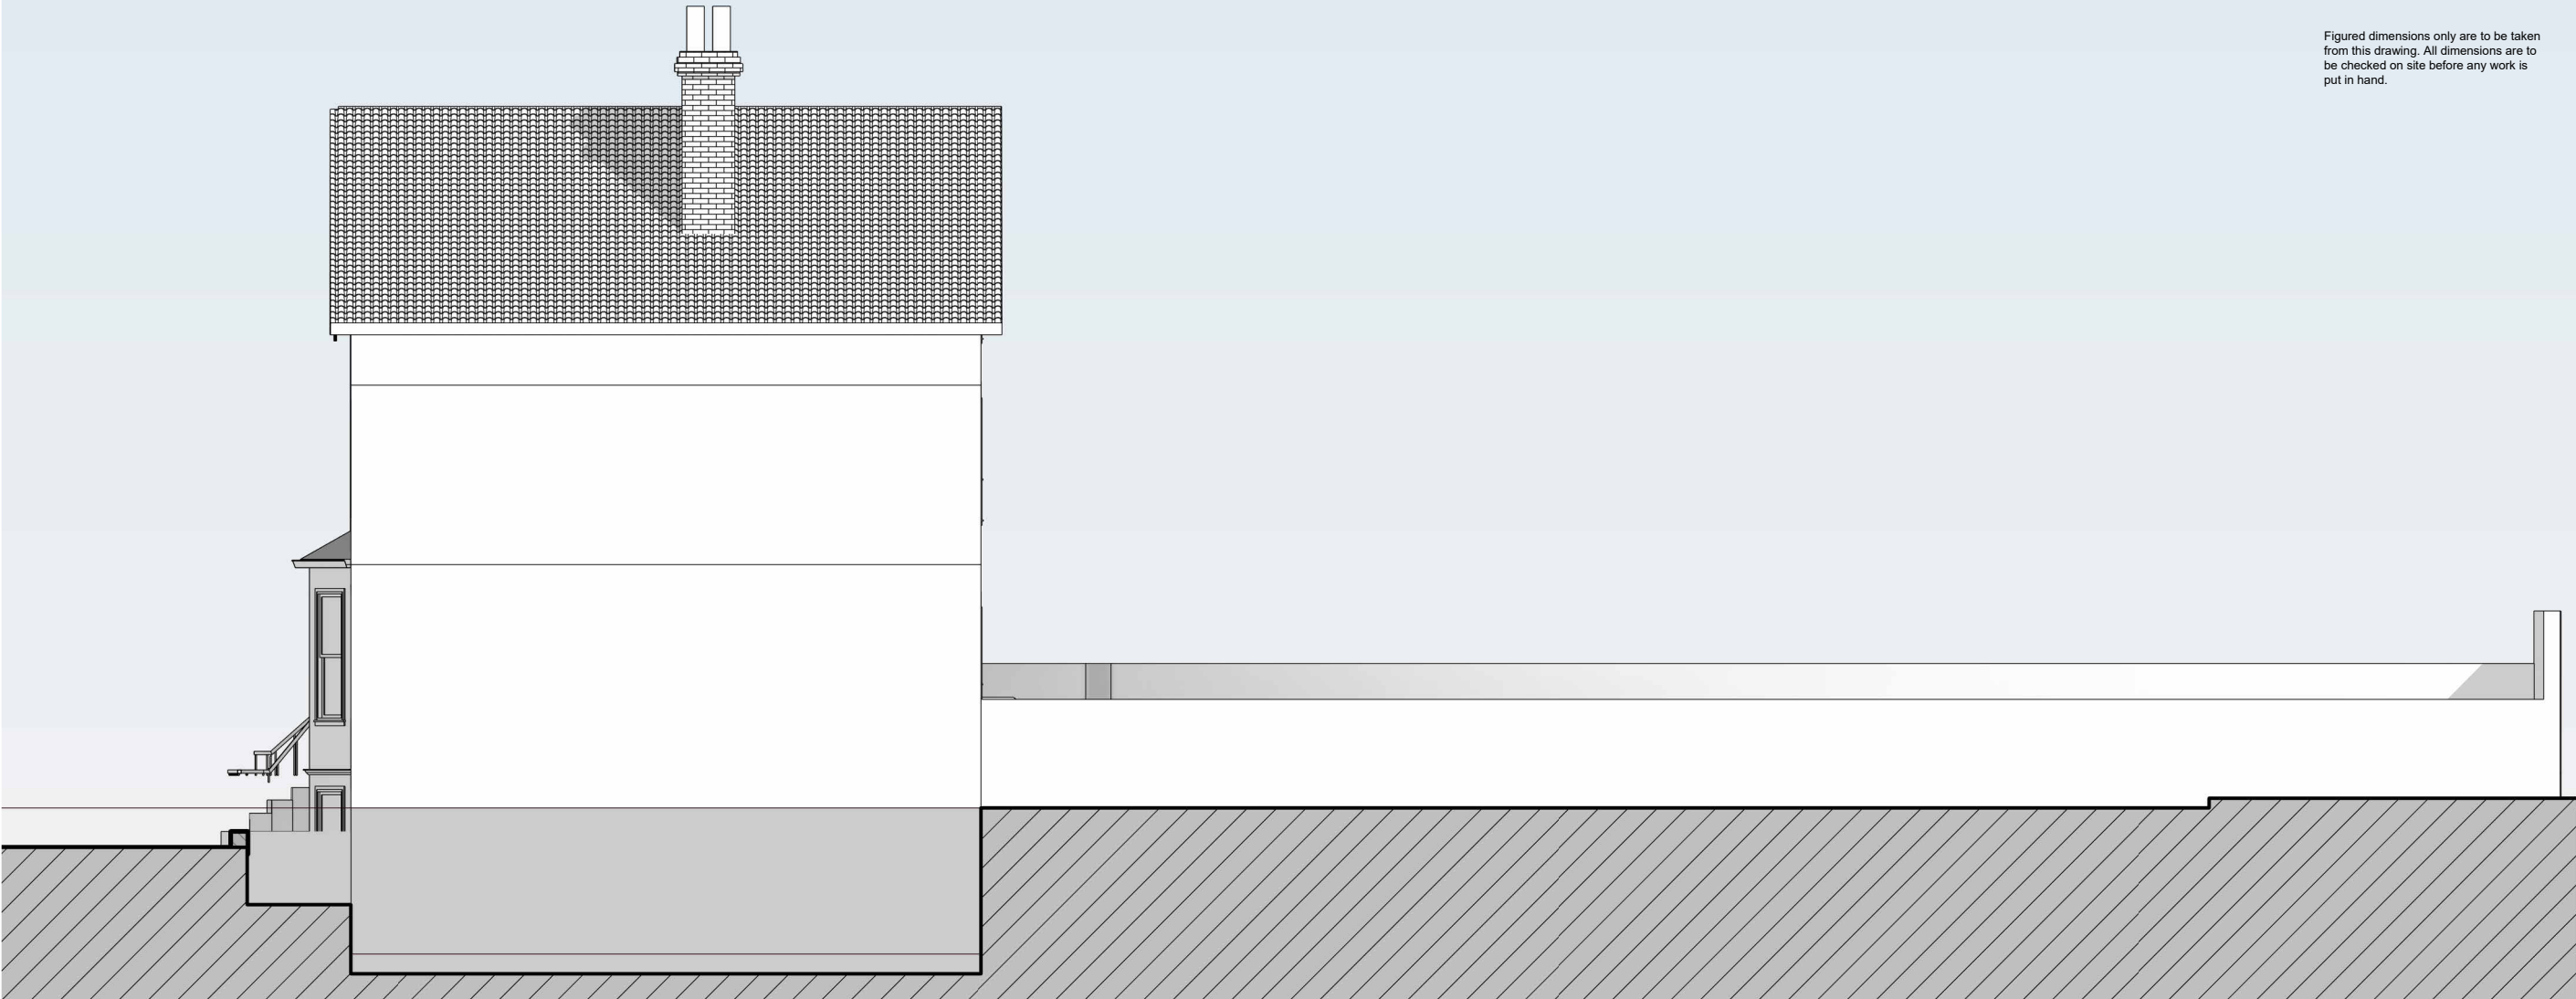

South East
1 : 100



North East
1 : 100

Revision	Description	Drawn	Date	Checked
----------	-------------	-------	------	---------

Client's Name				
---------------	--	--	--	--

Mr and Mrs Thapar

Job Title				
37 Broad Street, Wokingham, RG40 1AU				


Drawing Title				
Existing Elevations Side and Rear				

Scale				
1 : 100 @A3				

Job No		Drawing No		
2174		E06		

Status				Rev
--------	--	--	--	-----

SCALE : 1 to 100

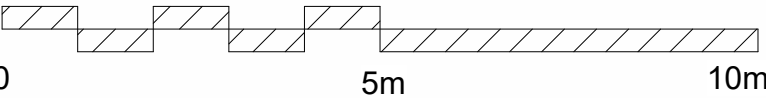

Note: This maybe a reduced sized print, check scales below