


Figured dimensions only are to be taken from this drawing. All dimensions are to be checked on site before any work is put in hand.

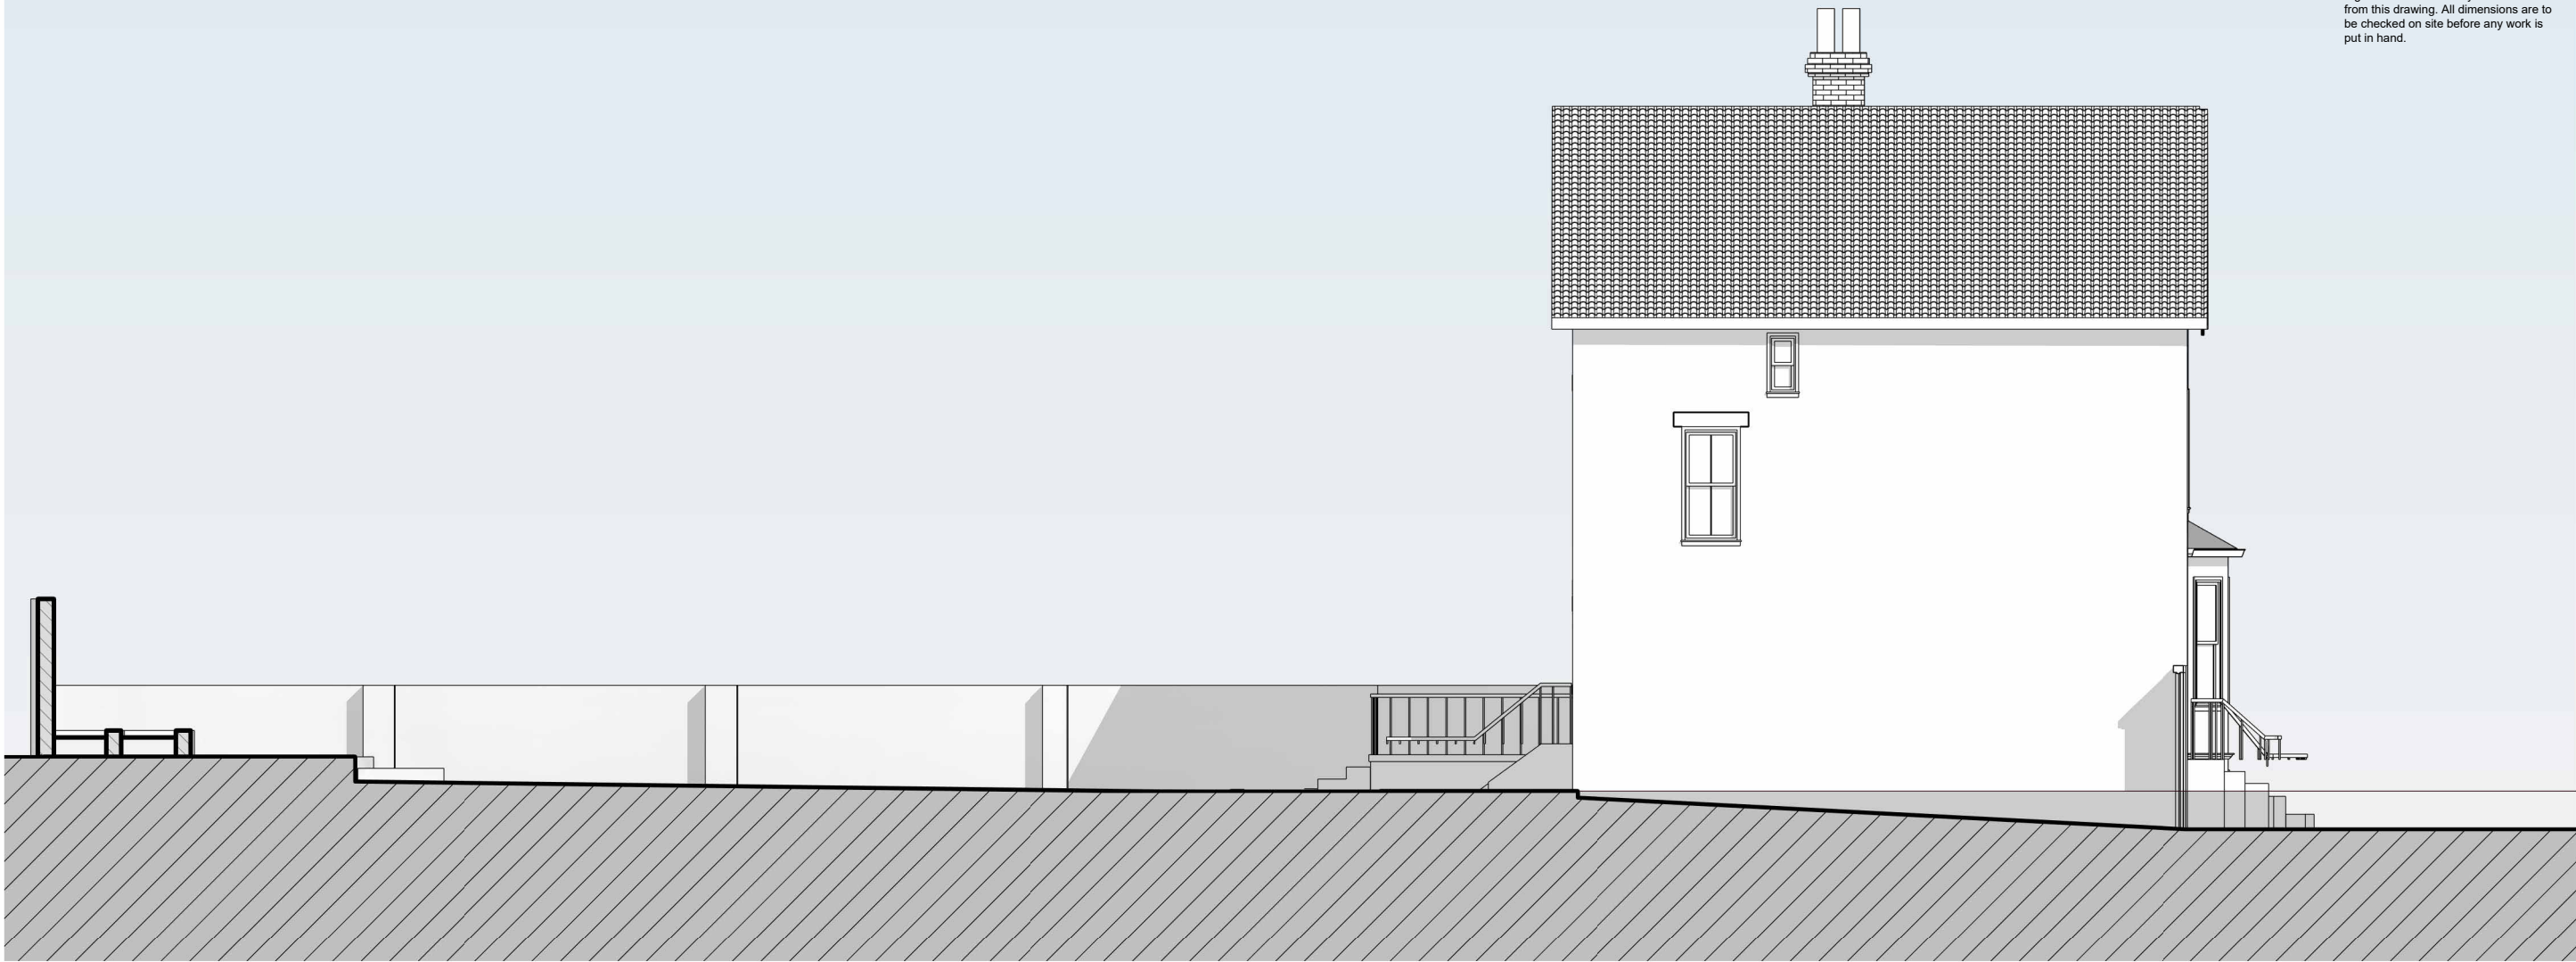

North West  
1 : 100



South West  
1 : 100

| Revision | Description | Drawn | Date | Checked |
|----------|-------------|-------|------|---------|
|----------|-------------|-------|------|---------|

Client's Name

Mr and Mrs Thapar

Job Title

37 Broad Street, Wokingham,  
RG40 1AU

Drawing Title

Existing Elevations Front and  
Side

Scale


1 : 100 @A3

| Job No | Drawing No |
|--------|------------|
|--------|------------|

|      |     |
|------|-----|
| 2174 | E05 |
|------|-----|

| Status | Rev |
|--------|-----|
|--------|-----|

SCALE : 1 to 100

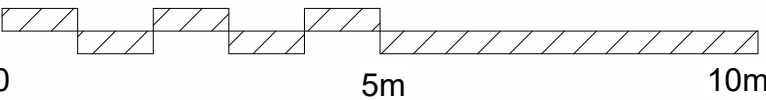

**Note:** This maybe a reduced sized print, check scales below