


Figured dimensions only are to be taken from this drawing. All dimensions are to be checked on site before any work is put in hand.

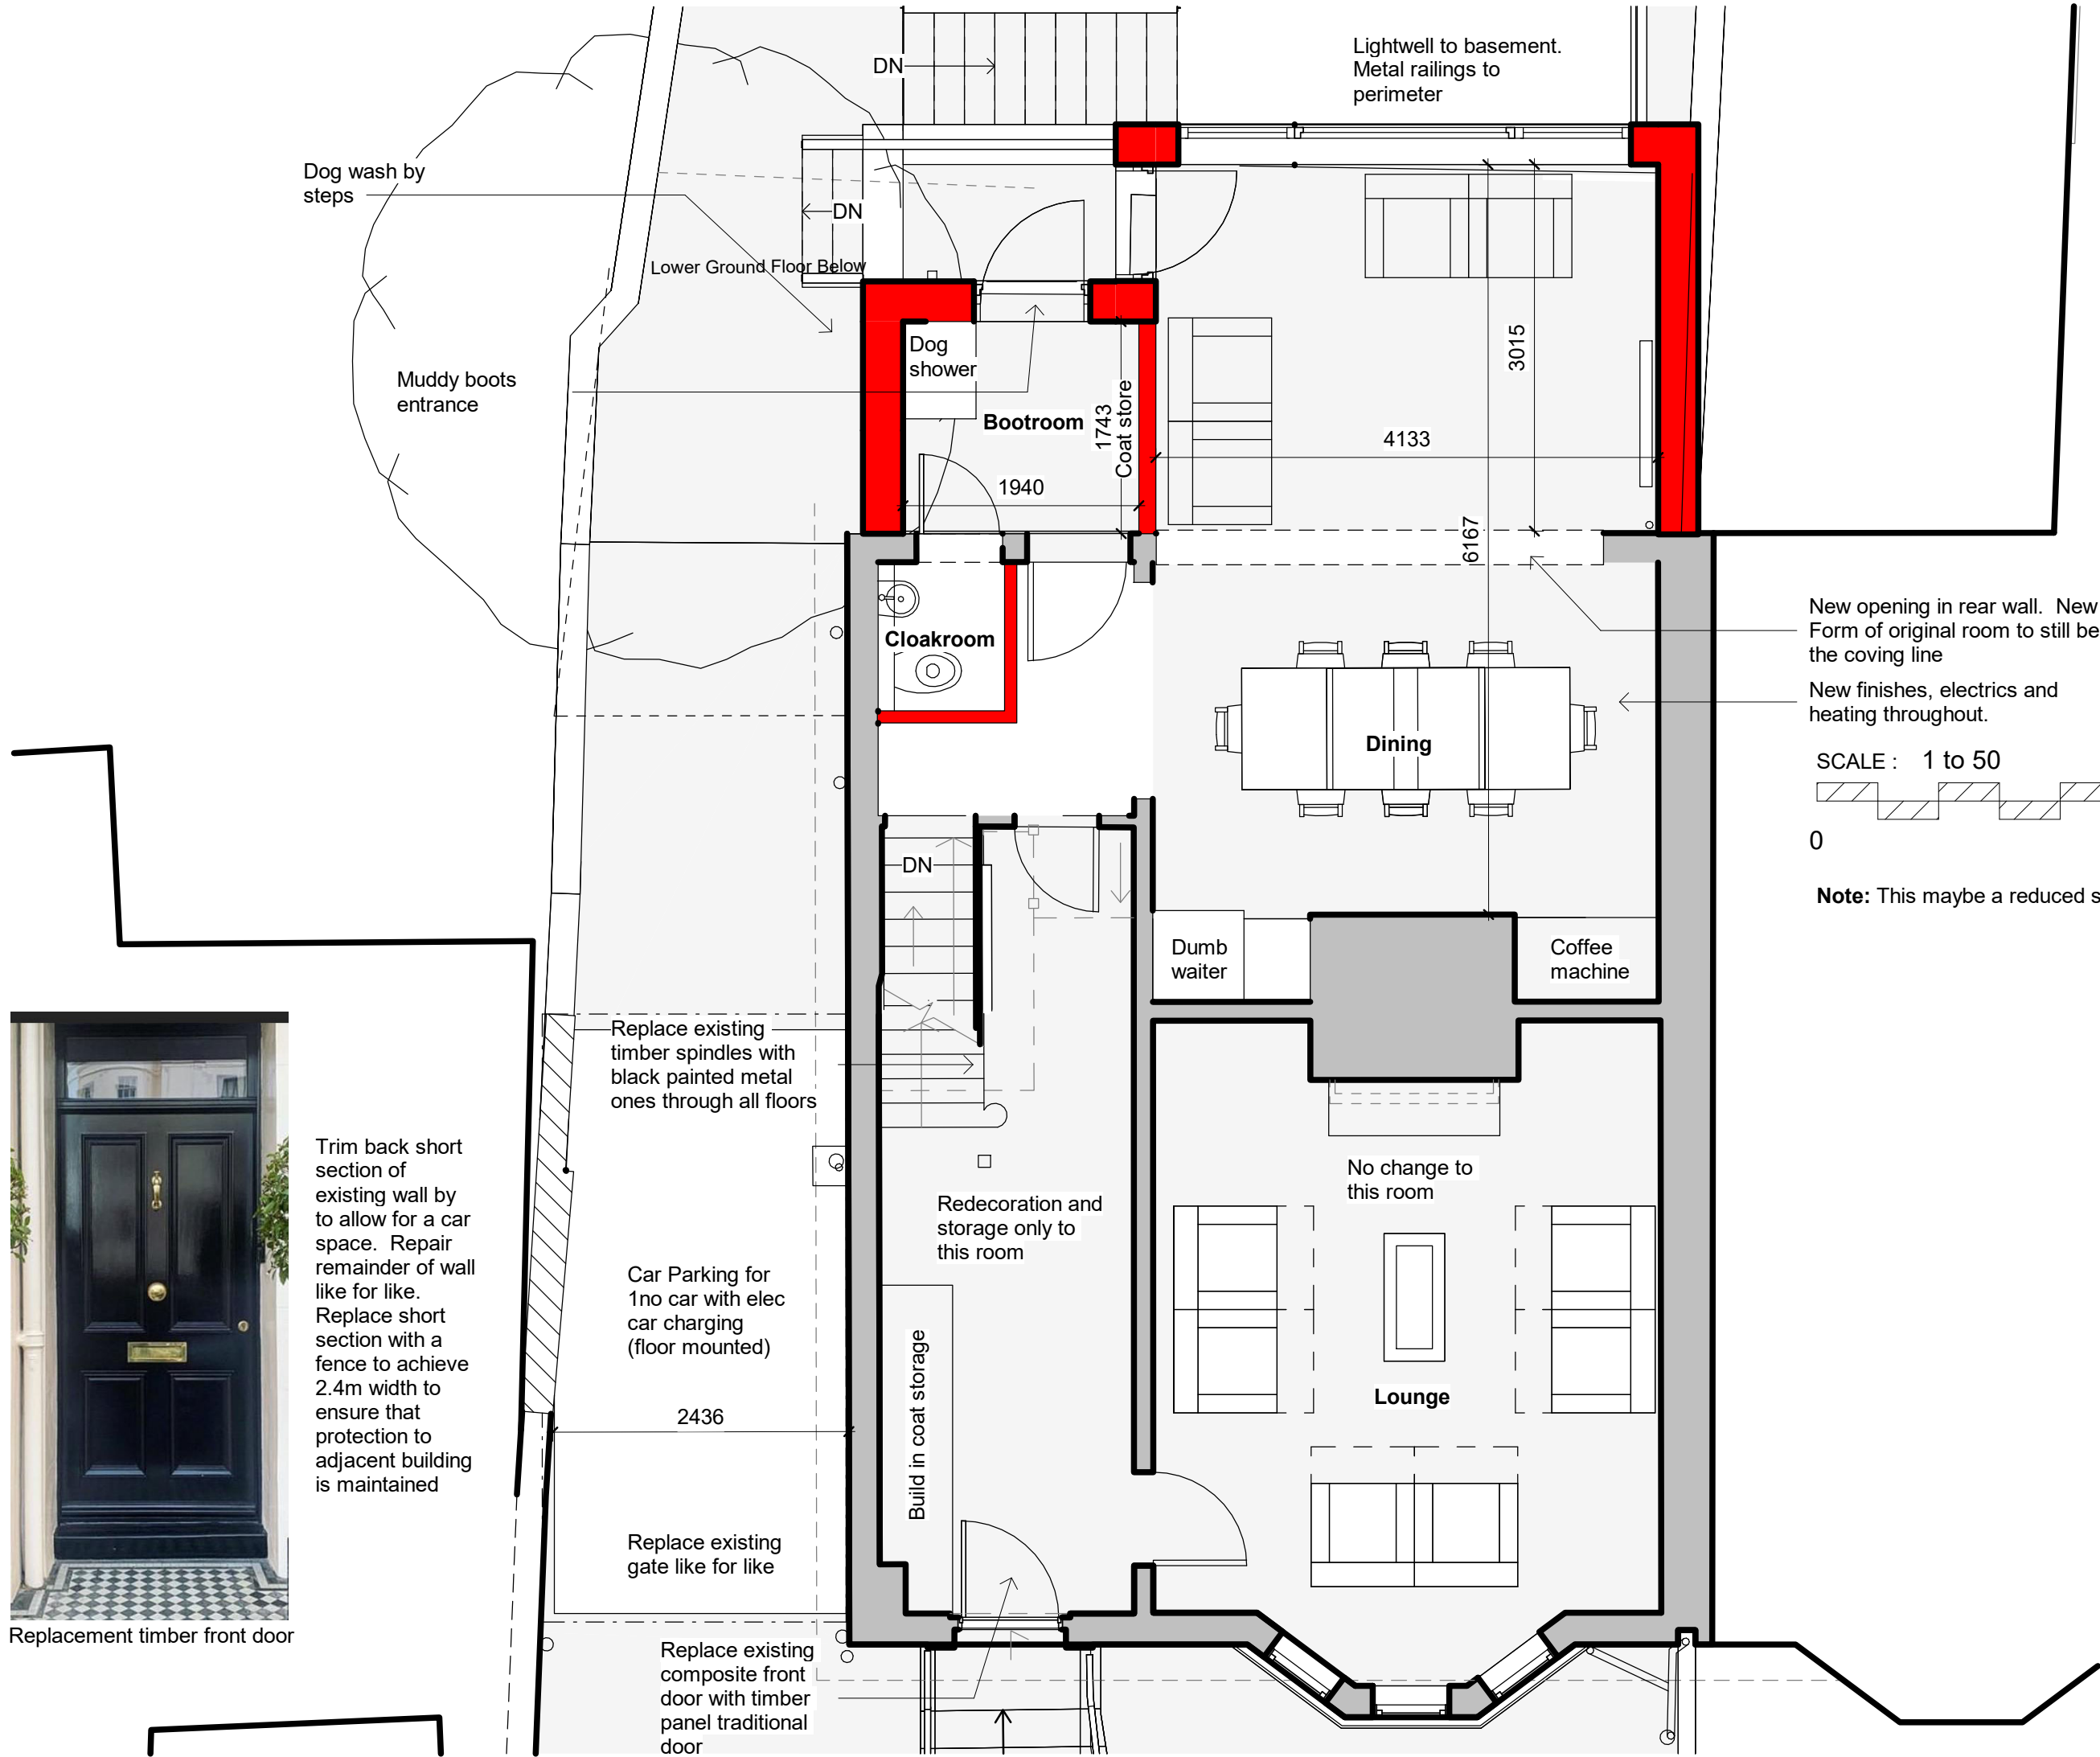

P3	Rear opeeing extended	CL	10/09/25	MP
P2	Revised following client meeting	CL	05/09/25	MP
P1	Planning draft		02/09/25	
B	Updated from meeting	CL	09/07/25	MP
A	Updated from meeting	CL	01/07/25	MP
Revision	Description	Drawn	Date	Checked

Client's Name

Mr and Mrs Thapar

Job Title

37 Broad Street, Wokingham,
RG40 1AU

Drawing Title

Proposed Ground Floor
Planning

Scale

1 : 50 @A3

Job No

2174

Drawing No

P21

Status

Rev

P3

**HERITAGE
FUSION**
CONSERVING THE PAST,
INSPIRING THE FUTURE