


Figured dimensions only are to be taken from this drawing. All dimensions are to be checked on site before any work is put in hand.

SCALE : 1 to 100

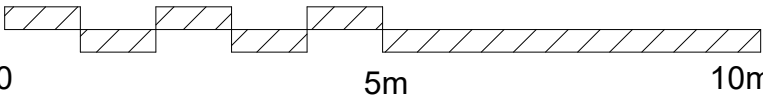

Note: This maybe a reduced sized print, check scales below


Replace composite front door with new timber door

Set back ledged dormer between roofs and behind chimney

Replace UPVC windows with timber sash

South West Proposed

1 : 100

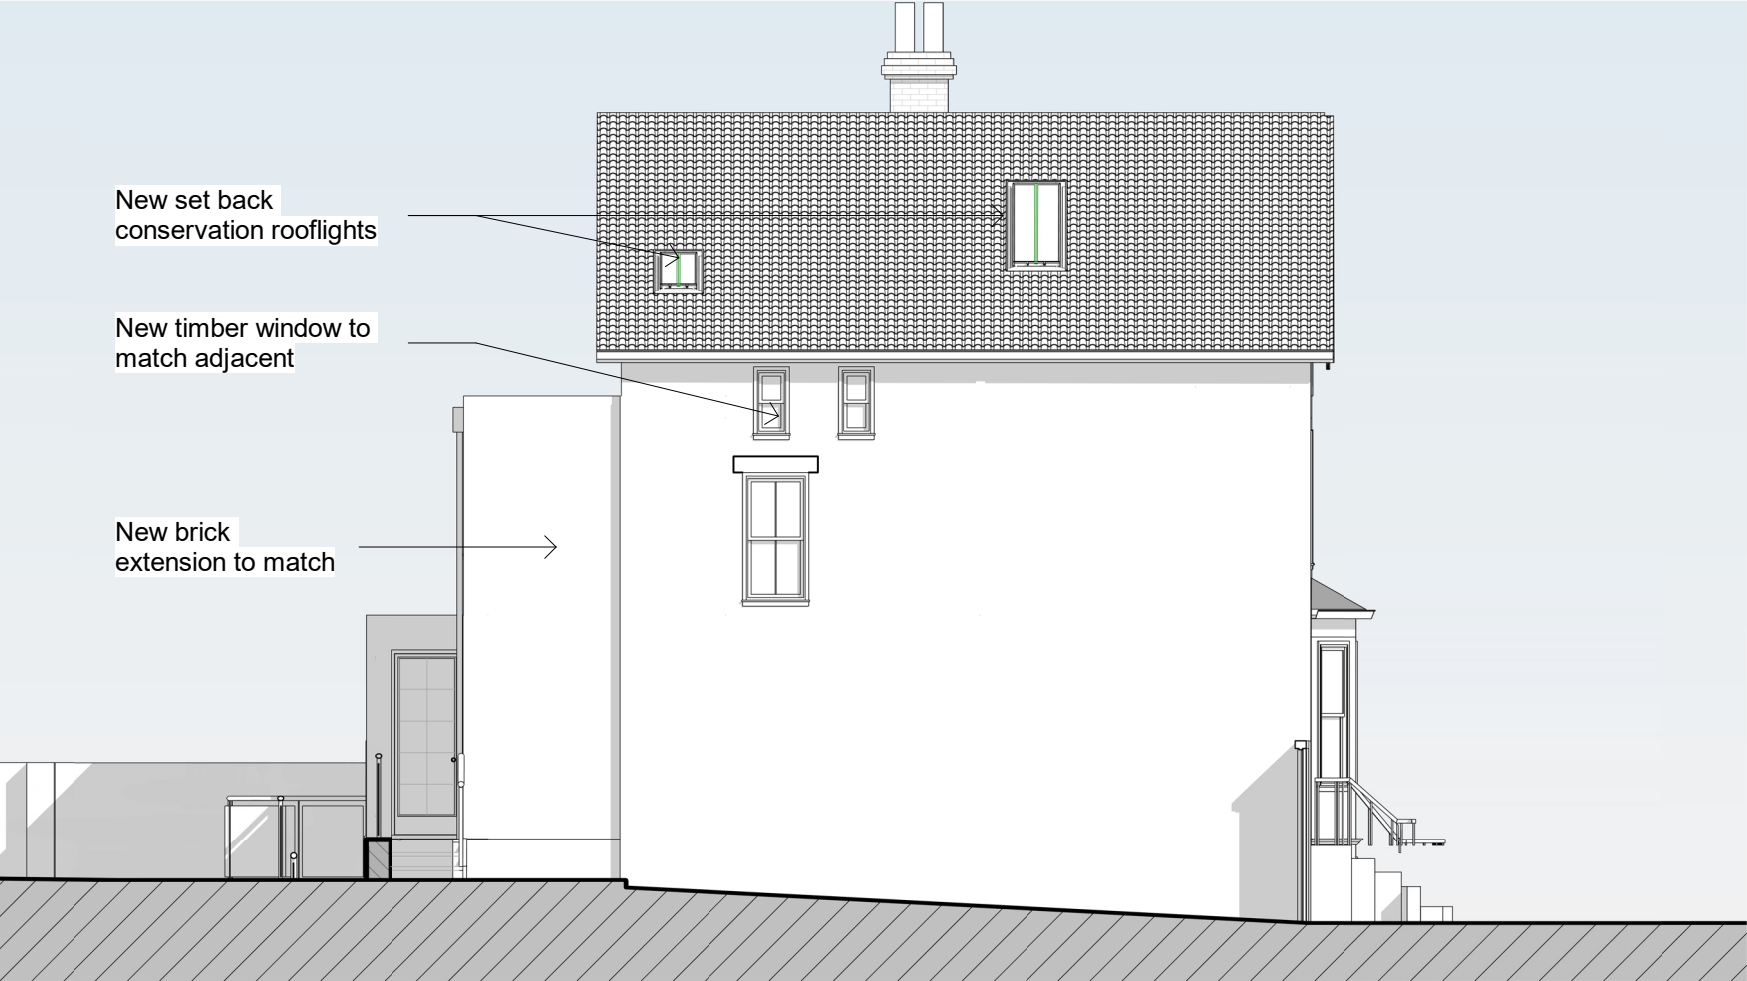

North West Proposed

1 : 100

Revision Description Drawn Date Checked

Client's Name

Mr and Mrs Thapar

Job Title
37 Broad Street, Wokingham,
RG40 1AU

Drawing Title
Proposed Front and Side
Elevation

Scale
1 : 100 @A3

Job No Drawing No
2174 P30

Status Rev

**HERITAGE
FUSION**
CONSERVING THE PAST,
INSPIRING THE FUTURE