


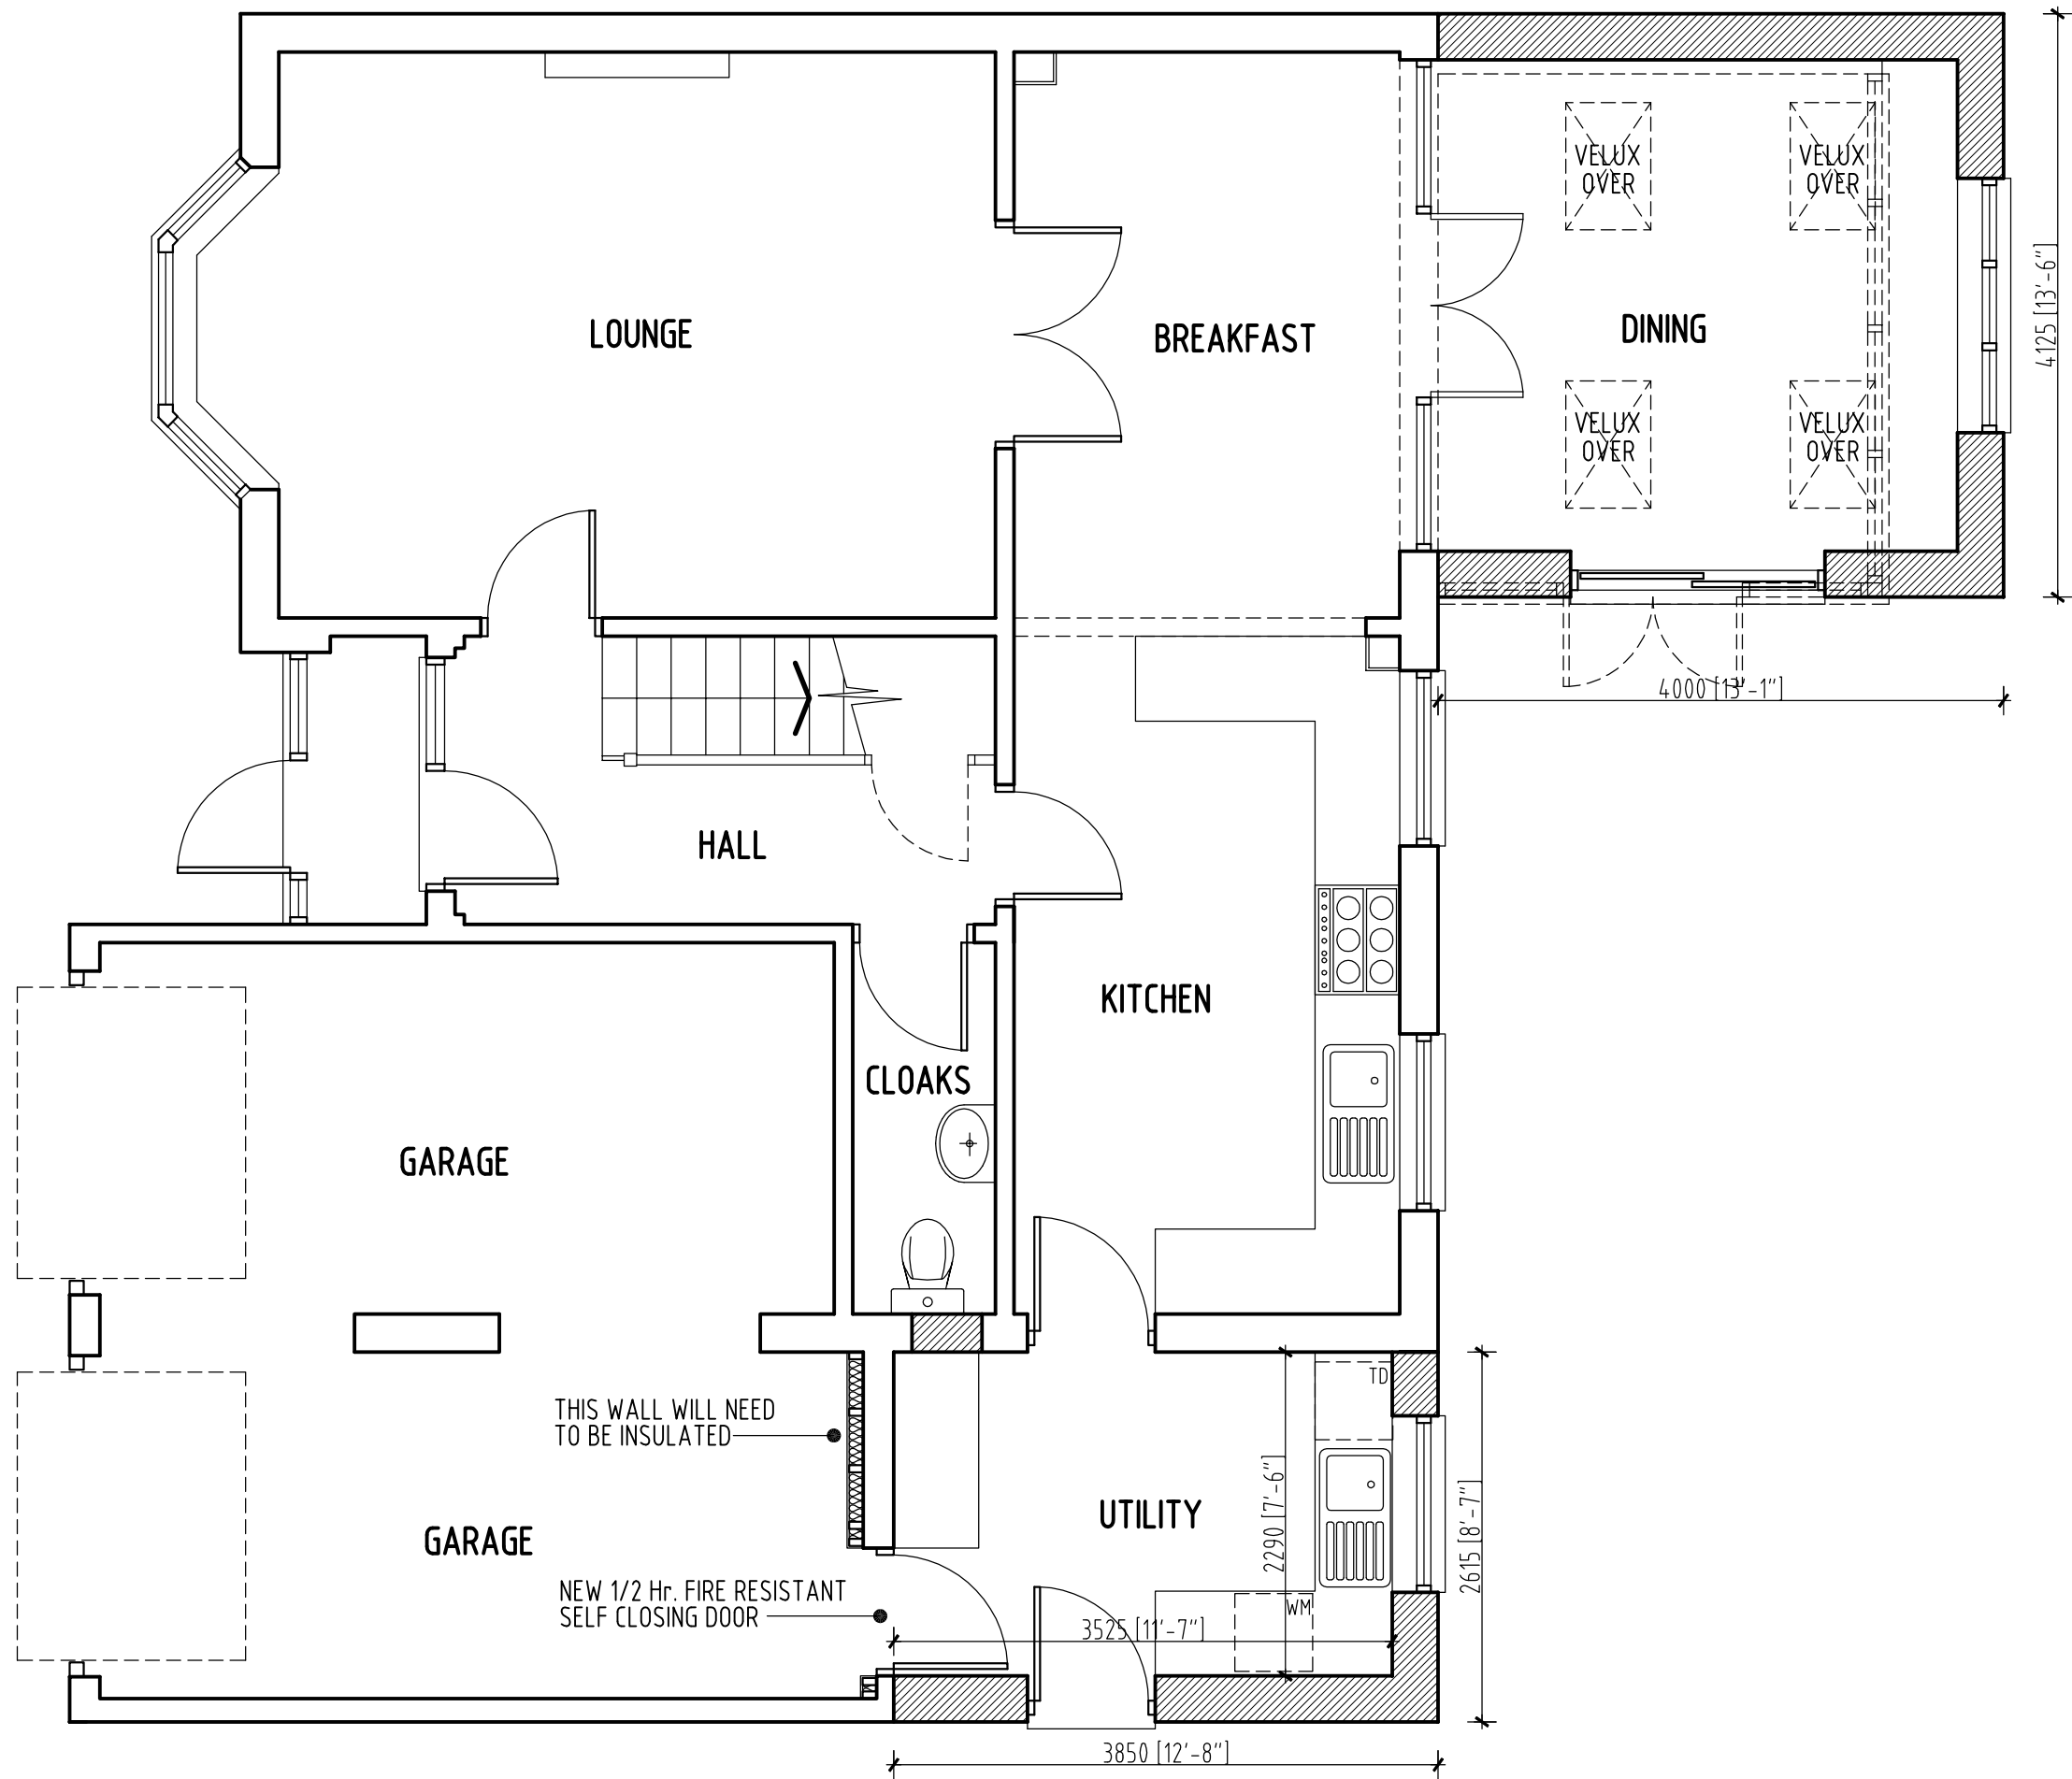

SCALE BAR 1 : 50

NOTE

ALL MATERIALS INTENDED TO BE USED ON NEW EXTENSION ARE TO MATCH EXISTING.

THIS DRAWING HAS BEEN PREPARED WITHOUT THE BENEFIT OF AN ACCURATE SITE SURVEY

KITCHEN AND CLOAKROOM LAYOUTS AND FITTINGS ARE PURELY INDICATIVE AT THIS STAGE

REV.A. VELUX WINDOWS INDICATED

23rd SEPTEMBER 2026



RICHARD FENN DESIGNS

11 HARRIER CLOSE, WOODLEY,
READING, BERKSHIRE. RG5 4PE.
Telephone READING (0118) 9691684
E-Mail : architect@ntlworld.com

PROPOSED SINGLE STOREY SIDE AND REAR EXTENSIONS
AT 9 GINGELLS FARM ROAD, CHARVIL, BERKSHIRE for
MR JONATHAN PRINCE AND MISS EMMA KENT

PROPOSED GROUND FLOOR LAYOUT

DATE	SCALE
APRIL 4th 2026	1 : 50

DRAWING No.	REVISION
JK13	A