
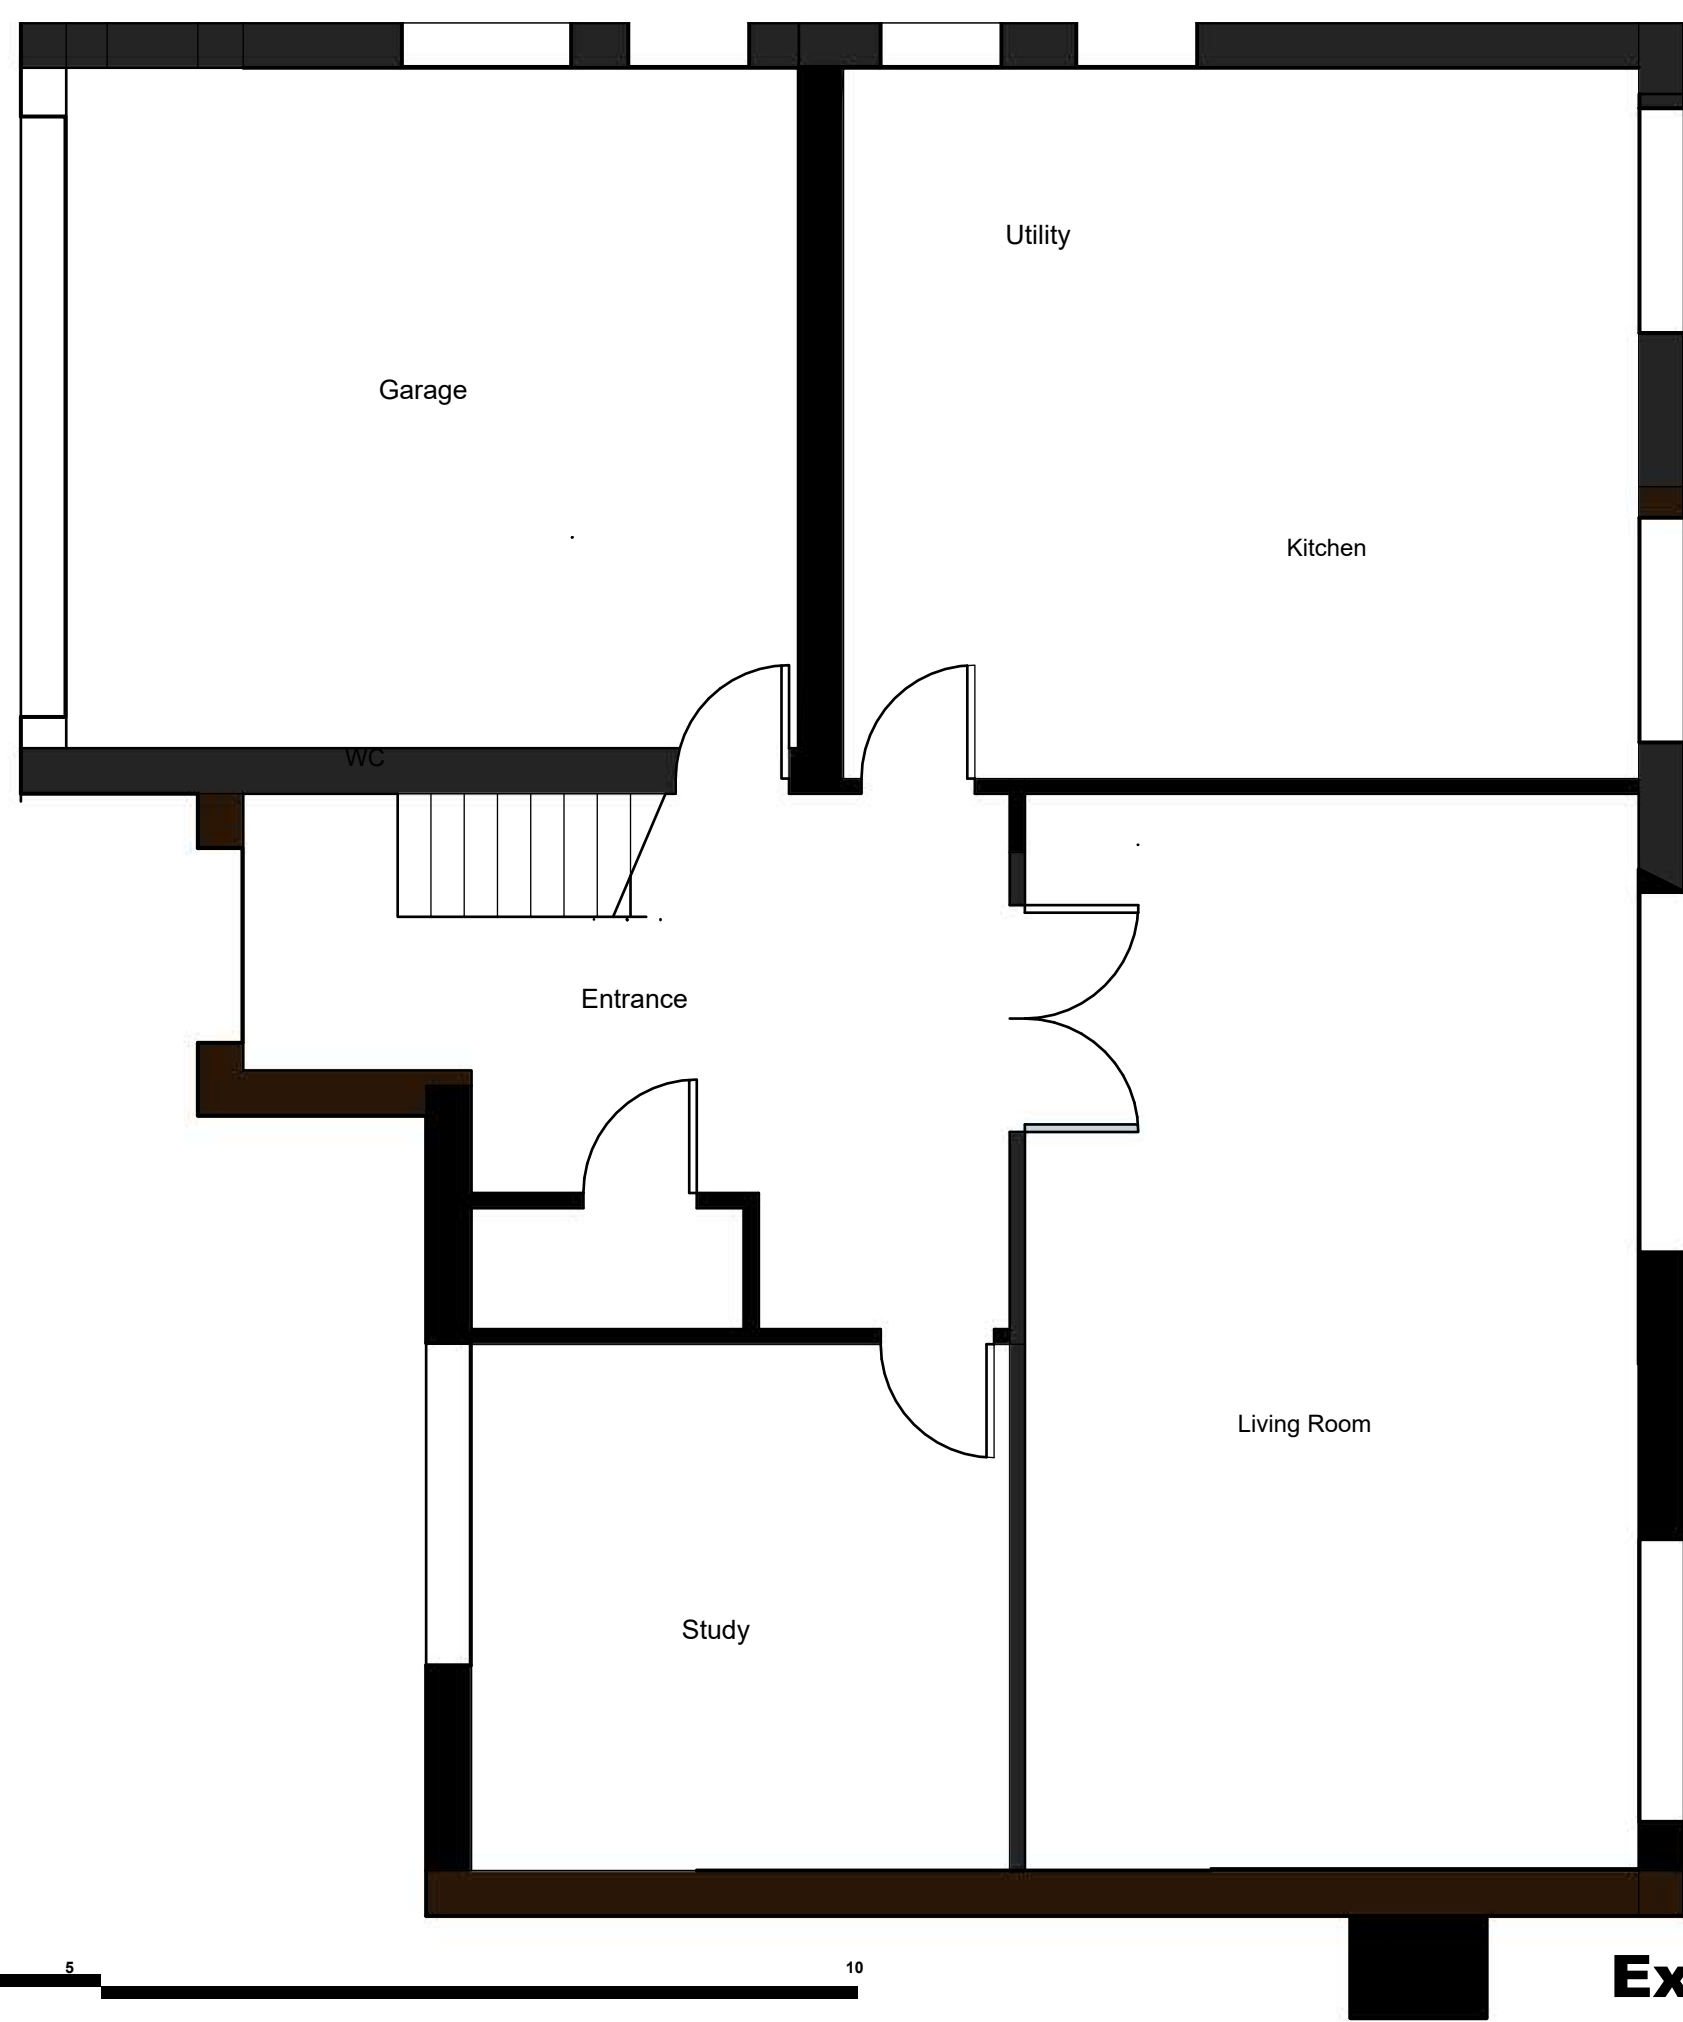


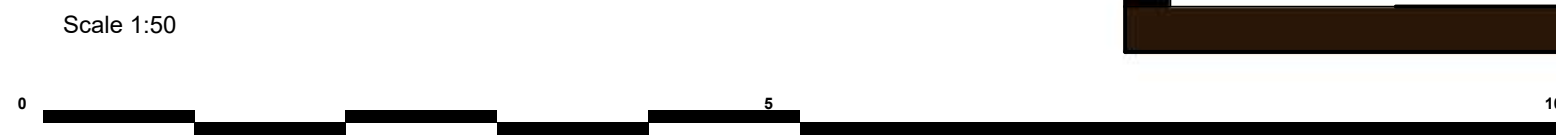

Existing

Ground Floor
Plan

A.1

ICAL Consultants
Trilliums
Ashmore Green
Thatcham
Berkshire
RG18 9ER
www.icost.co.uk
07769 650780


CLIENT
Mr Costar and Ms Goodall
19 Autumn Walk
Wargrave
RG10 8BS

PROJECT
Loft Conversion
PROJECT NO.
245.170


ISSUE
MM.DD.YY
DRAWN BY
NH, MB




Scale 1:50

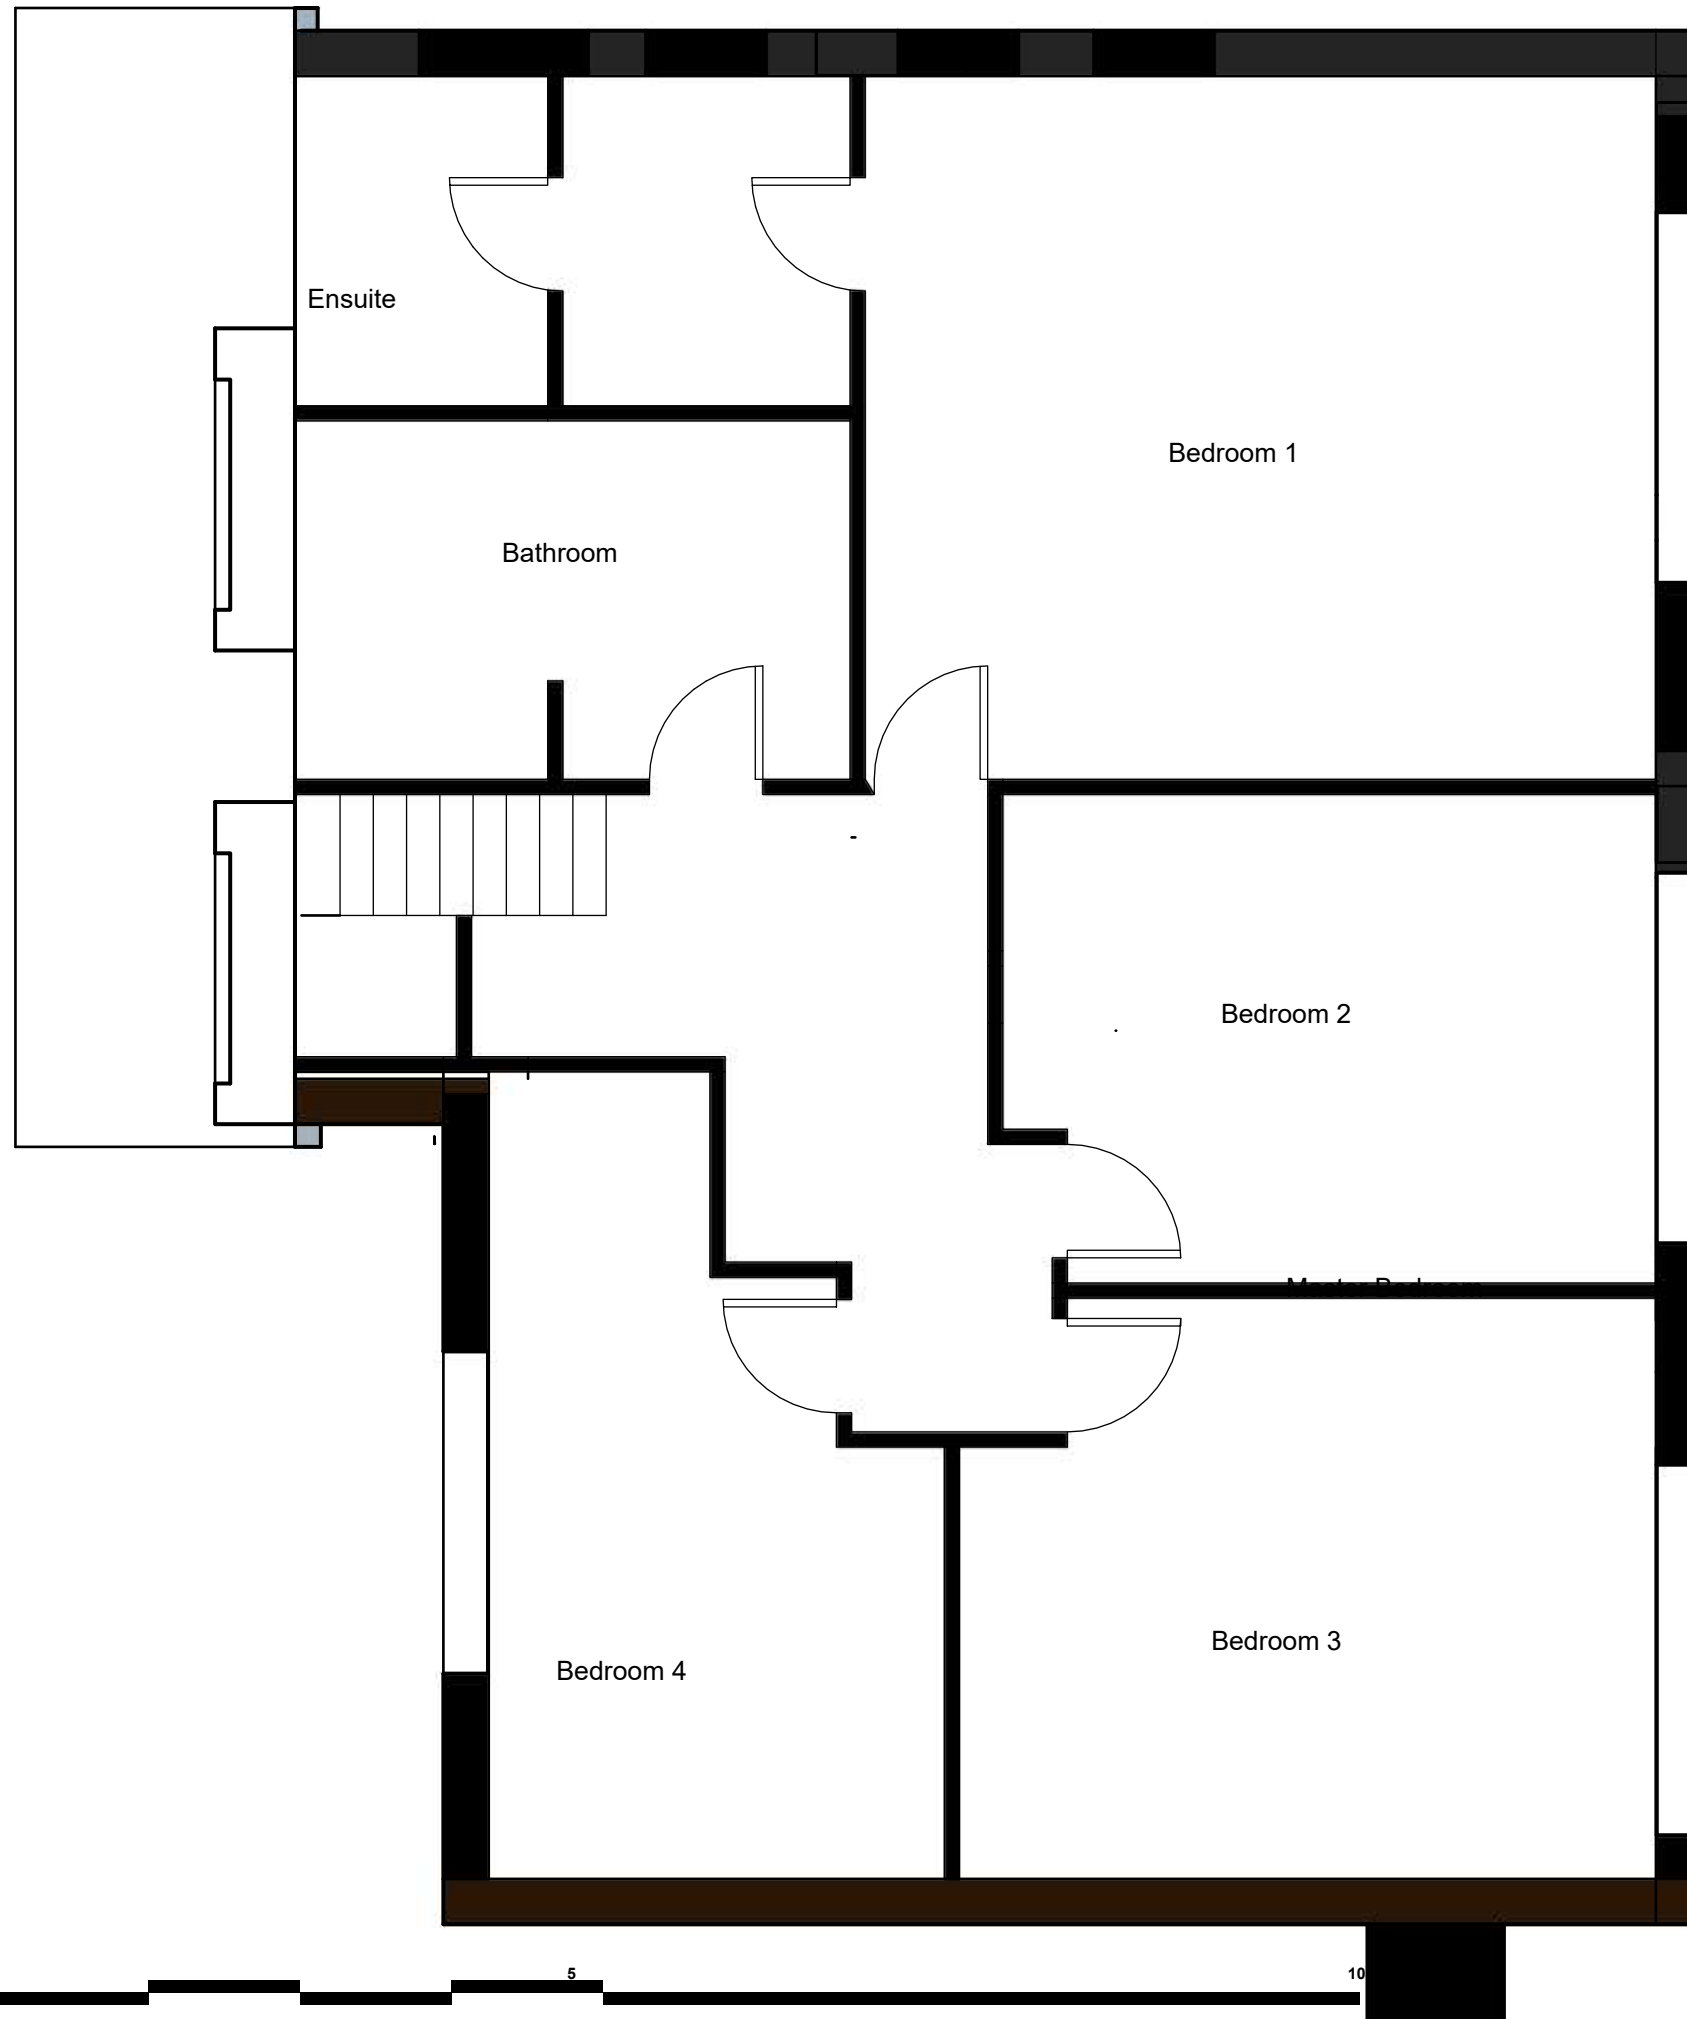


Existing

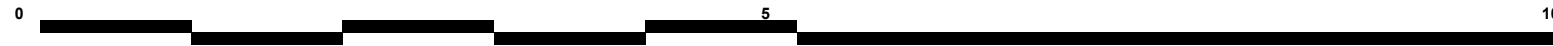

Scale 1:50

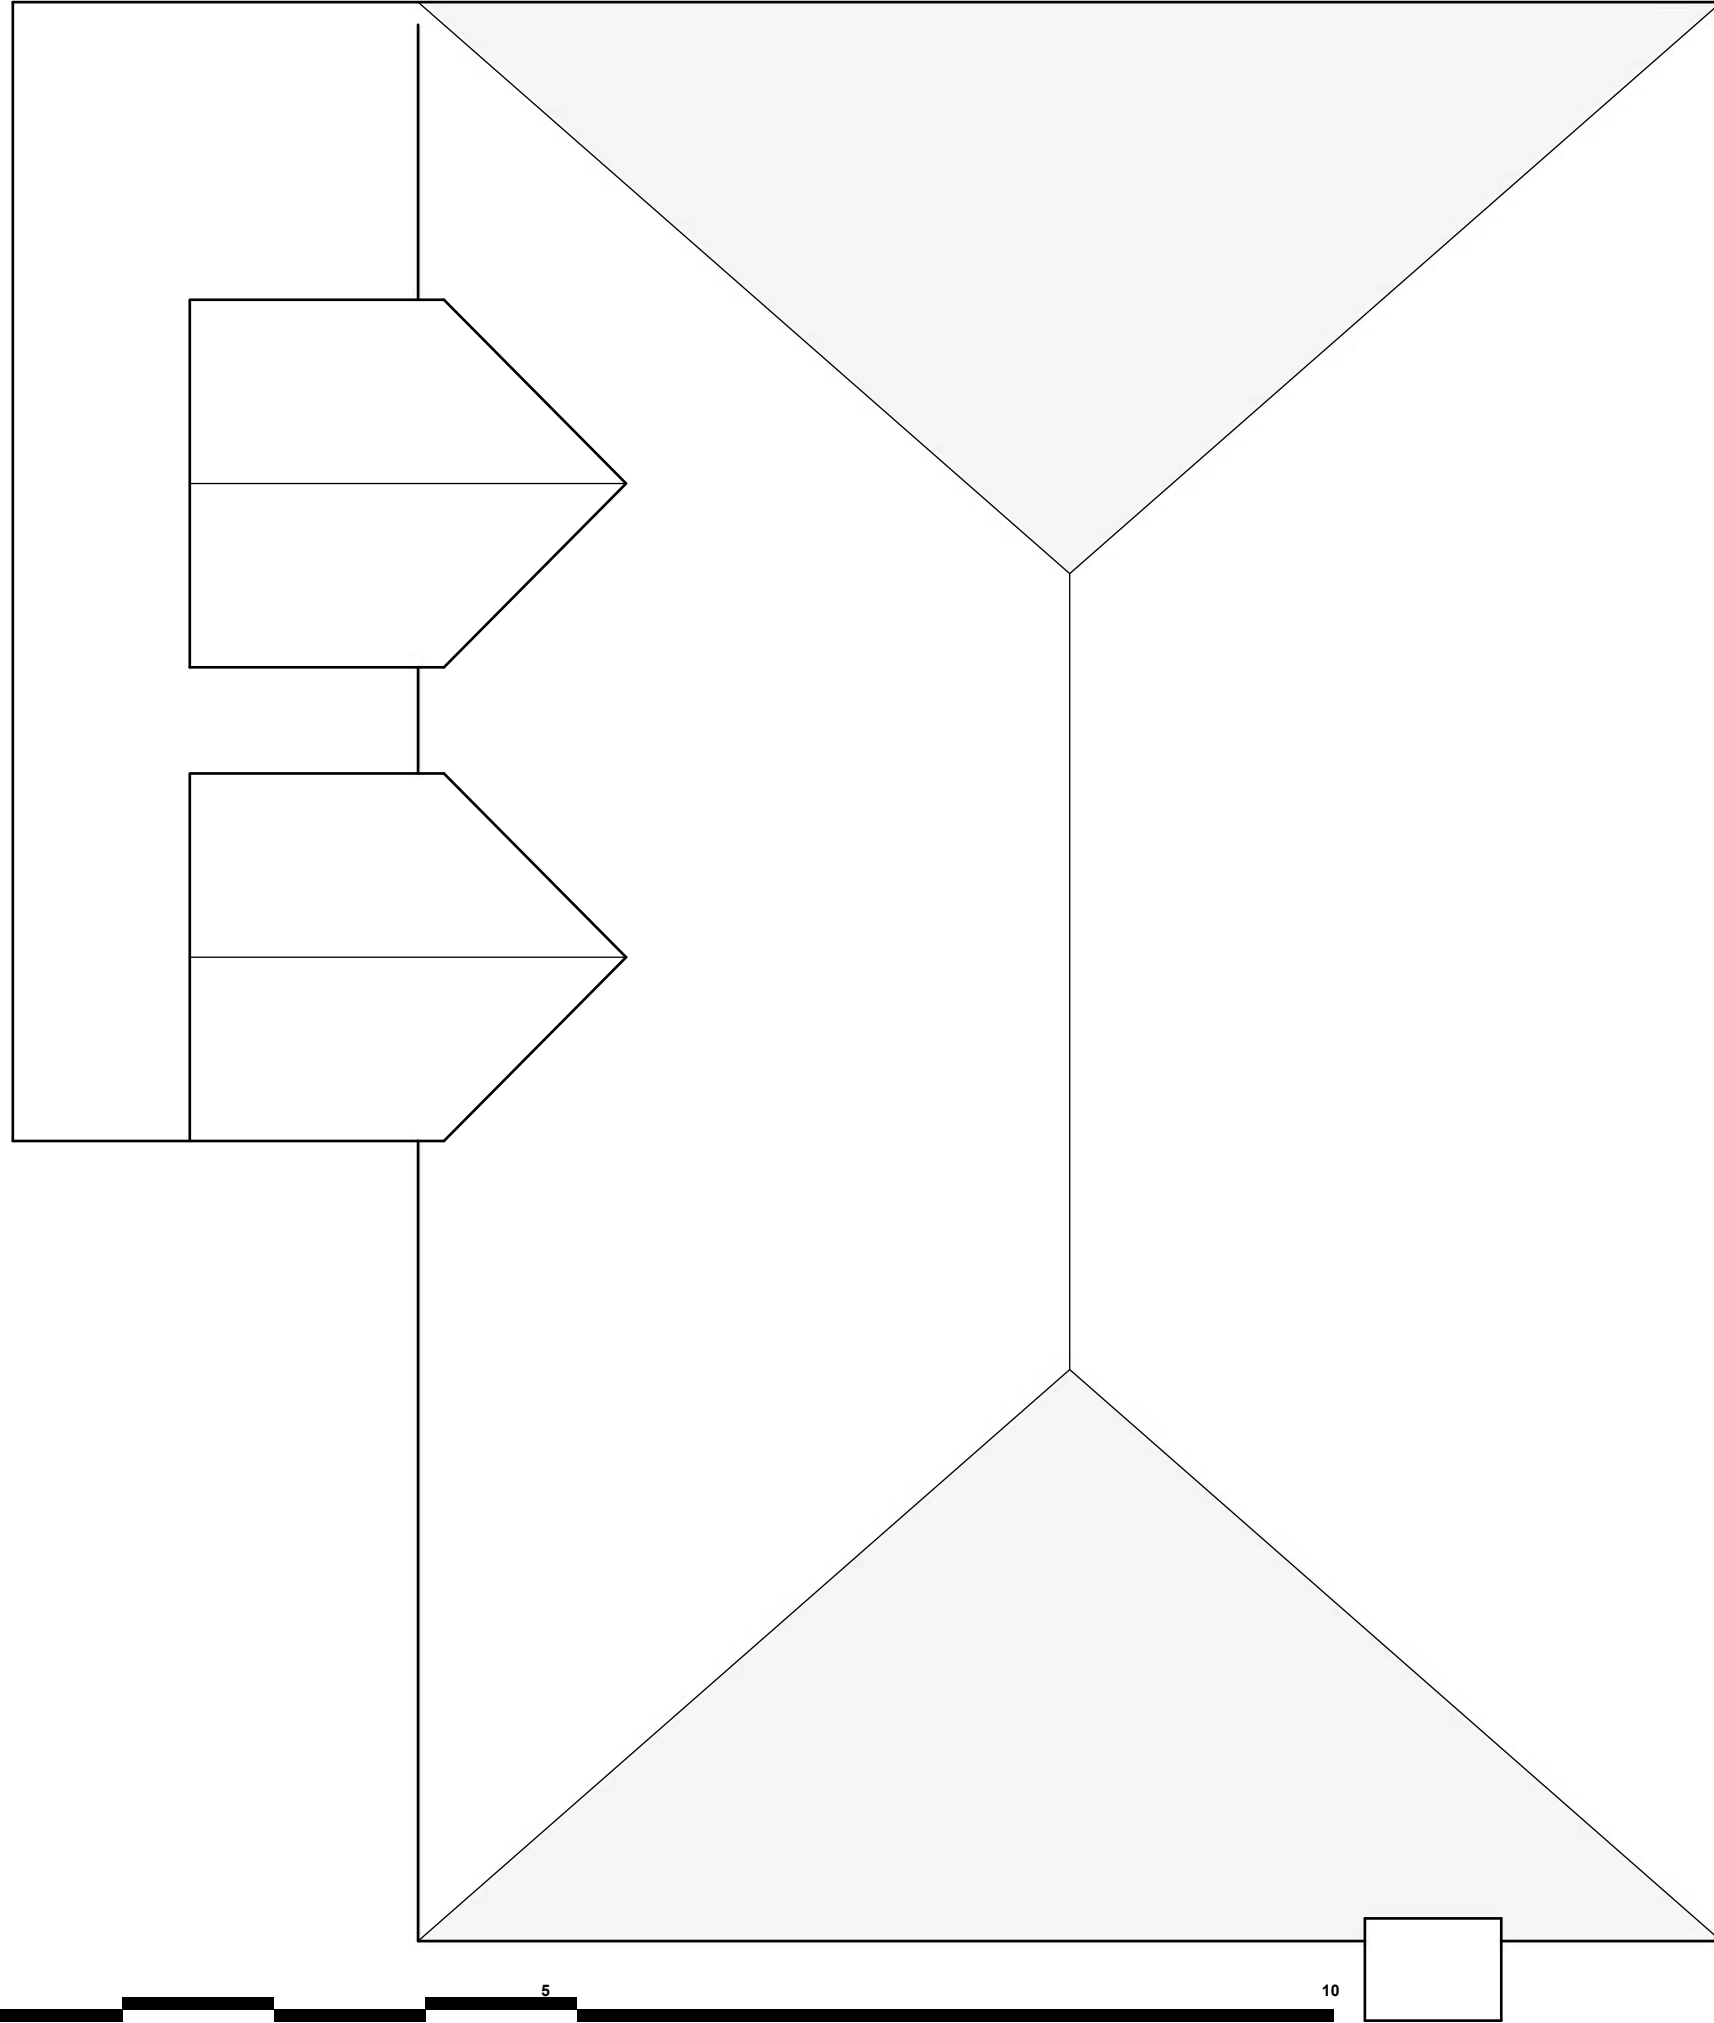



Existing

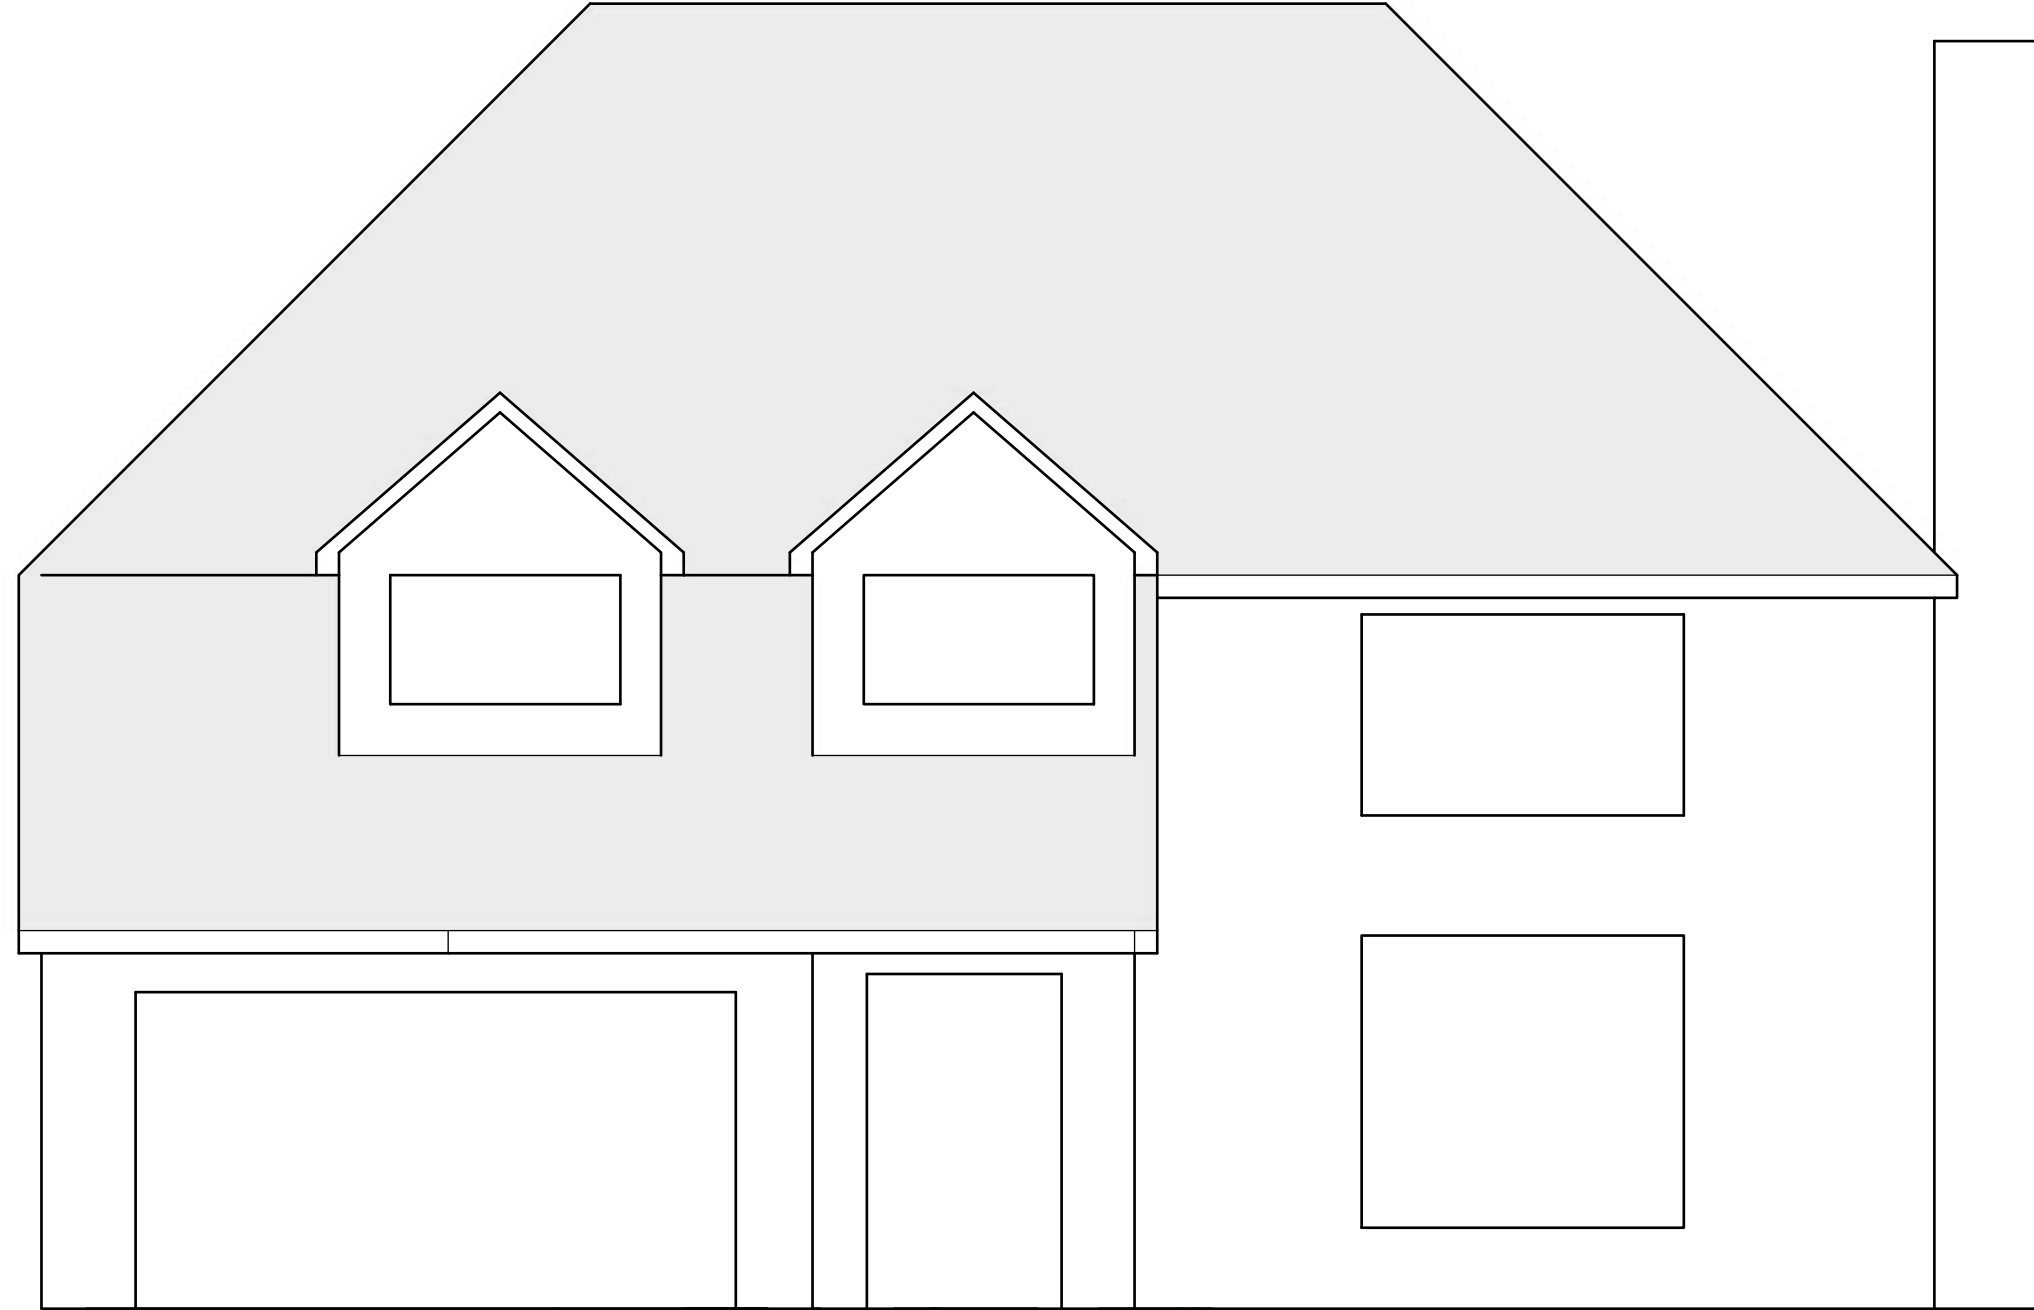


Existing

Scale 1:50

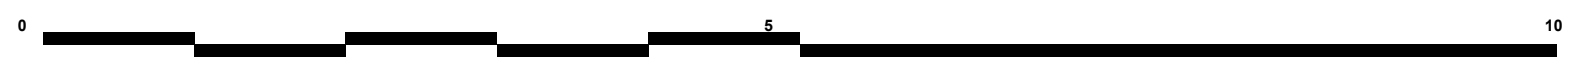


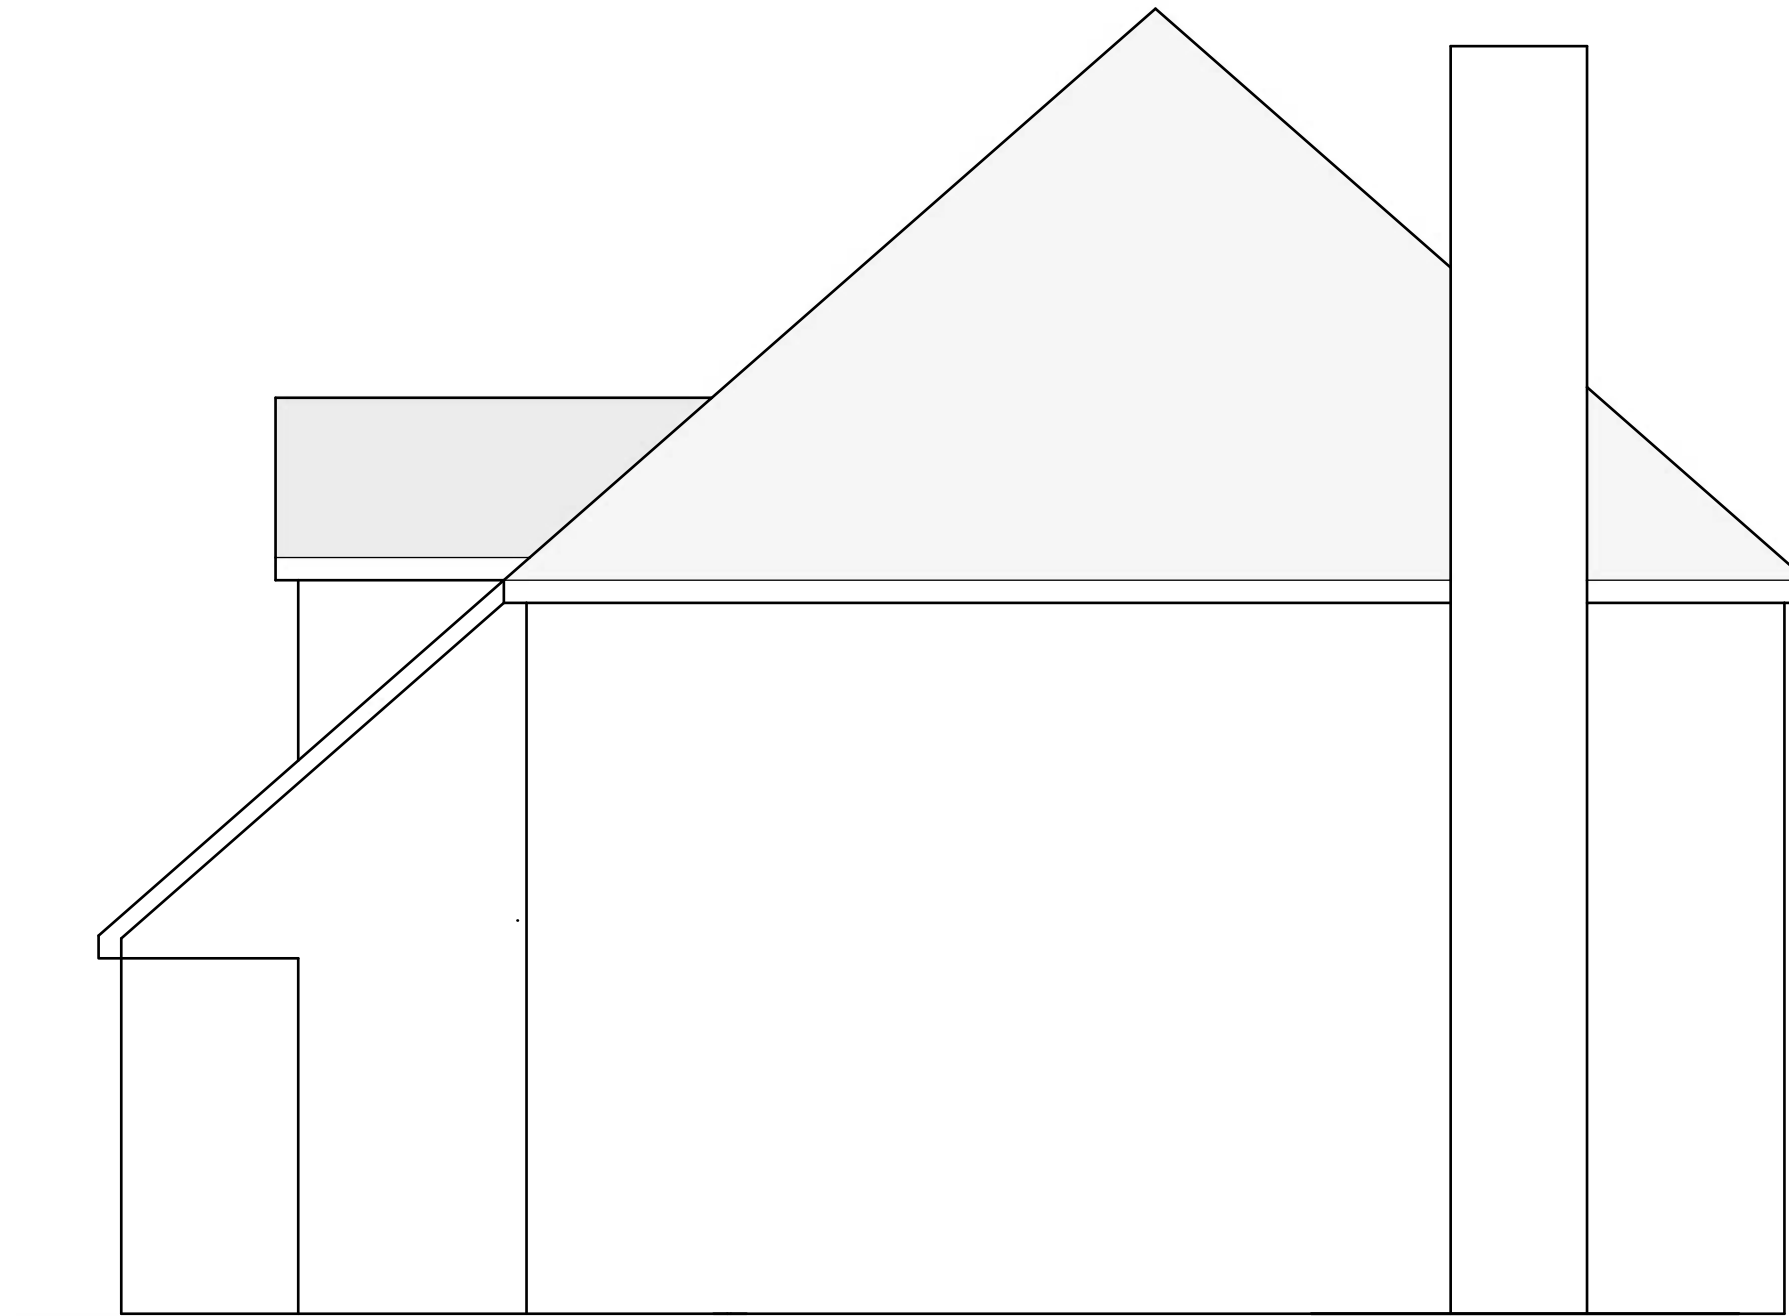


Scale 1:50

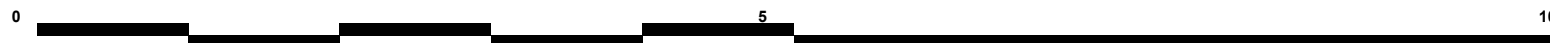

Existing

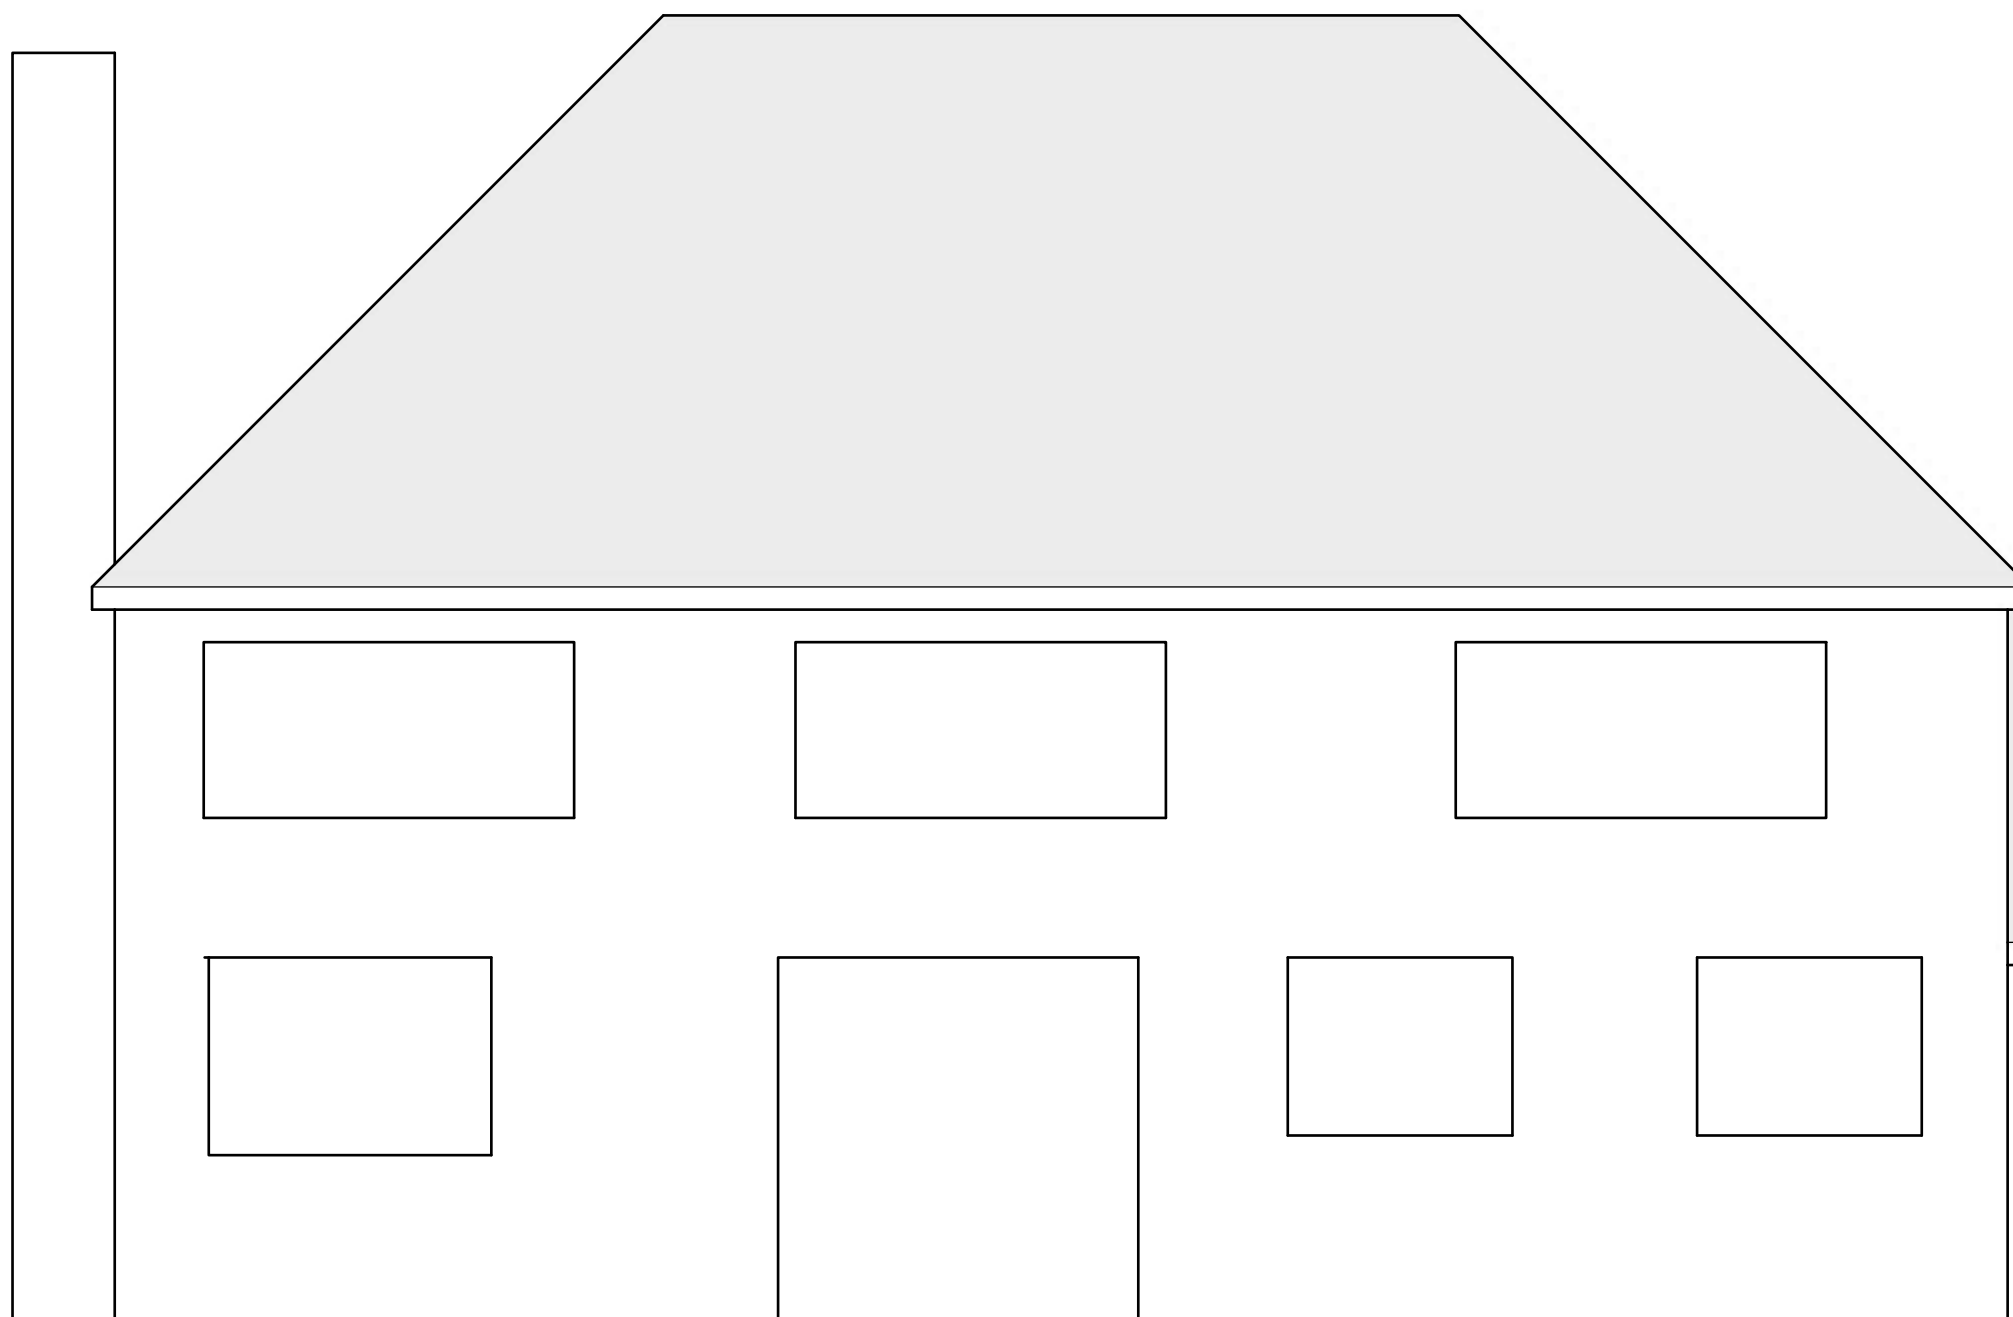


Scale 1:50

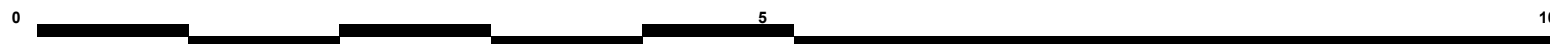

Existing



Scale 1:50

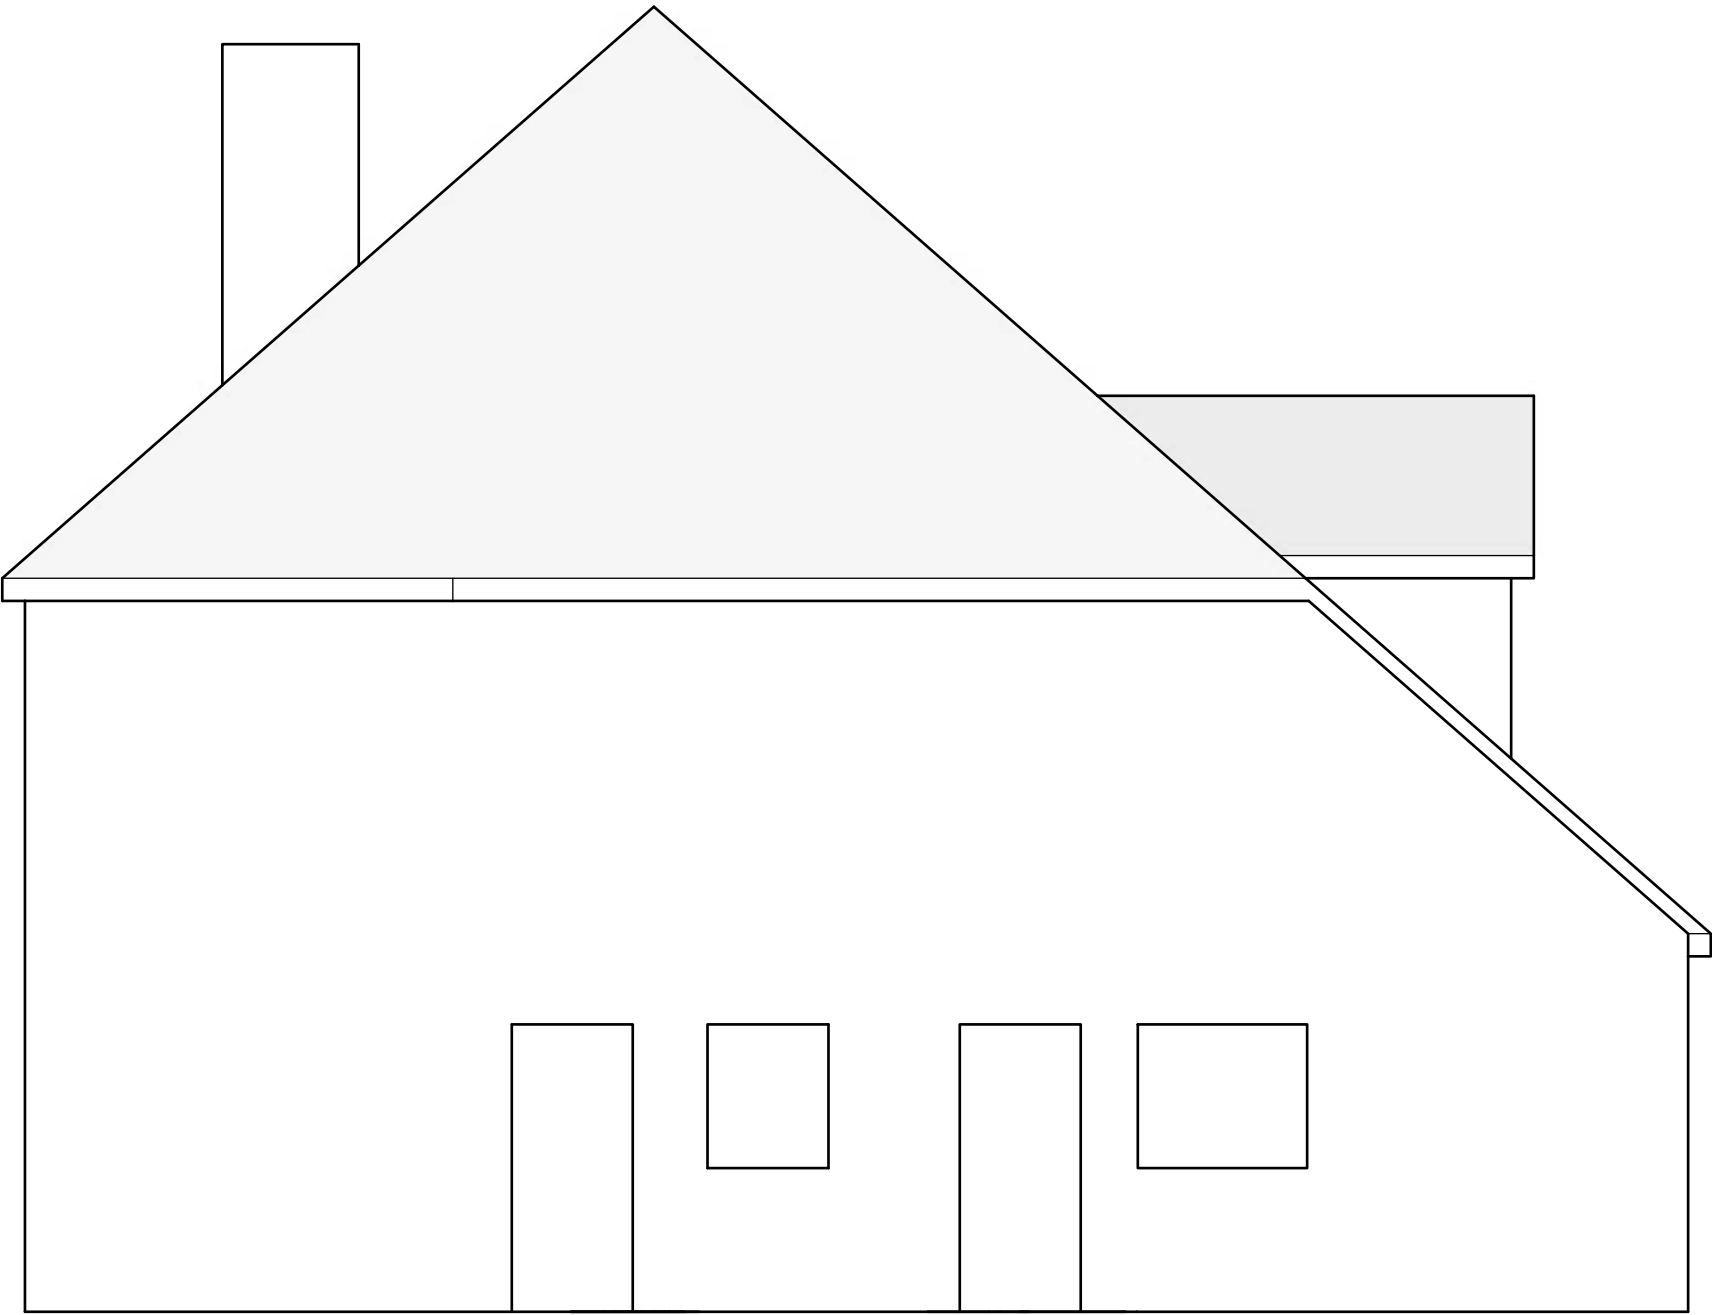

Existing