


UK
Planning
Maps


01856 898 022
www.UKPlanningMaps.com




Produced on 05 June 2025 from the Ordnance Survey National Geographic Database and incorporating surveyed revision available at this date.
This map shows the area bounded by 478803 175727 478945 175727 478945 175869 478803 175869 478803 175727
Crown copyright and database rights 2025 OS 100054135. Supplied by copal ltd trading as UKPlanningMaps.com a licensed Ordnance Survey partner (OS 100054135).
Data licence expires 05 June 2026. Unique plan reference: v2b12f682011699056

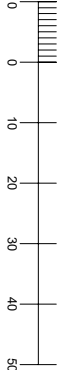


ORDNANCE SURVEY As Existing Scale 1:1250 @ A3

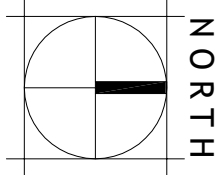

Scale Bar 1:500

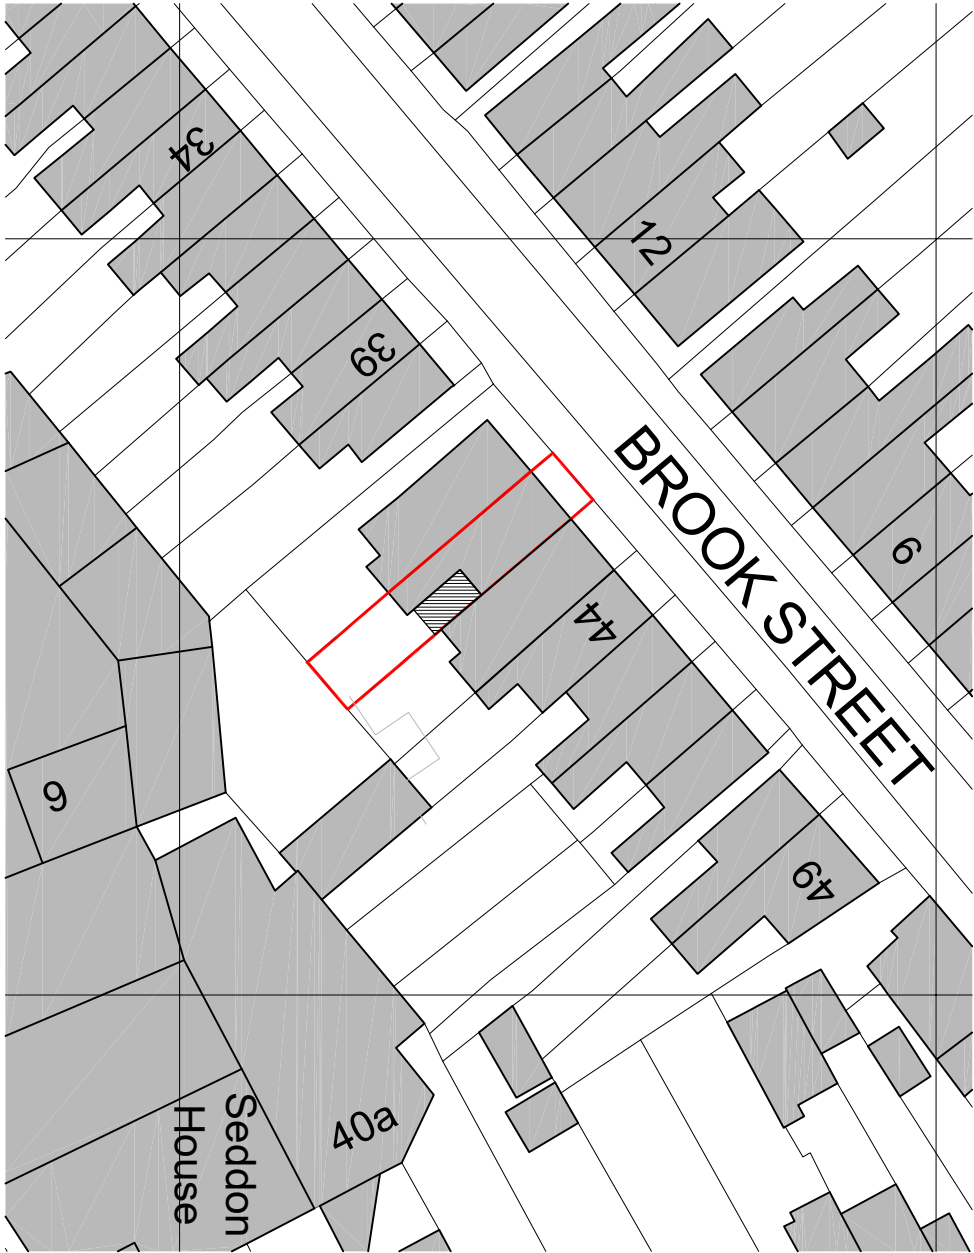

BLOCK PLAN As Proposed Scale 1:500 @ A3

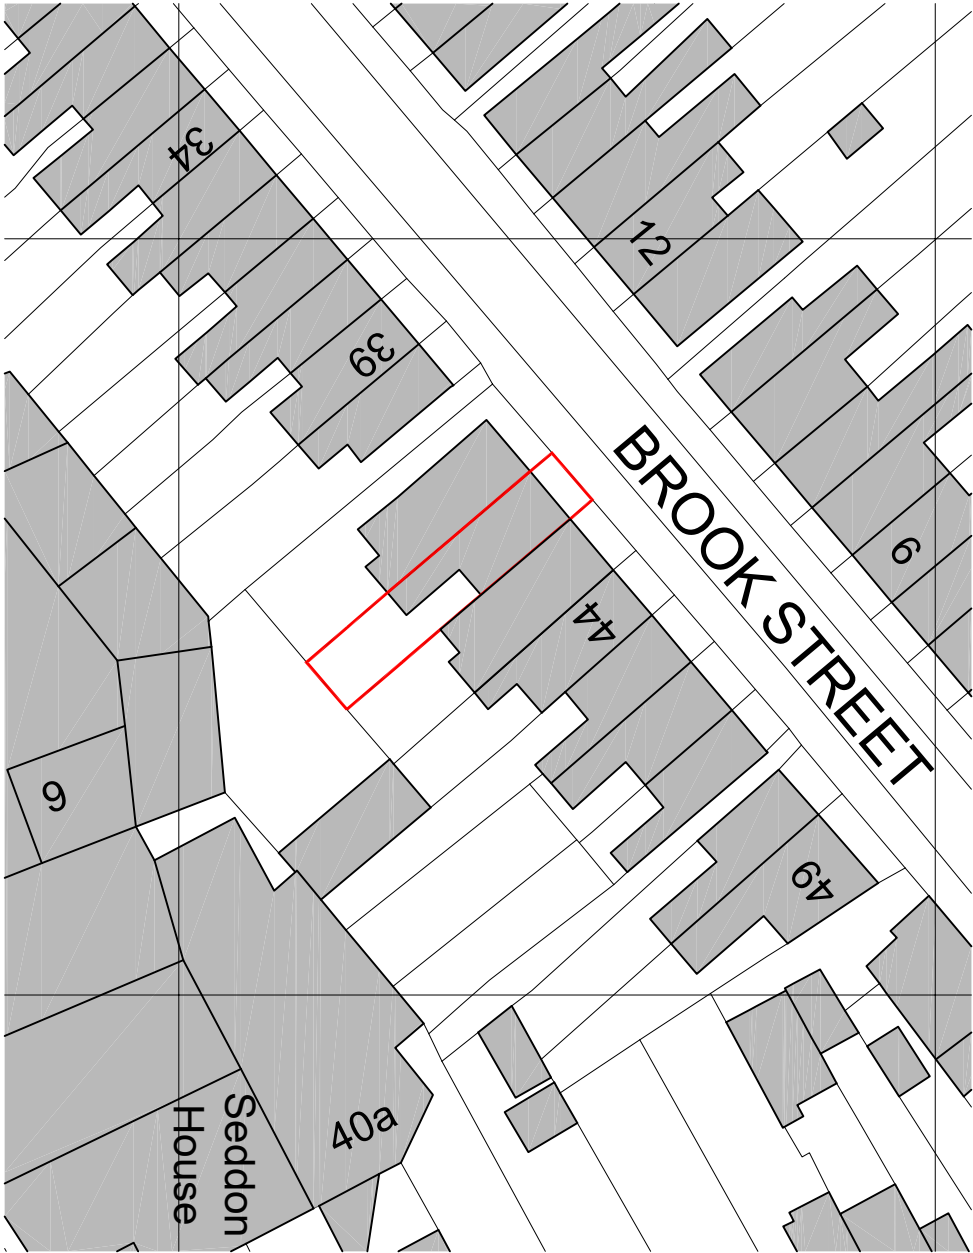

BLOCK PLAN As Existing Scale 1:500 @ A3

FOR PLANNING SUBMISSION		
Rev	Description	Date

EXTENSIONS AND ALTERATIONS

42, Brook Street, Twyford,
Reading, Berkshire RG10 9WX
for Mr. J. Dancer

DRAWING TITLE
SITE LOCATION PLAN
INC. BLOCK PLANS
As Existing and Proposed

DAVID HOLTHAM
Architect
1:500 and 1:1250 @A3 2025/27-02 -
DATE
JUNE 2025
REVISION