


Notes


All dimensions and levels on site are to be checked prior to commencement of work.

This drawing is the copyright of Paul Edwards Architecture

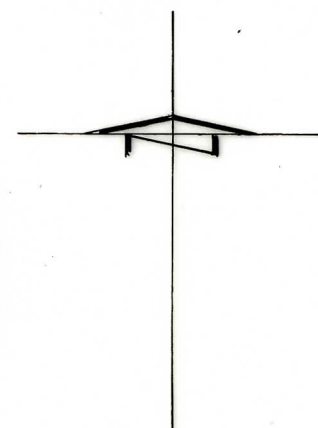

LOCATION PLAN 1:1250

0m 20m 40m 60m 80m 100m

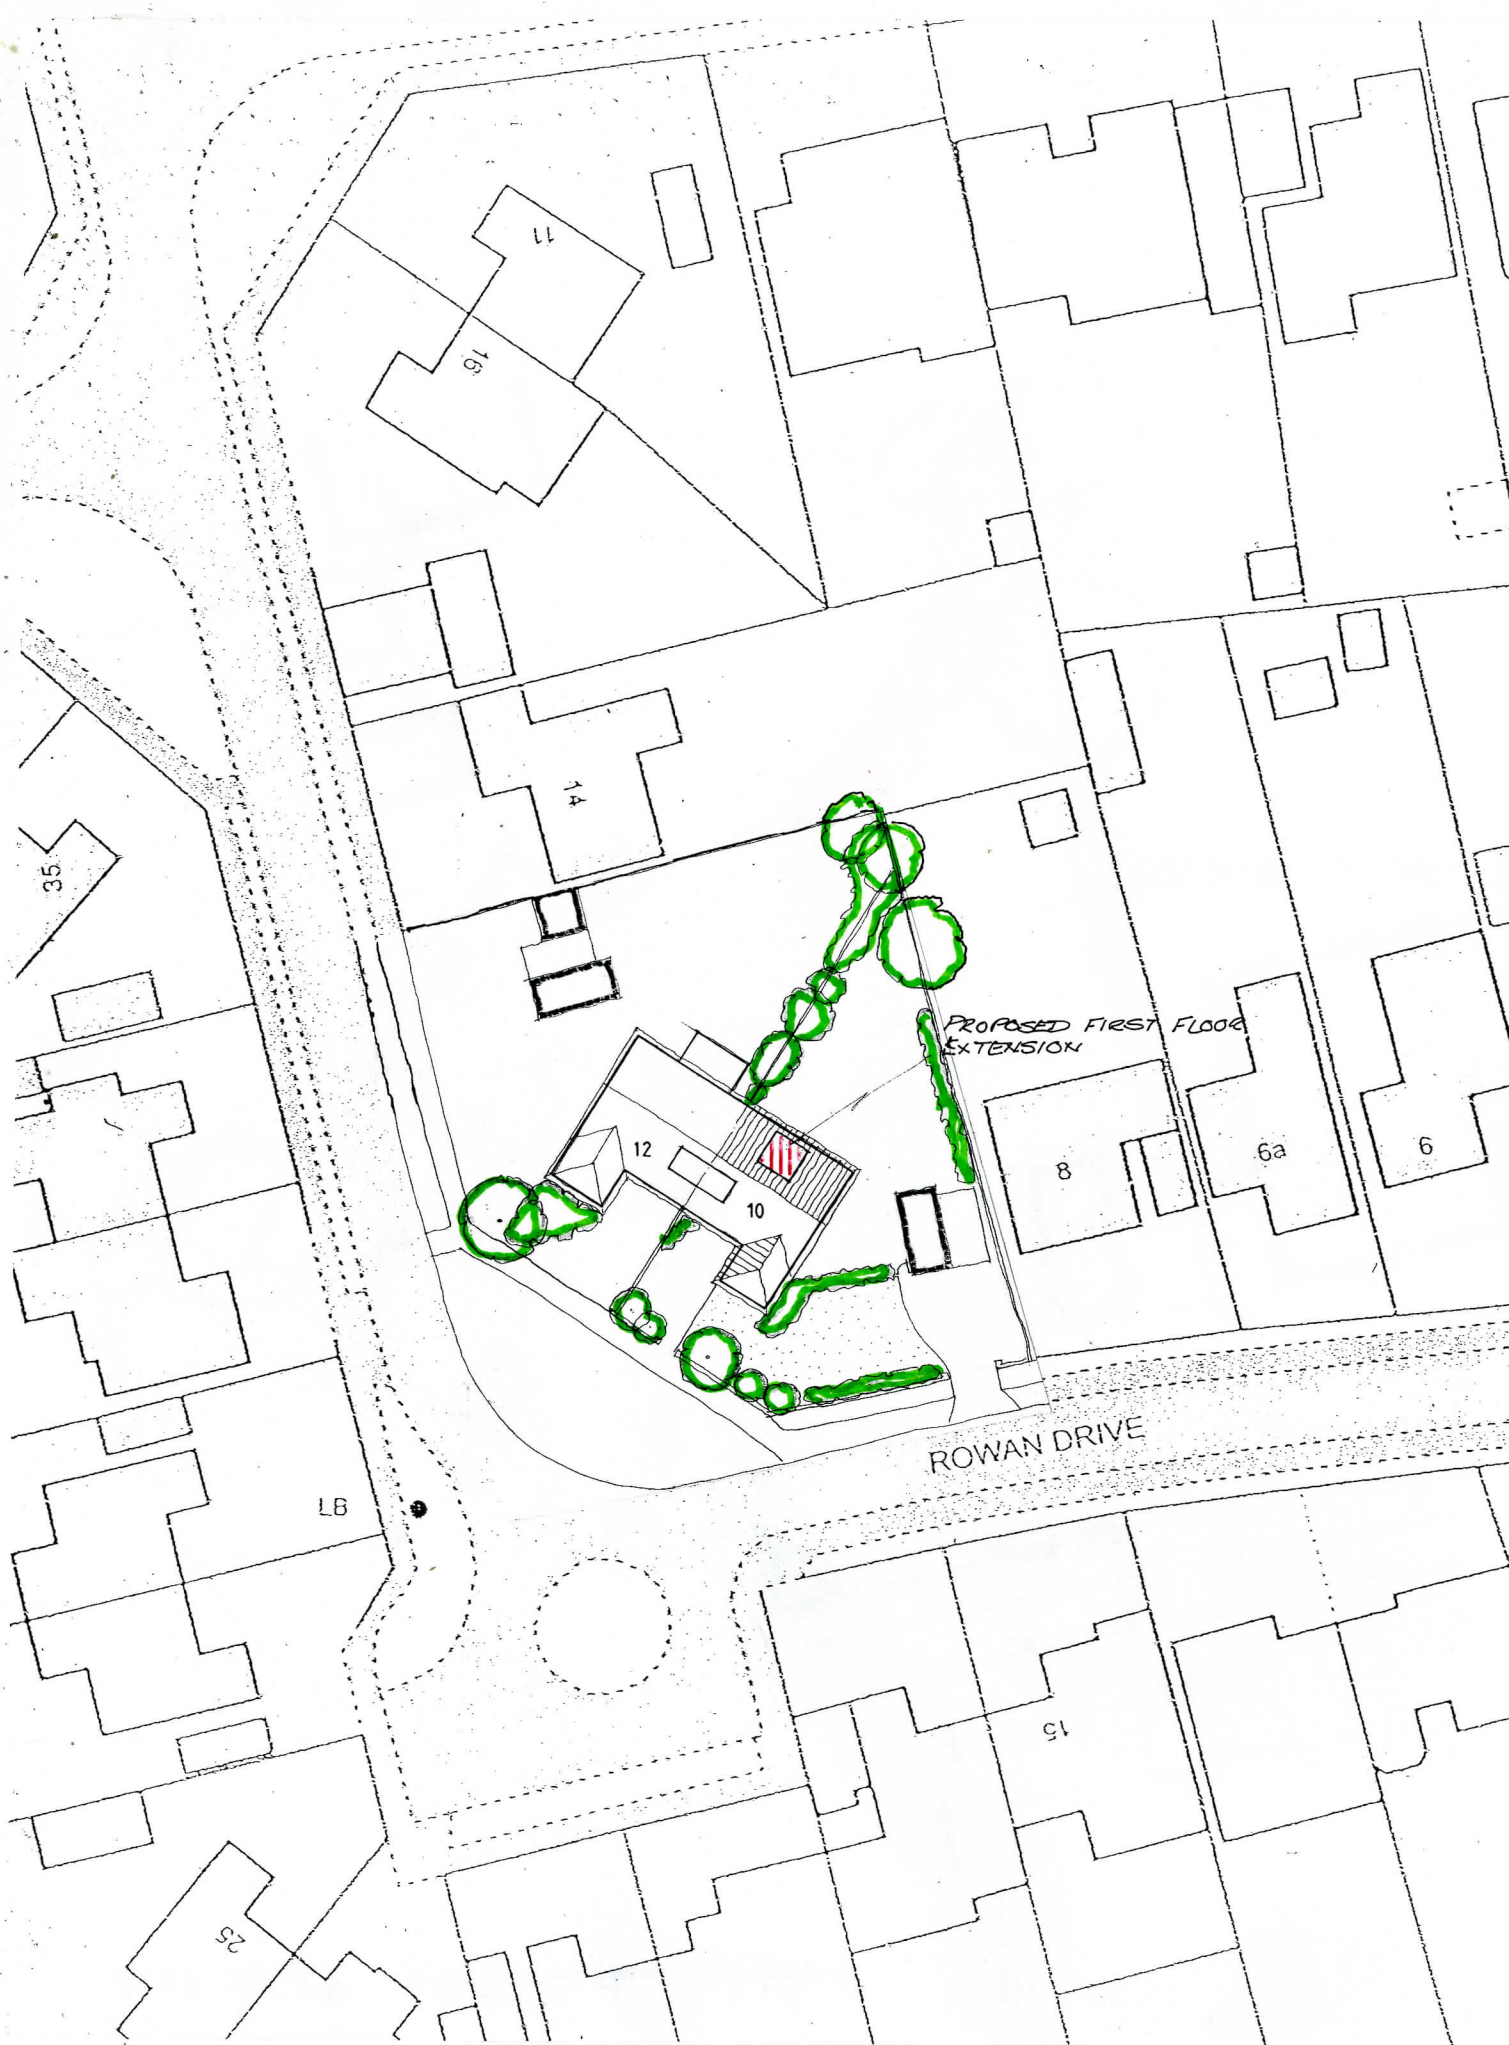

SITE PLAN 1:500

0 5 10 15 20 30

Project	Proposed extension 10 Rowan Drive CROWTHORNE Berks
Client	Mr and Mrs M Tolson
Drawing	

SITE PLANS

Scale	As shown	Date	Aug 2024
-------	----------	------	----------



Paul Edwards Architecture

12 Sandy Lane, Barkham, Wokingham, Berks RG41 4DB
Tel: 0118972923 Moly: 07831837415 E-mail: paul@paulwardarchitecture.co.uk
VAT Registration Number: 33411619

Job	2674	Dwg.	06
-----	------	------	----