

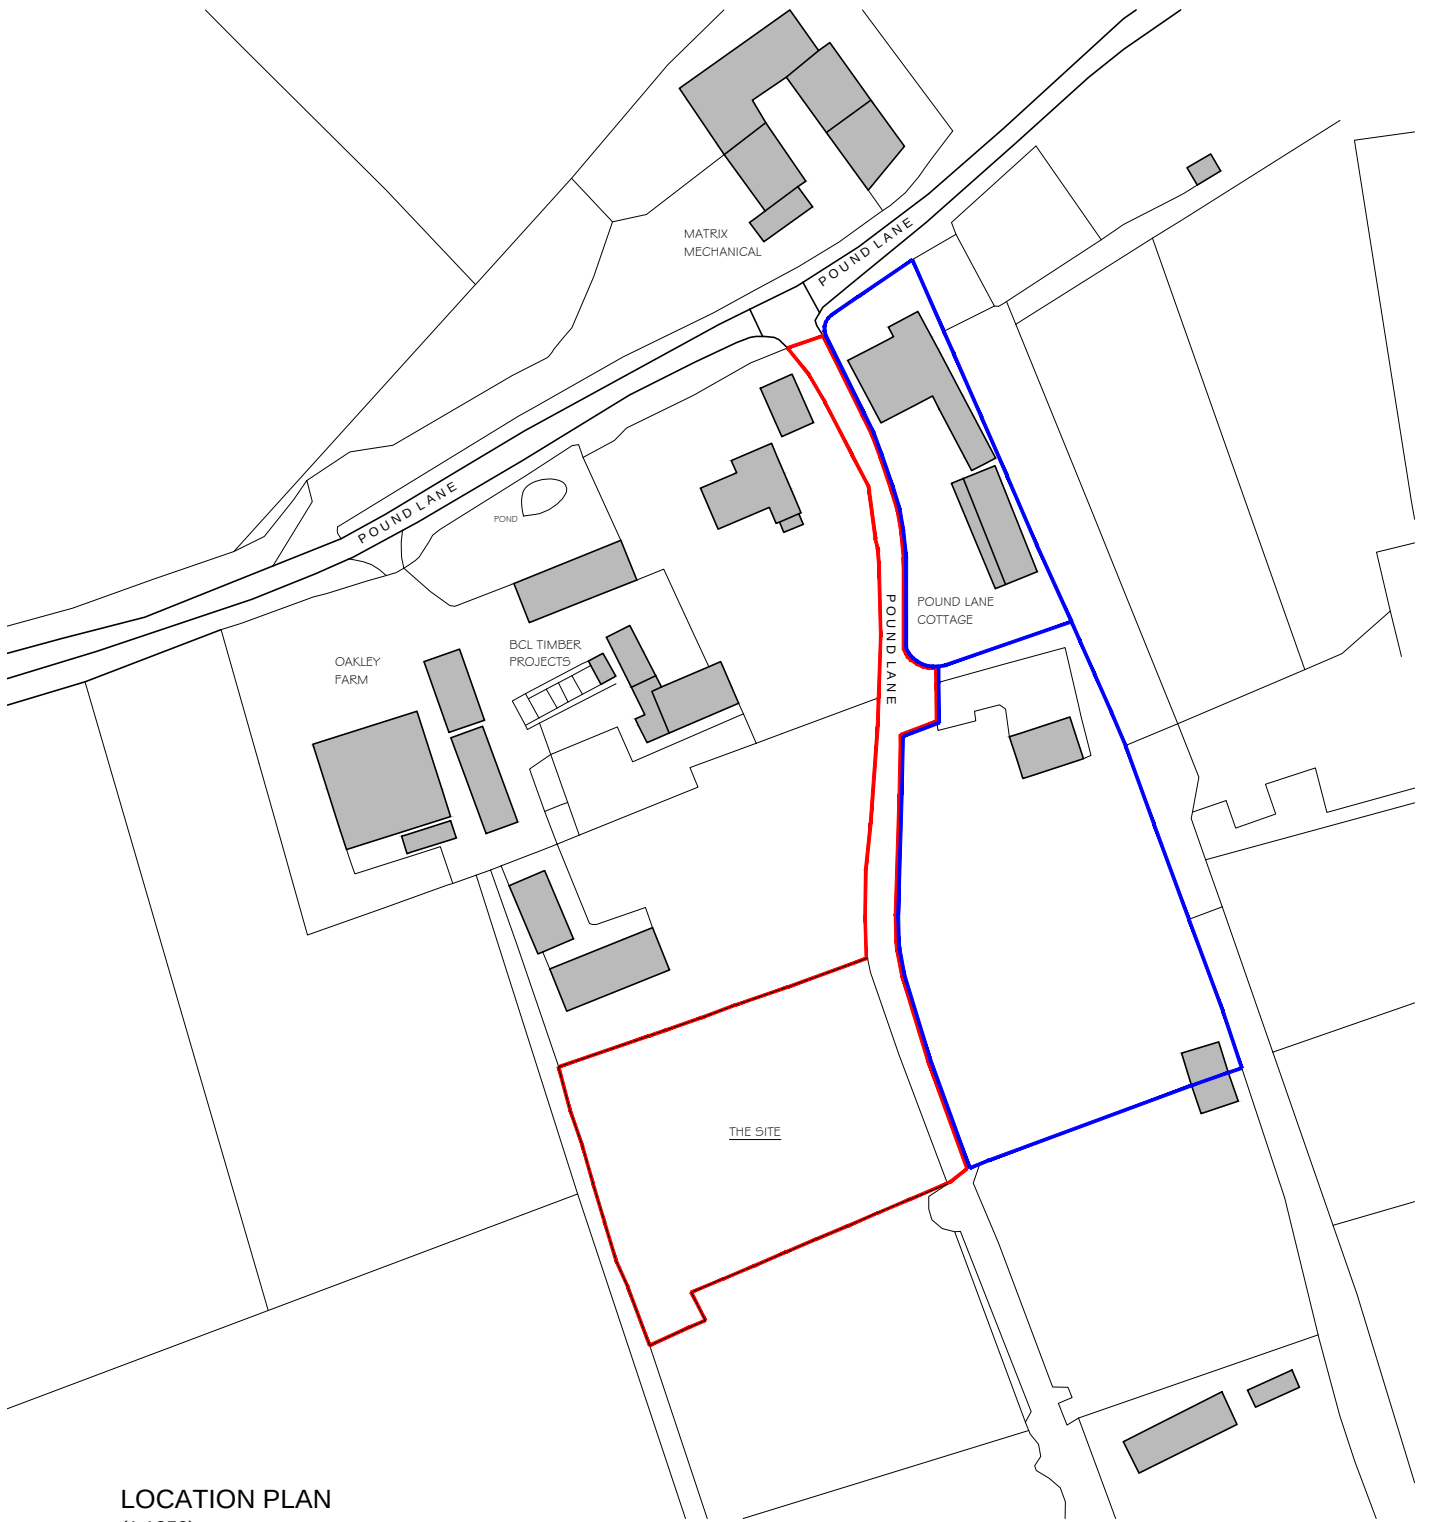


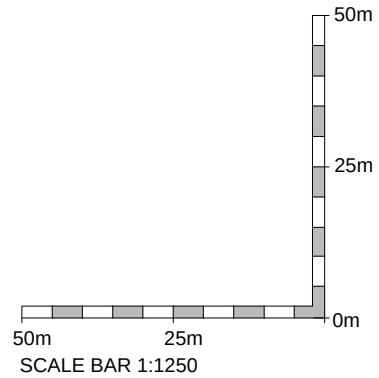

LOCATION PLAN  
(1:1250)

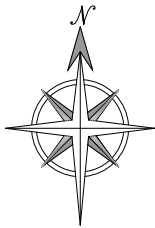

|                                                                                     |   |
|-------------------------------------------------------------------------------------|---|
|  | <b>CADCRE8 LTD</b><br>ARCHITECTURAL DESIGNERS & PLANNERS<br>1 Peach Street<br>Wokingham<br>RG40 1XJ<br>matt@cadcre8.co.uk |
|                                                                                     | The copyright in this document and design is confidential to and the property of Cadcre8 Limited                          |

|                                                                           |
|---------------------------------------------------------------------------|
| Status<br><b>PLANNING ISSUE</b>                                           |
| Client<br><b>MR D PHILLIPS</b>                                            |
| Project Title<br><b>POUNDLANE COTTAGE, POUND LANE,<br/>HURST, READING</b> |

|                                       |                       |                    |
|---------------------------------------|-----------------------|--------------------|
| Rev.<br>Date<br>Detail                |                       |                    |
| Drawing Title<br><b>LOCATION PLAN</b> |                       |                    |
| Scale<br><b>1:1250 @ A4</b>           | Date<br><b>JAN-26</b> | Drawn<br><b>MM</b> |
| Drawing No.<br><b>25 - P107 - 02</b>  | Rev.                  |                    |