



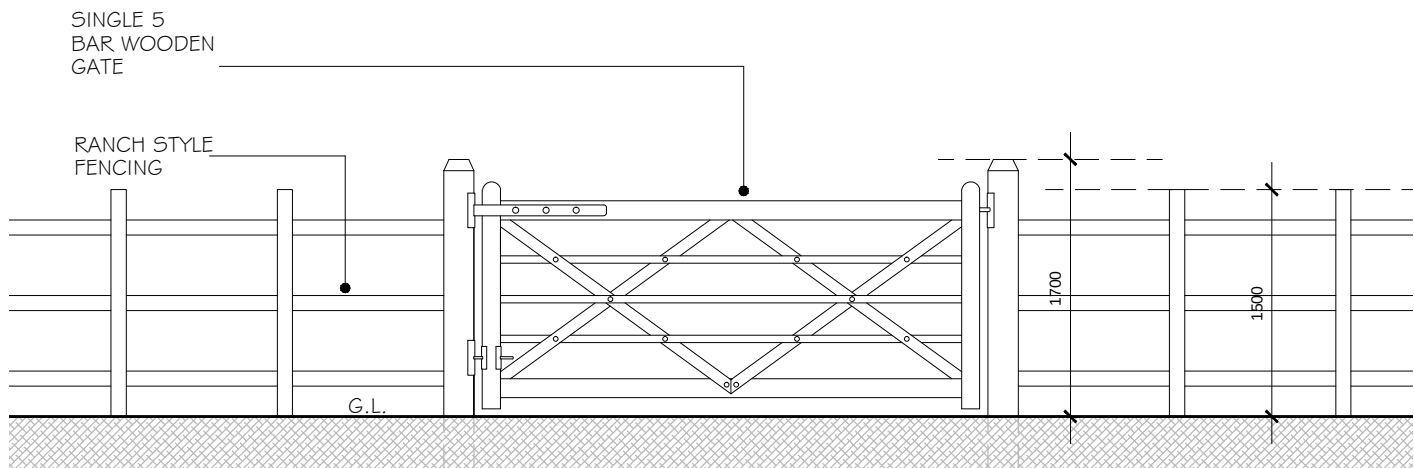

ELEVATION

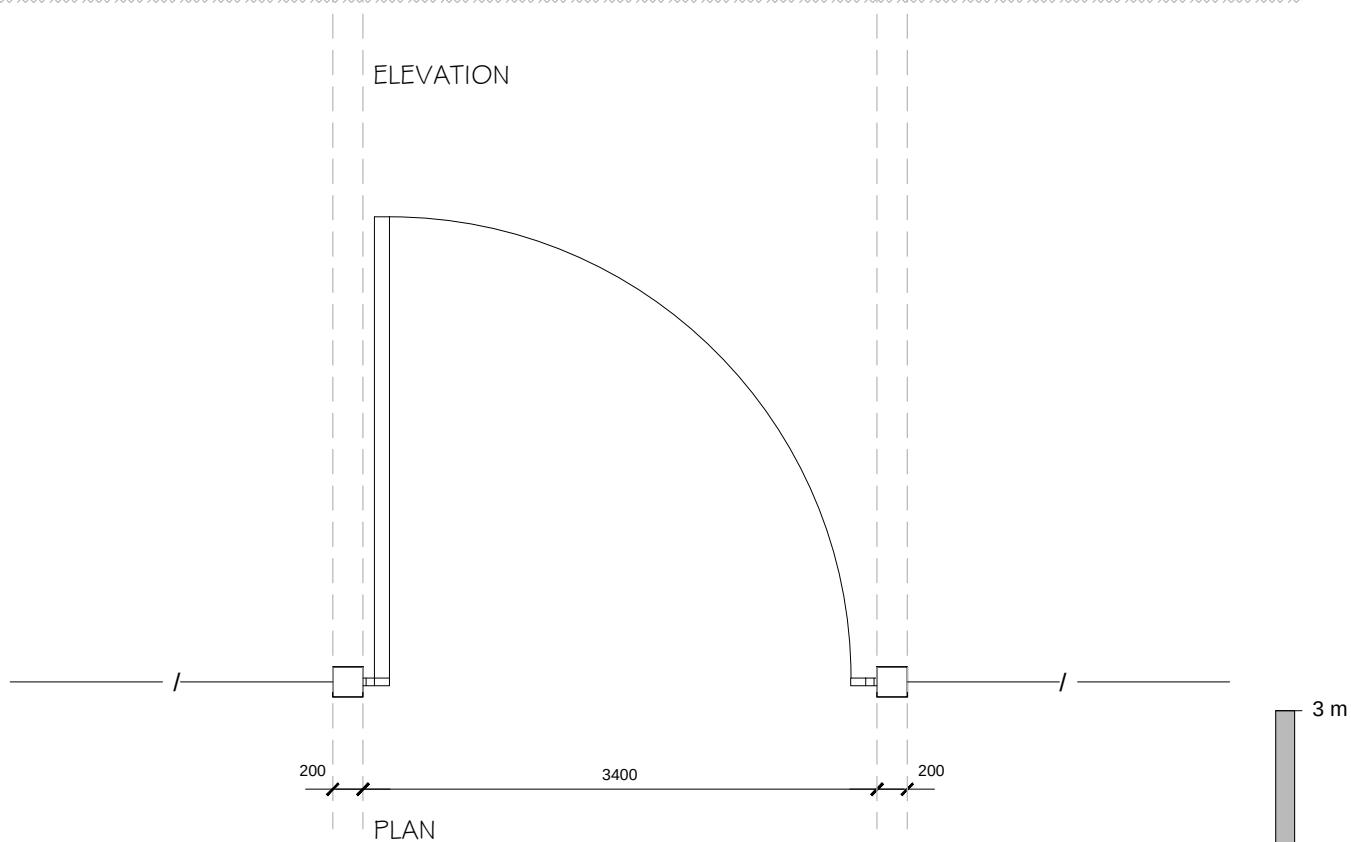

PROPOSED GATE TO AGRICULTURAL AREA

CADCRE8 LTD
ARCHITECTURAL DESIGNERS & PLANNERS
1 Peach Street
Wokingham
RG40 1XJ
matt@cadcre8.co.uk

The copyright in this document and design is confidential to and the property of Cadcre8 Limited

PLANNING ISSUE

MR D PHILLIPS

POUNDLANE COTTAGE, POUND LANE, HURST, READING

PROPOSED ENTRANCE GATES TO AGRICULTURAL AREA (Paddock)

Scale: 1:50 @ A4 Date: JAN-26 Drawn: MM

DRAWING No: 25 - P107 - 05