



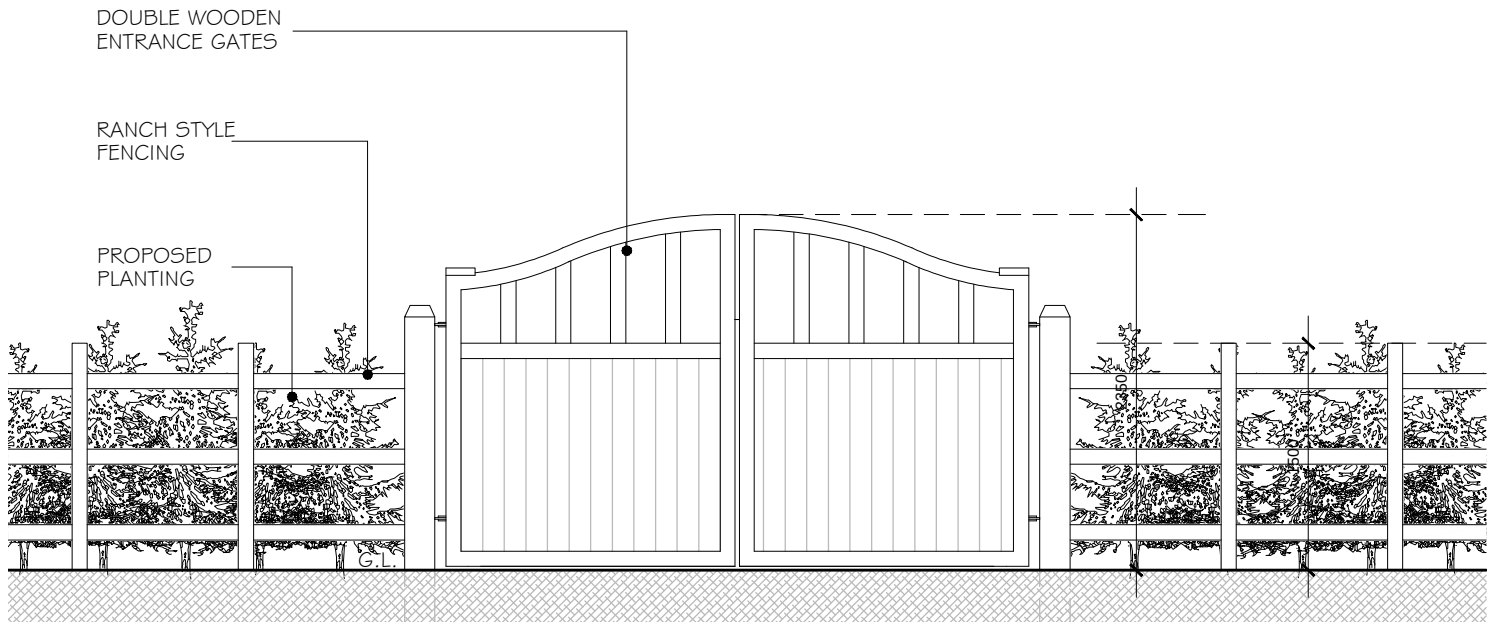


ELEVATION

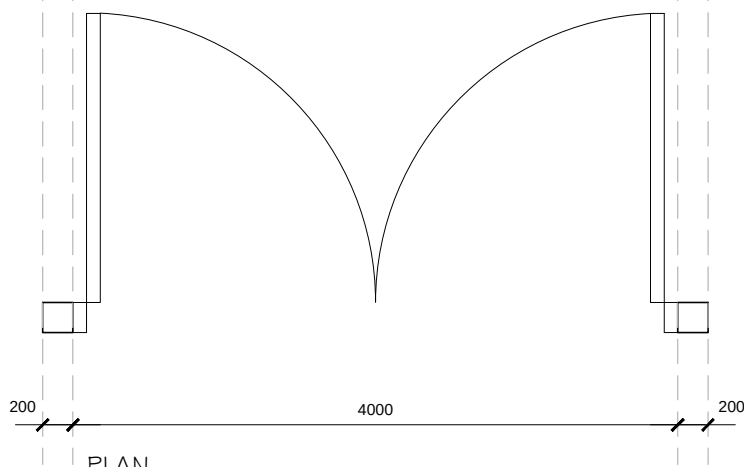

PLAN

PROPOSED GATE TO
BUILDERS/CONTRACTORS AREA

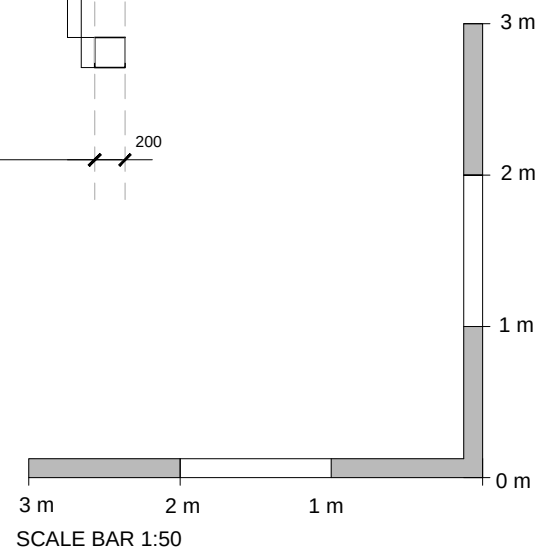



CADCRE8 LTD
ARCHITECTURAL DESIGNERS & PLANNERS
1 Peach Street
Wokingham
RG40 1XJ
matt@cadcre8.co.uk

The copyright in this document and design is confidential to and the property of Cadcre8 Limited

Status	PLANNING ISSUE
Client	MR D PHILLIPS
Project Title	POUNDLANE COTTAGE, POUND LANE, HURST, READING

Rev.	Date	Detail
DRAWING Title PROPOSED ENTRANCE GATES TO BUILDER/CONTRACTOR AREA		
Scale:	1:50 @ A4	Date JAN-26
DRAWING No.	25 - P107 - 06	Drawn MM
		Rev.