


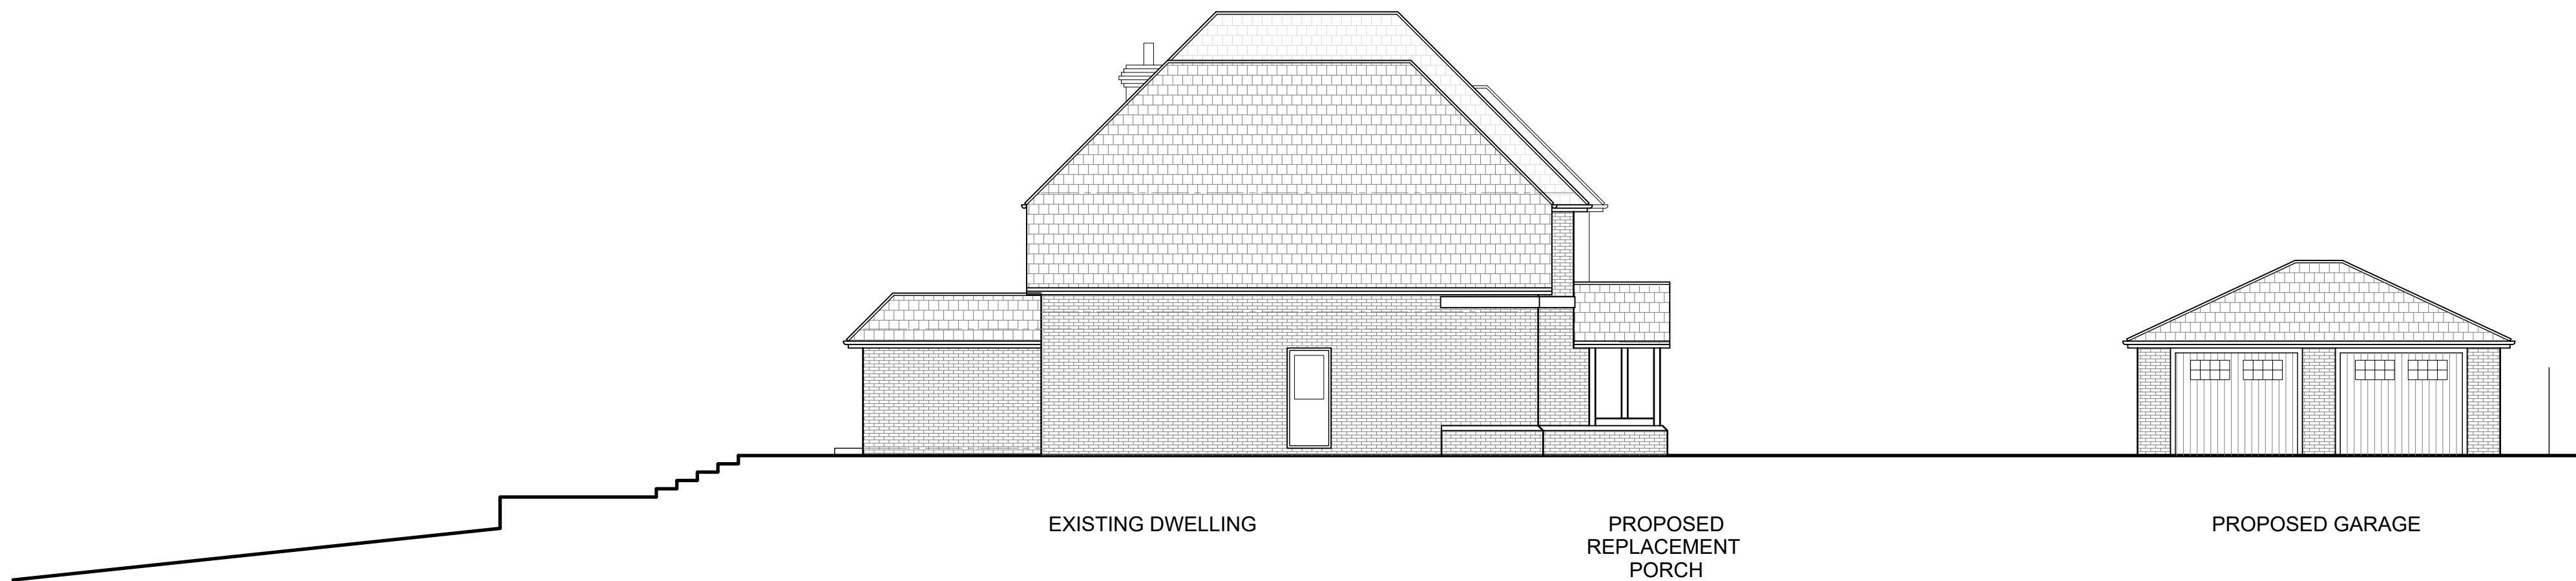

SOUTH WEST LONG ELEVATION

Scale: 1/100



NORTH EAST LONG ELEVATION

Scale: 1/100

-	-	-
rev:	date:	description:
LASCELLES DESIGN architectural design, planning and building regs Blackmoor Wood, Ascot, Berkshire, SL5 8EN 01344 566 397 bill@lascelles-design.co.uk www.lascelles-design.co.uk		
title		
PROPOSED LONG ELEVATIONS Householder Planning Application		
for: Mel and Neil McCrossan		
at: Magnolia House, 16 Northbury Lane, Ruscombe, RG10 9LQ		
proposed: Garage conversion, front porch extension, and detached double garage to existing two storey detached dwelling		
drawn: WRL	date: March 2025	size: A1
scale: As Shown	job no. 2024-1477-PL	sheet: 5 of 7
		rev: -