Garage.

ELEVATION.

Trellis panel above fence line to support new ivy plants.

extg neighbour's screen planting.

3m.

proposed canopy.

extg 2.0m high screen fence.

SECTION

Trellis infill.

ELEVATION

extg 1.8m h. fence panels + gravel board.

ELEVATION.

'TORWOOD.'

extg macadam drive

extg planting.

neighbouring screen planting.

proposed caravan canopy. translucent roof on timber frame.
3.0m W x 7.75m L.

caravan.

extg dense planting

date July. 2000 scale 1:100

drg no. 465/1 A

TORWOOD. TINTAGEL ROAD. WOKINGHAM.

17. JUL. 2000* 1989

Garage.

Trellis panel above fence line to support new ivy plants.

extlg neighbour's screen planting.

3m.

proposed canopy.

extlg 2.0m high screen fence.

SECTION

'TORWOOD'

extlg macadam drive

extlg planting.

neighbouring screen planting.

proposed caravan canopy. translucent roof on timber frame.
3.0m W x 7.75m L.

caravan.

extlg dense planting

REFUSED

date July. 2000 scale 1:100

drg no. 465/1

TORWOOD. TINTAGEL ROAD. WOKINGHAM.

17. JUL. 2000* 1989

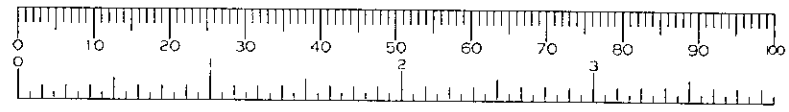


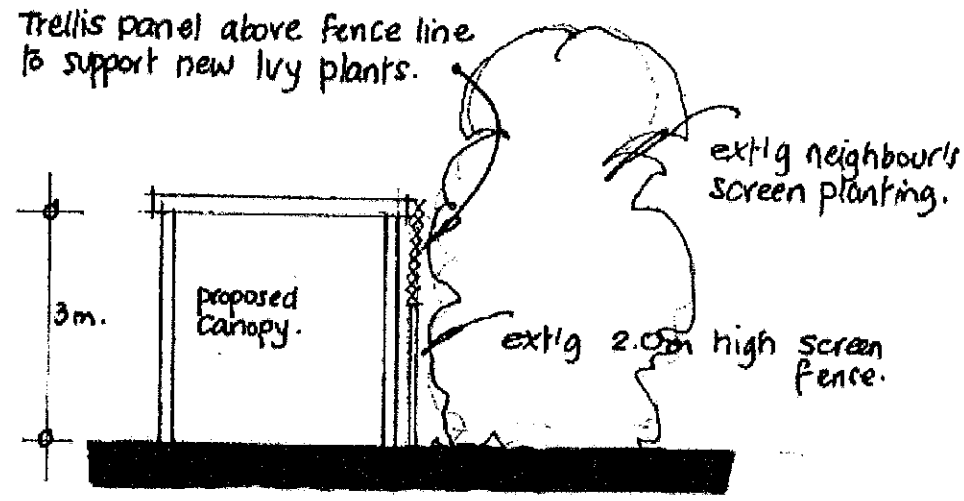


SECTION

Garage.

'TORWOOD.'

extlg macadam drive

extlg planting.

neighbouring screen planting.

proposed caravan canopy. translucent roof on timber frame. 3.0m W x 7.75m L.

caravan.

Suggested Re-siting.

extlg dense planting

Large, established pine trees

date July. 2000 scale 1:100

drg n°. 465/1

TORWOOD, TINTAGEL ROAD, WORKINGTON

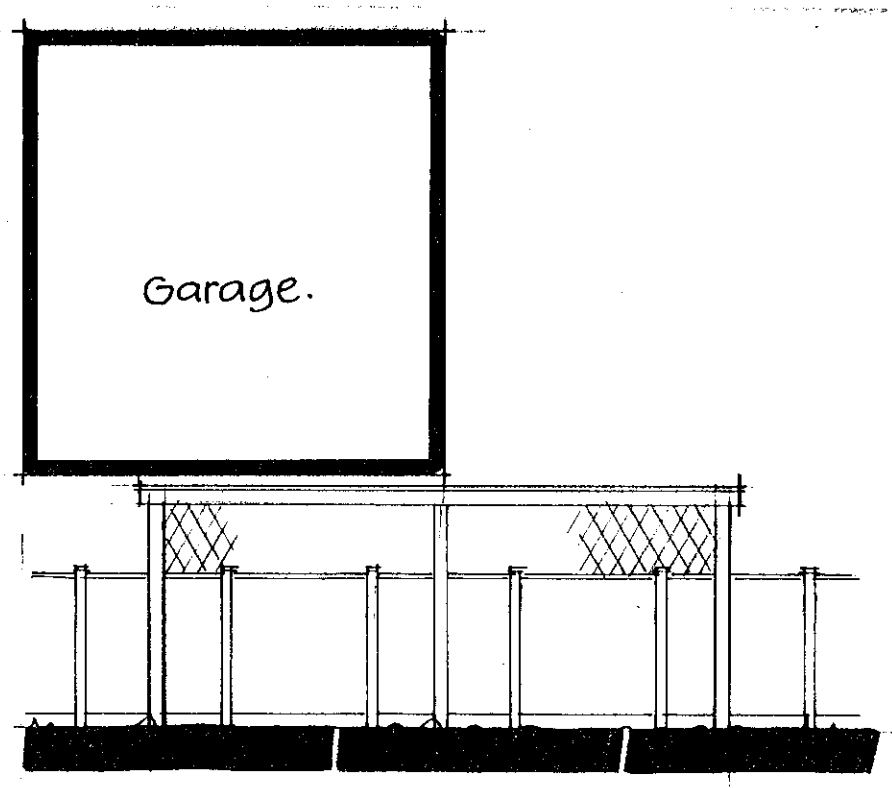


ELEVATION.

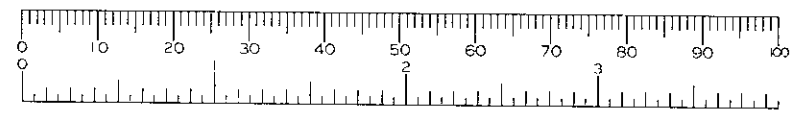

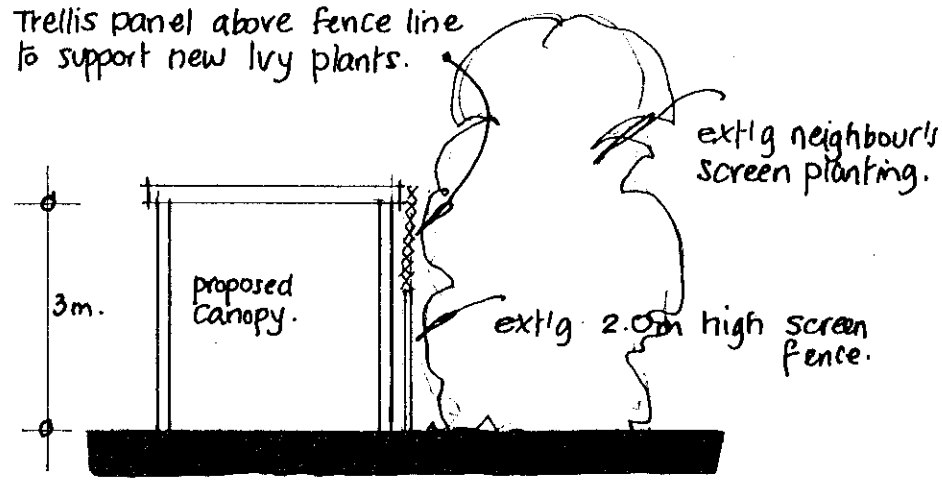


SECTION

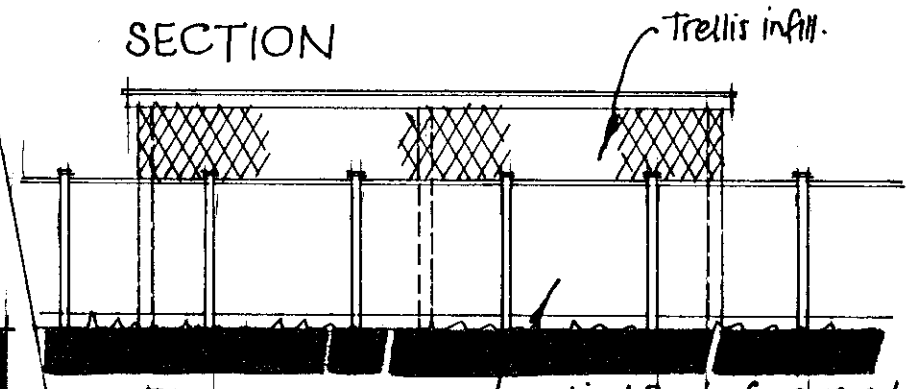


ELEVATION

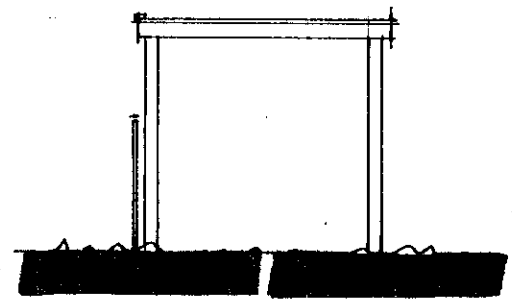

ELEVATION.

'TORWOOD'

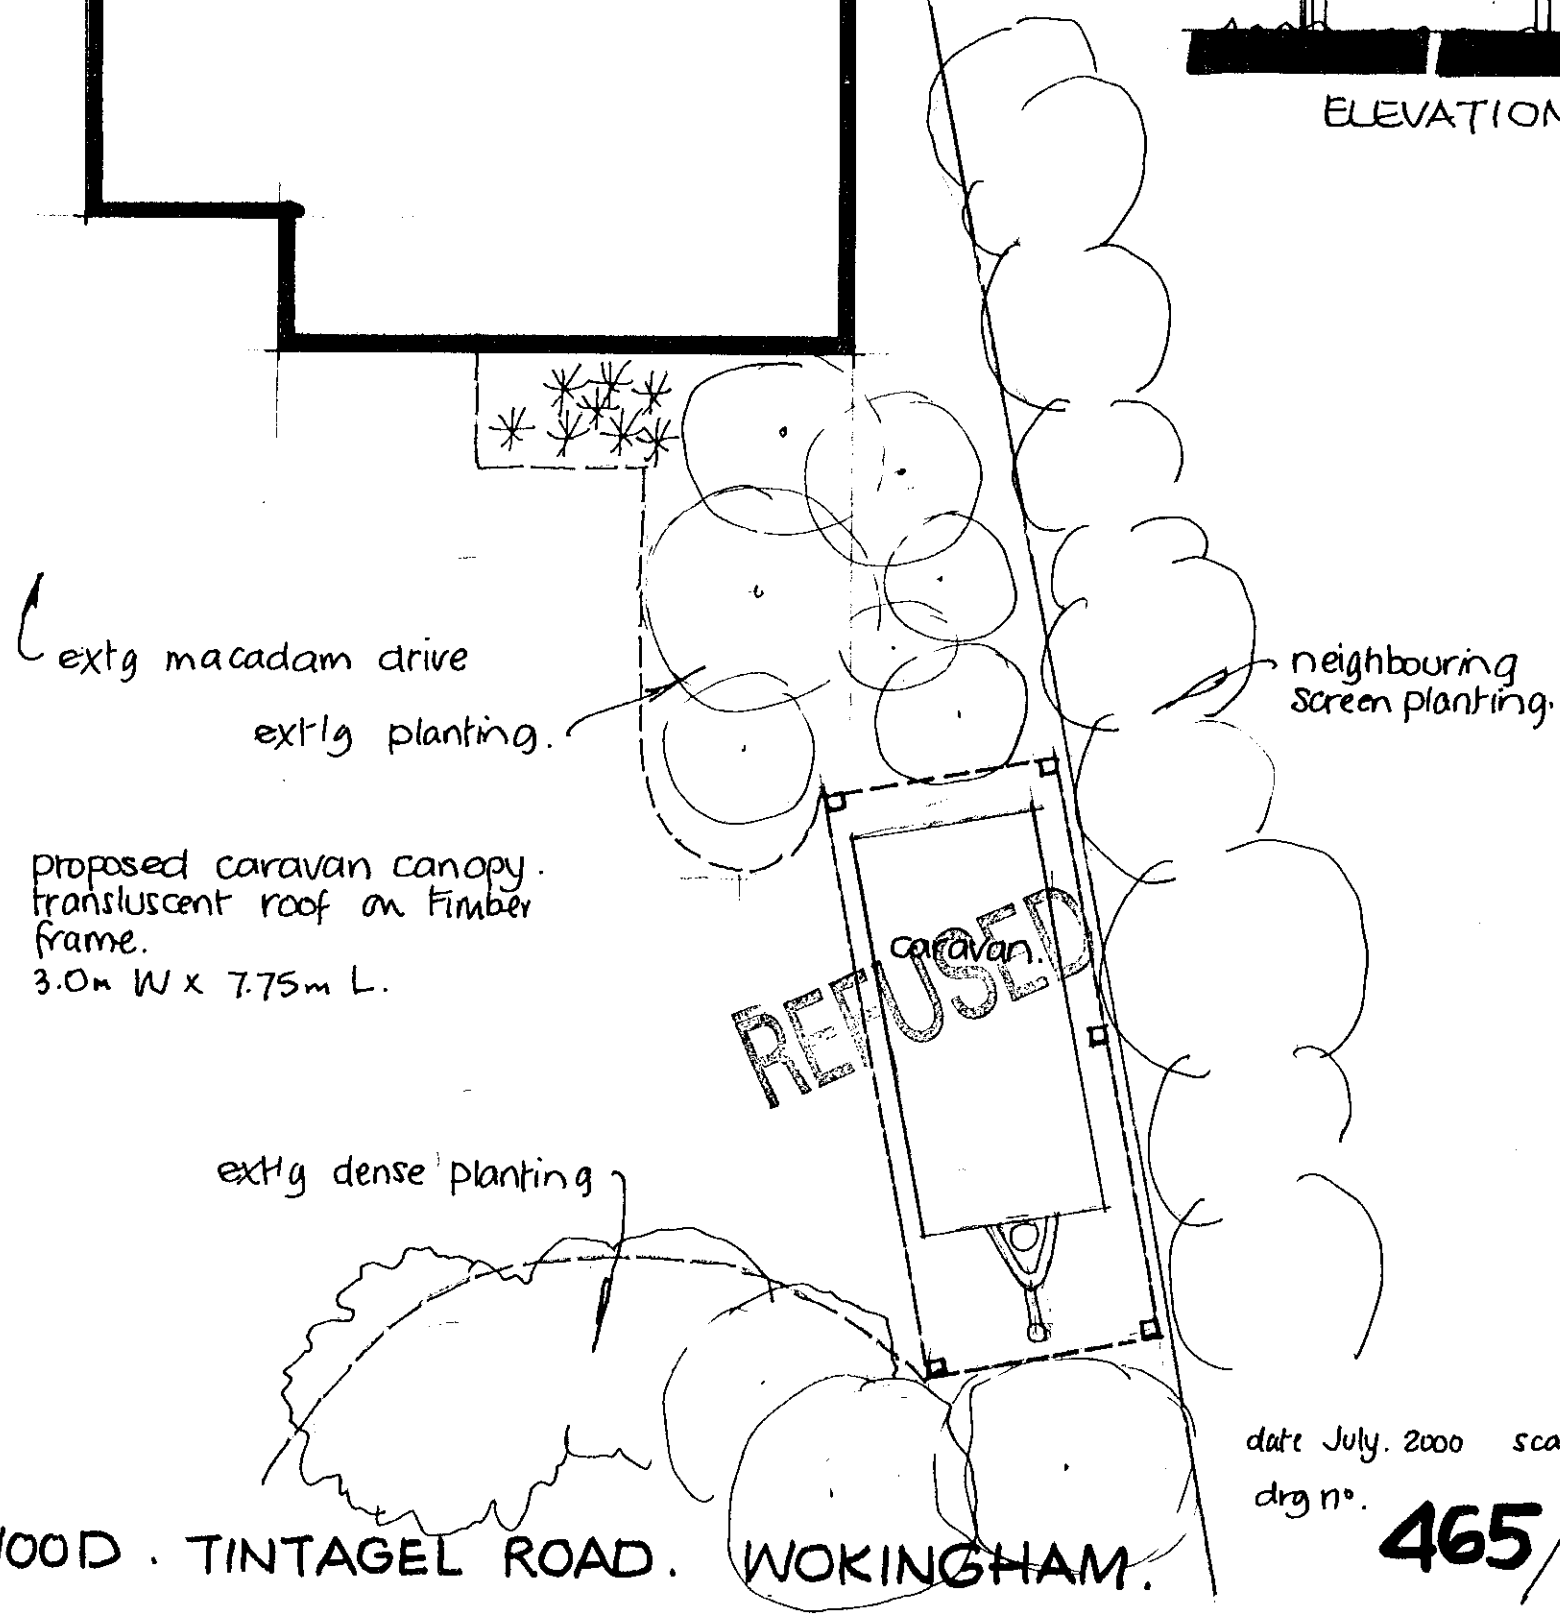


TORWOOD . TINTAGEL ROAD . WOKINGHAM.

date July. 2000 scale 1:100

drg no. 465/1 A