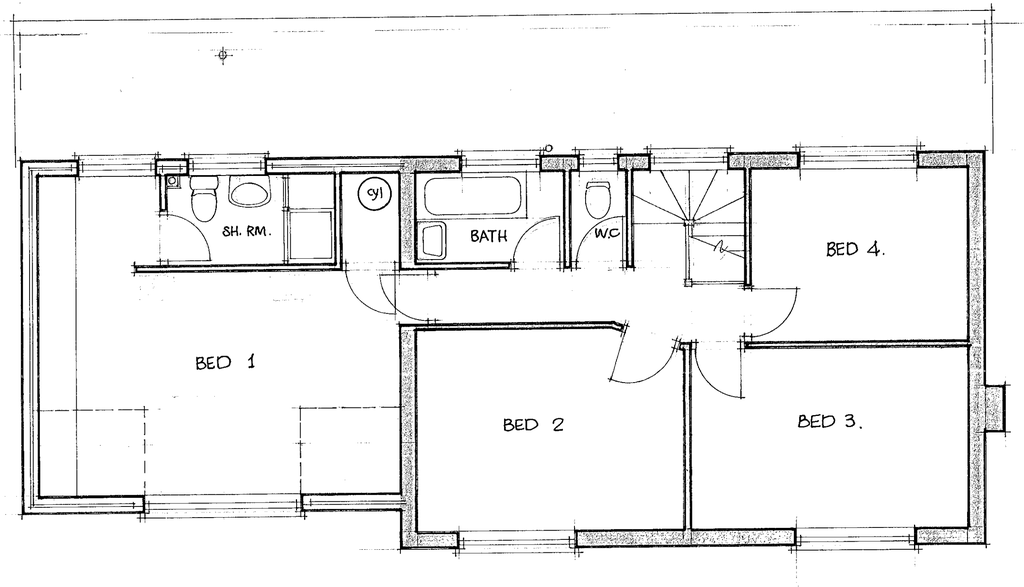

FIRST FLOOR PLAN

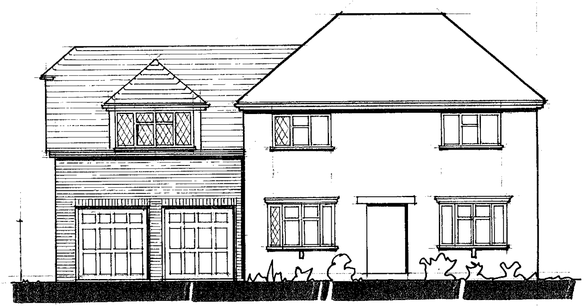

FRONT ELEVATION.

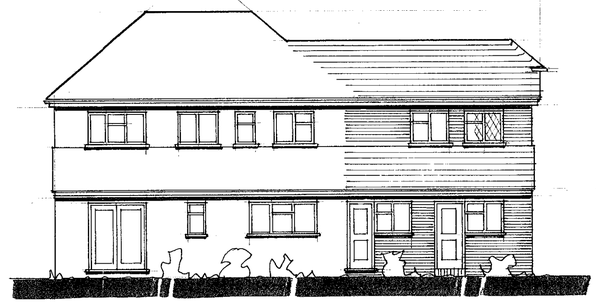

REAR ELEVATION.

Facing bricks, roof tiles and window's all to match ext'g.

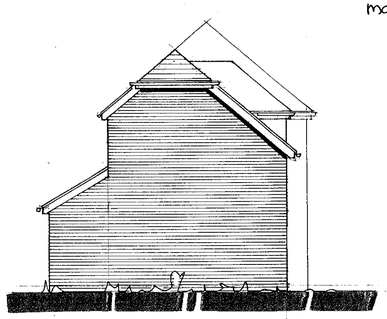

SIDE.

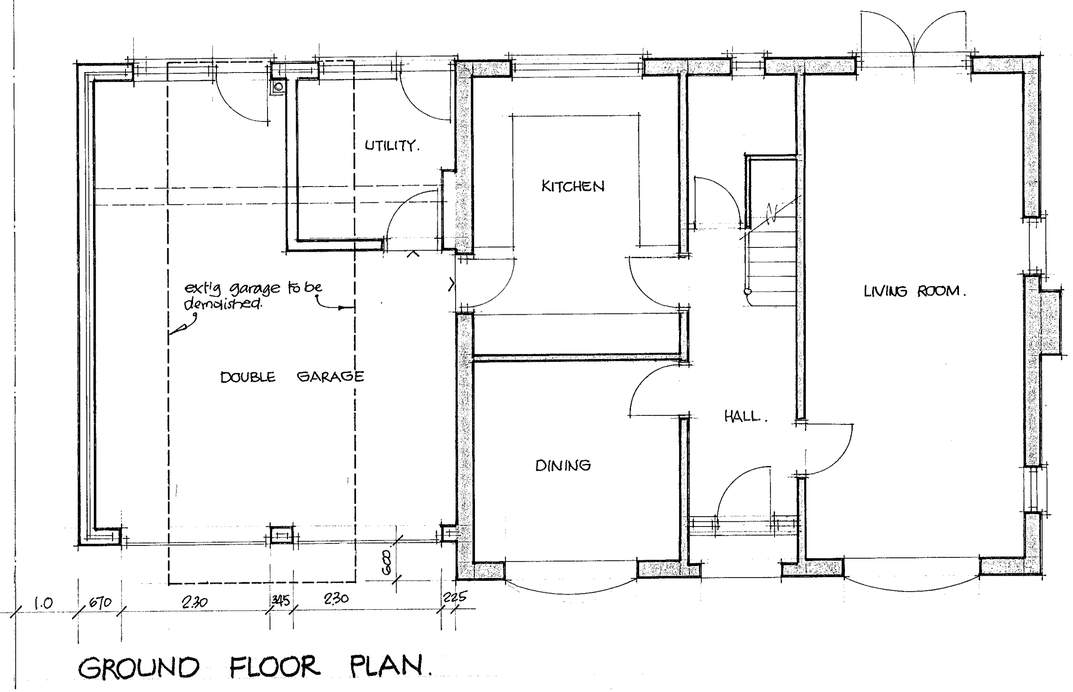

GROUND FLOOR PLAN.

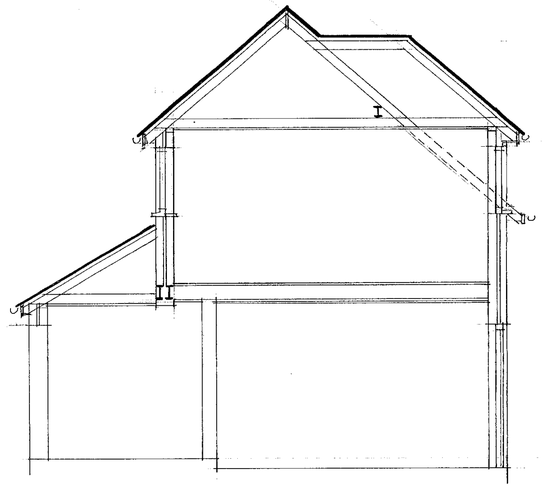

SECTION.

APPROVED

17 JUL 2000 1992

R. G. BUTLER & ASSOCIATES

11 STRATHMORE DRIVE CHARVIL READING RG10 9RT. Tel/fax 0118 934 3040.

4 GLEBE LANE SONNING

Demolish existing separate garage
Build double garage with master bedroom suite over.

scale 1:50 1:100	dwg. no. 467/1
date July 2000.	