

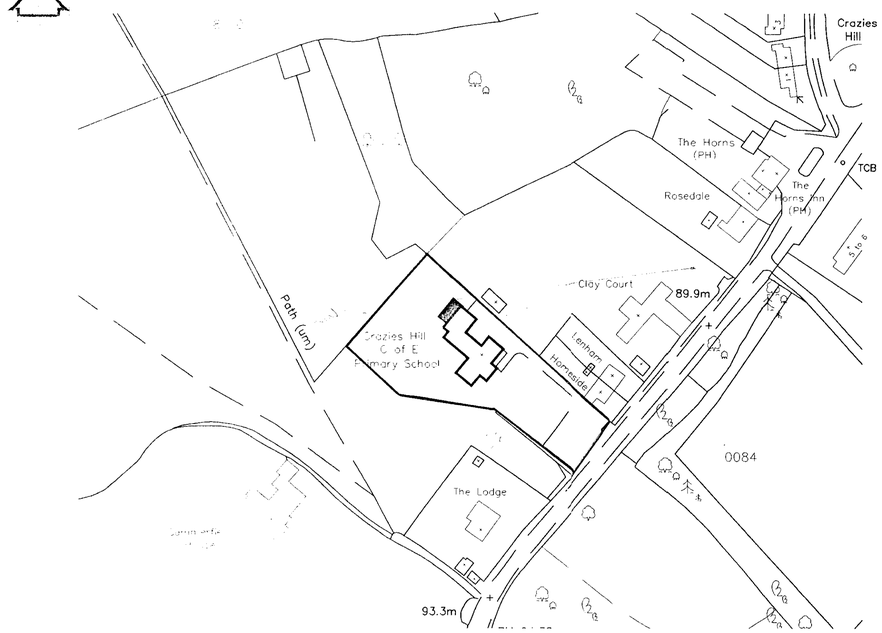



LOCATION PLAN 1:1250

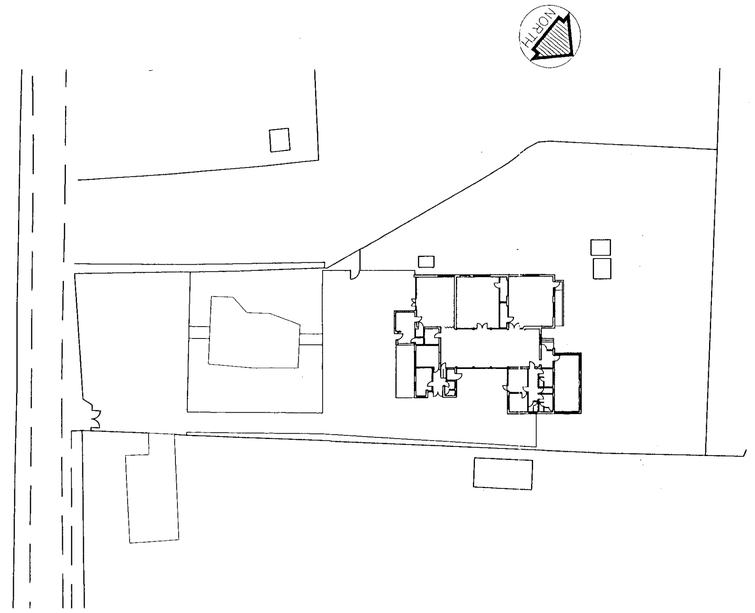

BLOCK PLAN 1:500

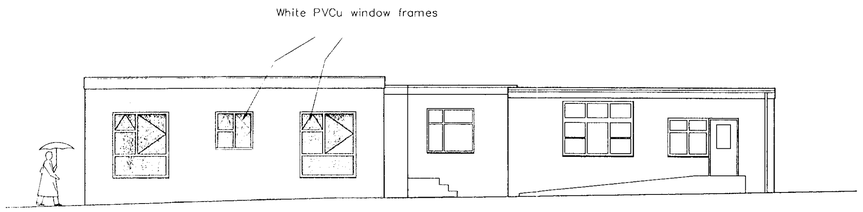


ELEVATION 1 1:100

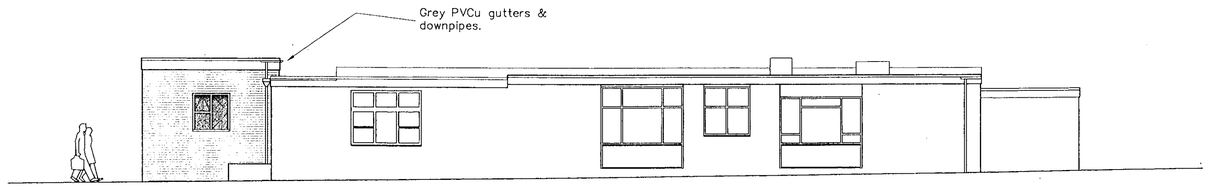

ELEVATION 2 1:100

APPROVED

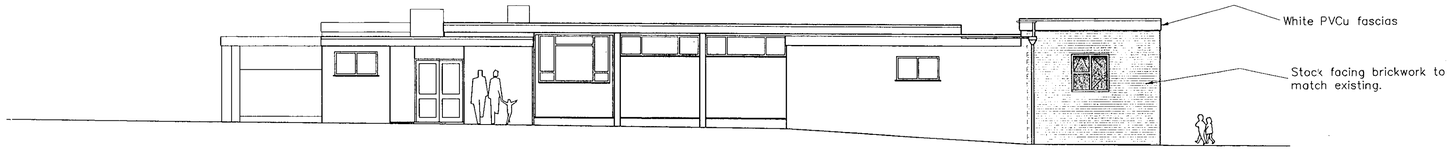

ELEVATION 3 1:100

NOTES

1. Do not scale dimensions from this drawing.
2. All contractors and sub-contractors must verify sizes and conditions on site before work commences.
3. Copyright- This drawing is copyright to DHP and may not be reproduced in any form whatsoever without prior express written consent.

29.SEP.2000 * 2475

Rev.	Description	Date	Chk'd

DHP
CONSTRUCTION
Design & Consulting
APPROVED
4 St. Martin's Court
Victoria Road, Weybridge
Surrey KT13 9UU
Tel: 01932 850100
Fax: 01932 841800
Email: dhp@psilink.co.uk
Web: www.dhpuk.co.uk


Job
CRAZIES HILL C. OF E.
PRIMARY SCHOOL
CRAZIES HILL
WARGRAVE, BERKSHIRE

Drawing
PROPOSED LOCATION,
BLOCK PLAN & ELEVATIONS


Scales	Date	Drawn	Checked
1:100	8.2000	AS	MG

Number 2549/09
Revision


A3/1:1/100

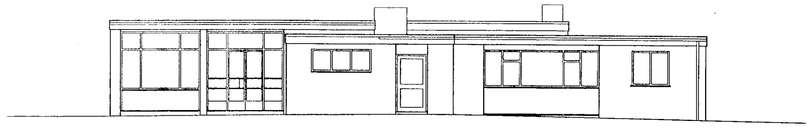


ELEVATION 1 (SOUTH EAST)

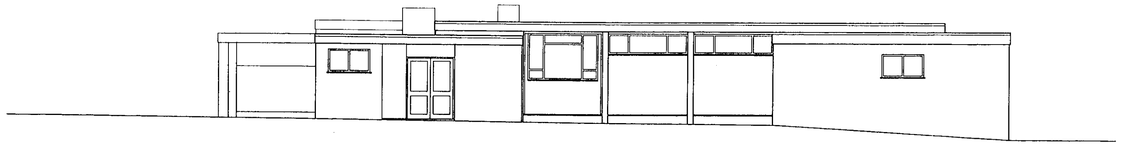


ELEVATION 2 (NORTH EAST)

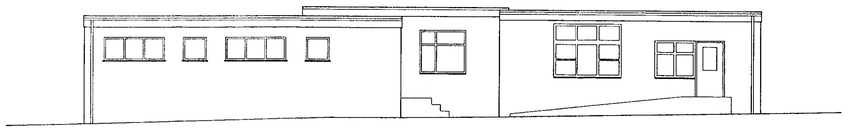

ELEVATION 3 (NORTH WEST)

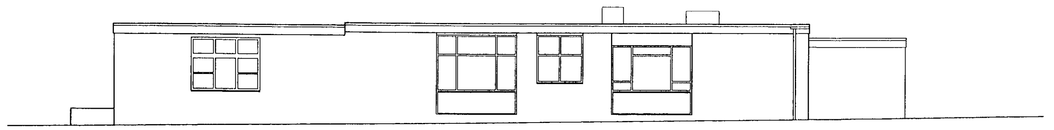

ELEVATION 4 (SOUTH WEST)

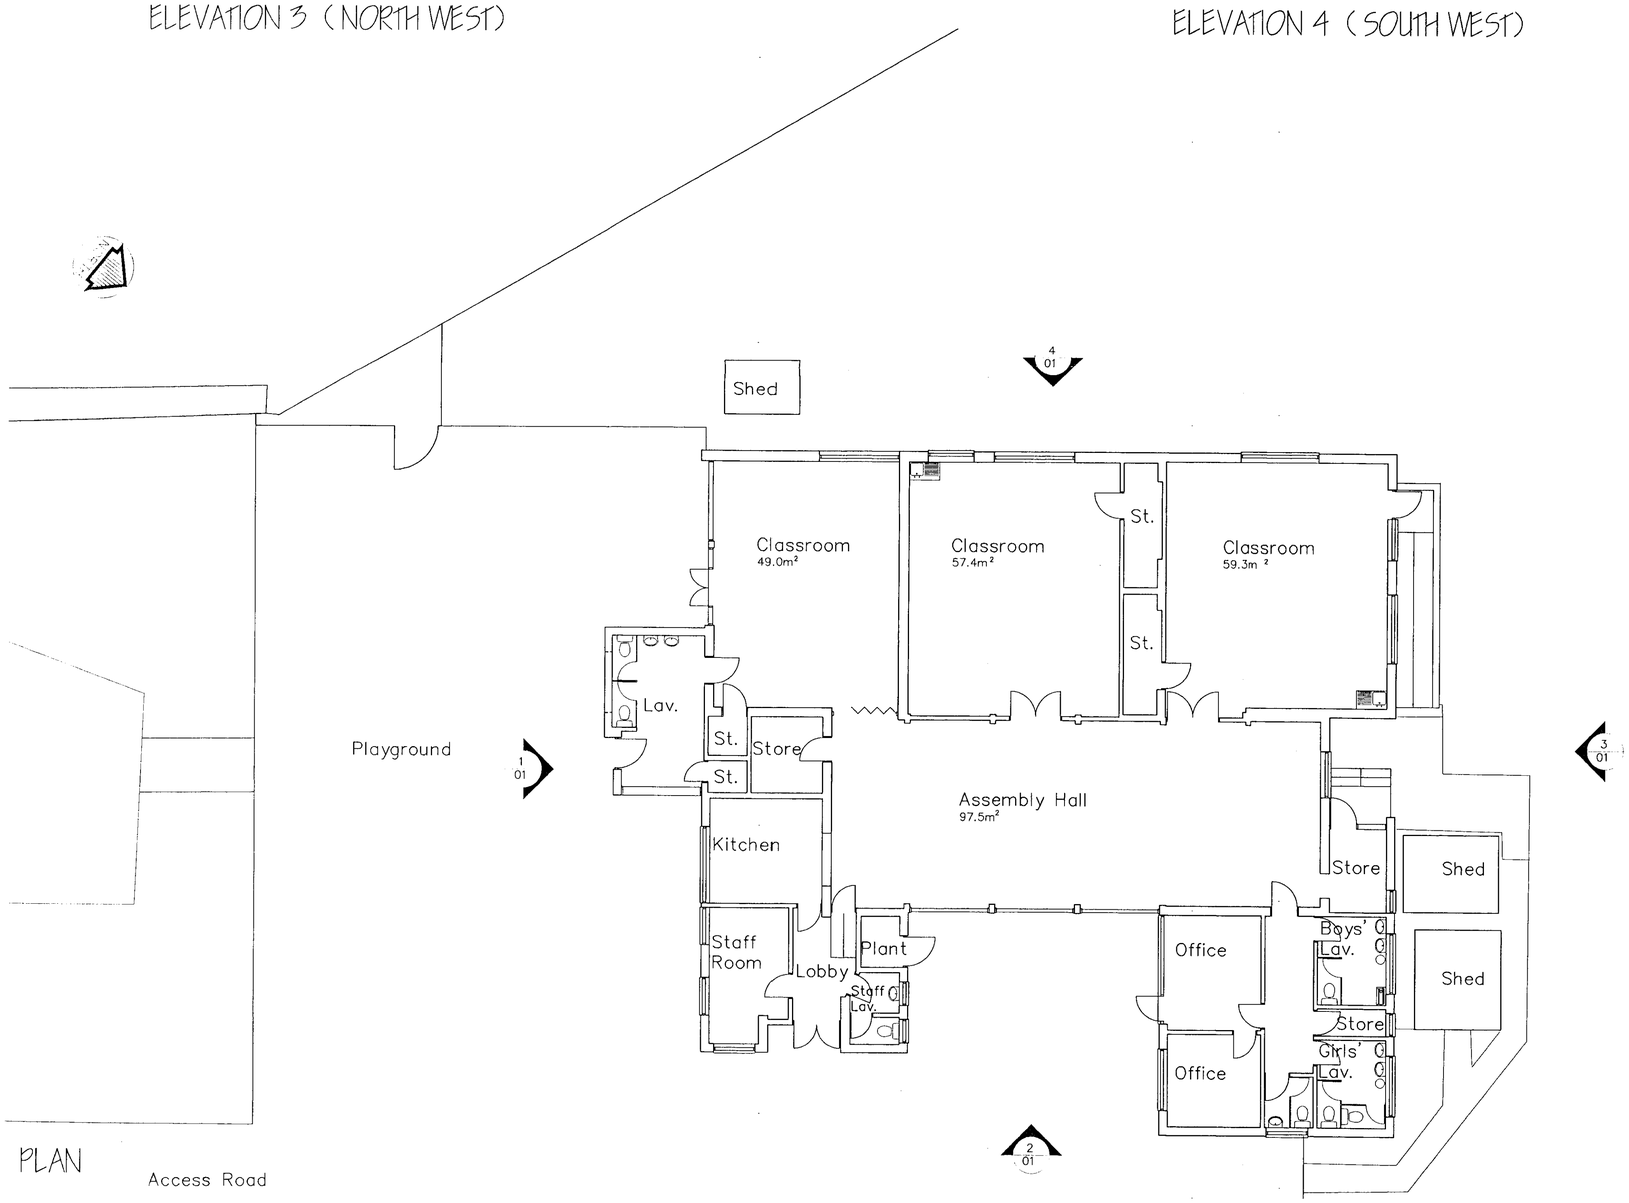

NOTES

1. Do not scale dimensions from this drawing.
2. All contractors and sub-contractors must verify sizes and conditions on site before work commences.
3. Copyright- This drawing is copyright to DHP and may not be reproduced in any form whatsoever without prior express written consent.

29.SEP.2000 * 2475

Rev.	Description	Date	Chk'd

DHP
CONSTRUCTION
Design & Consulting

4 St. Martin's Court
York Road, Weybridge
Surrey KT13 9UU

Tel: 01932 850100
Fax: 01932 841800

Email: dhp@psilink.co.uk
Web: www.dhpuk.co.uk


Job
CRAZIES HILL C. OF E.
PRIMARY SCHOOL
CRAZIES HILL
WARGRAVE, BERKSHIRE

Drawing
EXISTING FLOOR PLANS
& ELEVATIONS

Scales	Date	Drawn	Checked
1:100	6/200	AS	MG

Number
2549/01

Revision

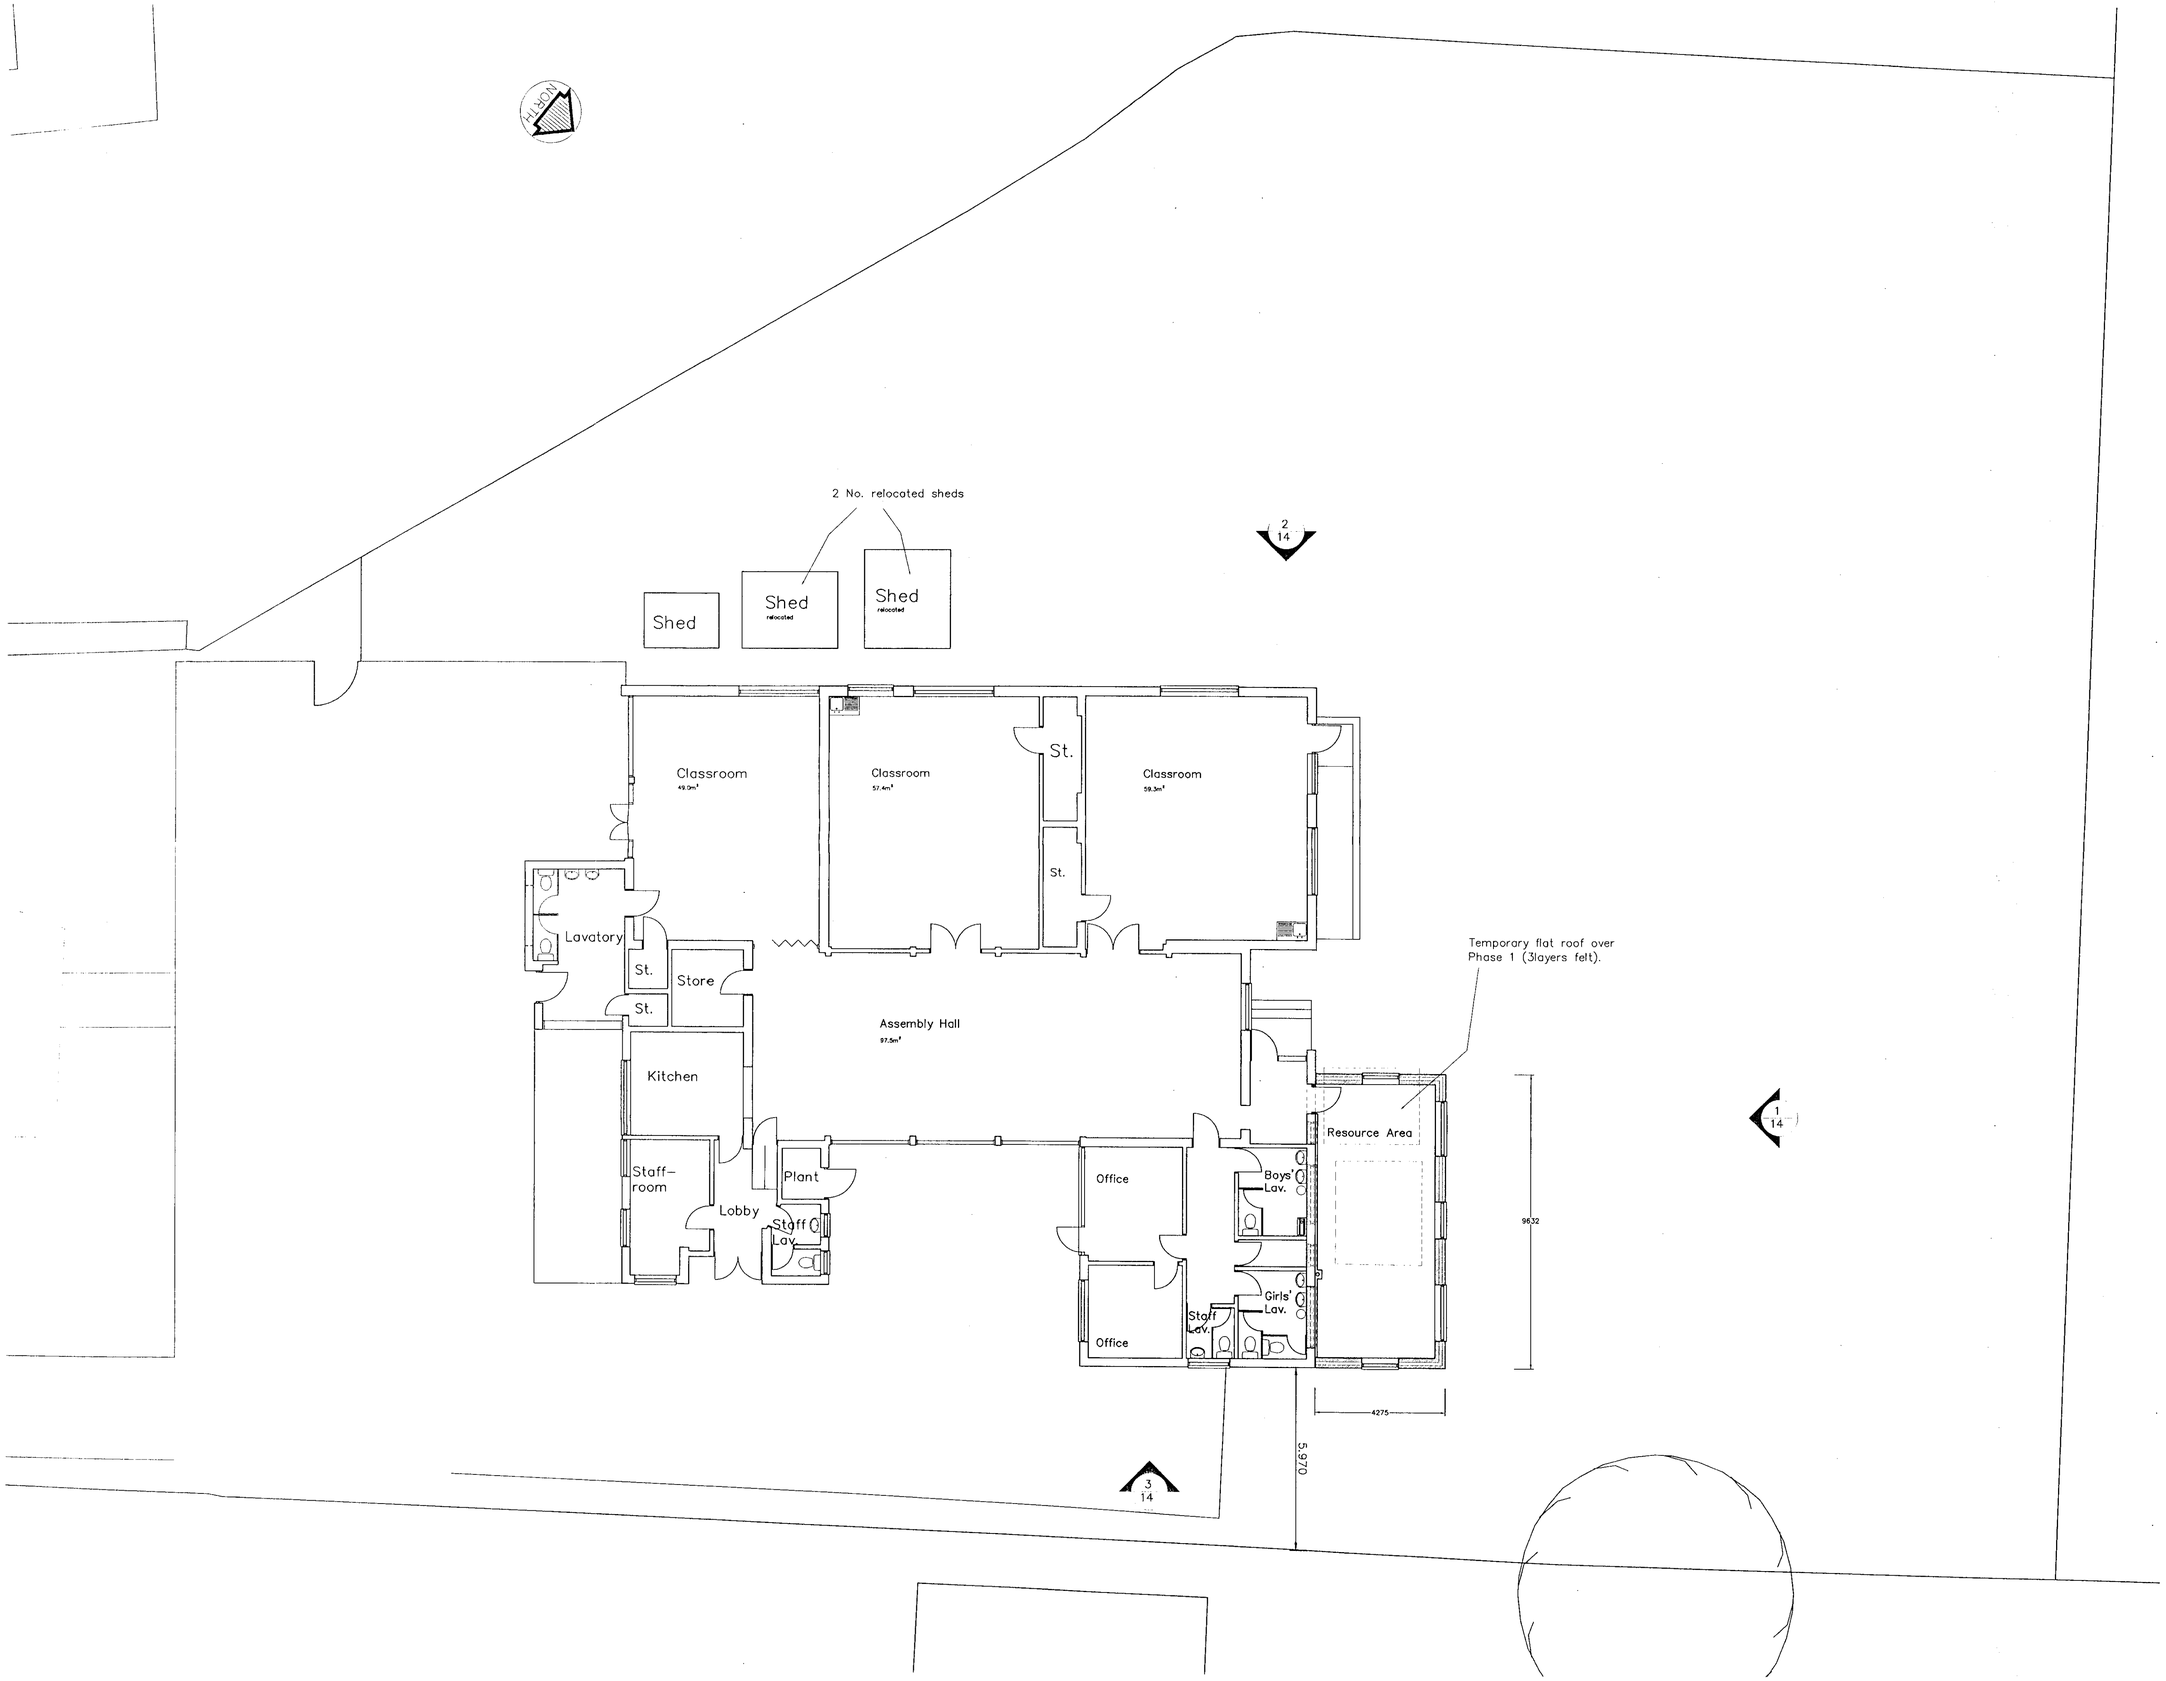

NOTES

1. Do not scale dimensions from this drawing.
2. All contractors and sub-contractors must verify sizes and conditions on site before work commences.
3. Copyright- This drawing is copyright to DHP and may not be reproduced in any form whatsoever without prior express written consent.

29.SEP.2000* 2475

Rev.	Description	Date	Chk'd

DHP
CONSTRUCTION
Design & Consulting
4 St. Martin's Court
York Road, Weybridge
Surrey KT13 9UU
Tel: 01932 850100
Fax: 01932 841800
Email: dhp@psilink.co.uk
Web: www.dhpuk.co.uk

APPROVED

Job
CRAZIES HILL C. OF E.
PRIMARY SCHOOL
CRAZIES HILL
WARGRAVE, BERKSHIRE

Drawing
PROPOSED FLOOR PLANS
- PHASE 1 EXTENSION

Scales	Date	Drawn	Checked
1:50	8.2000	AS	MG

Number 2549/08
Revision

5/11/00