
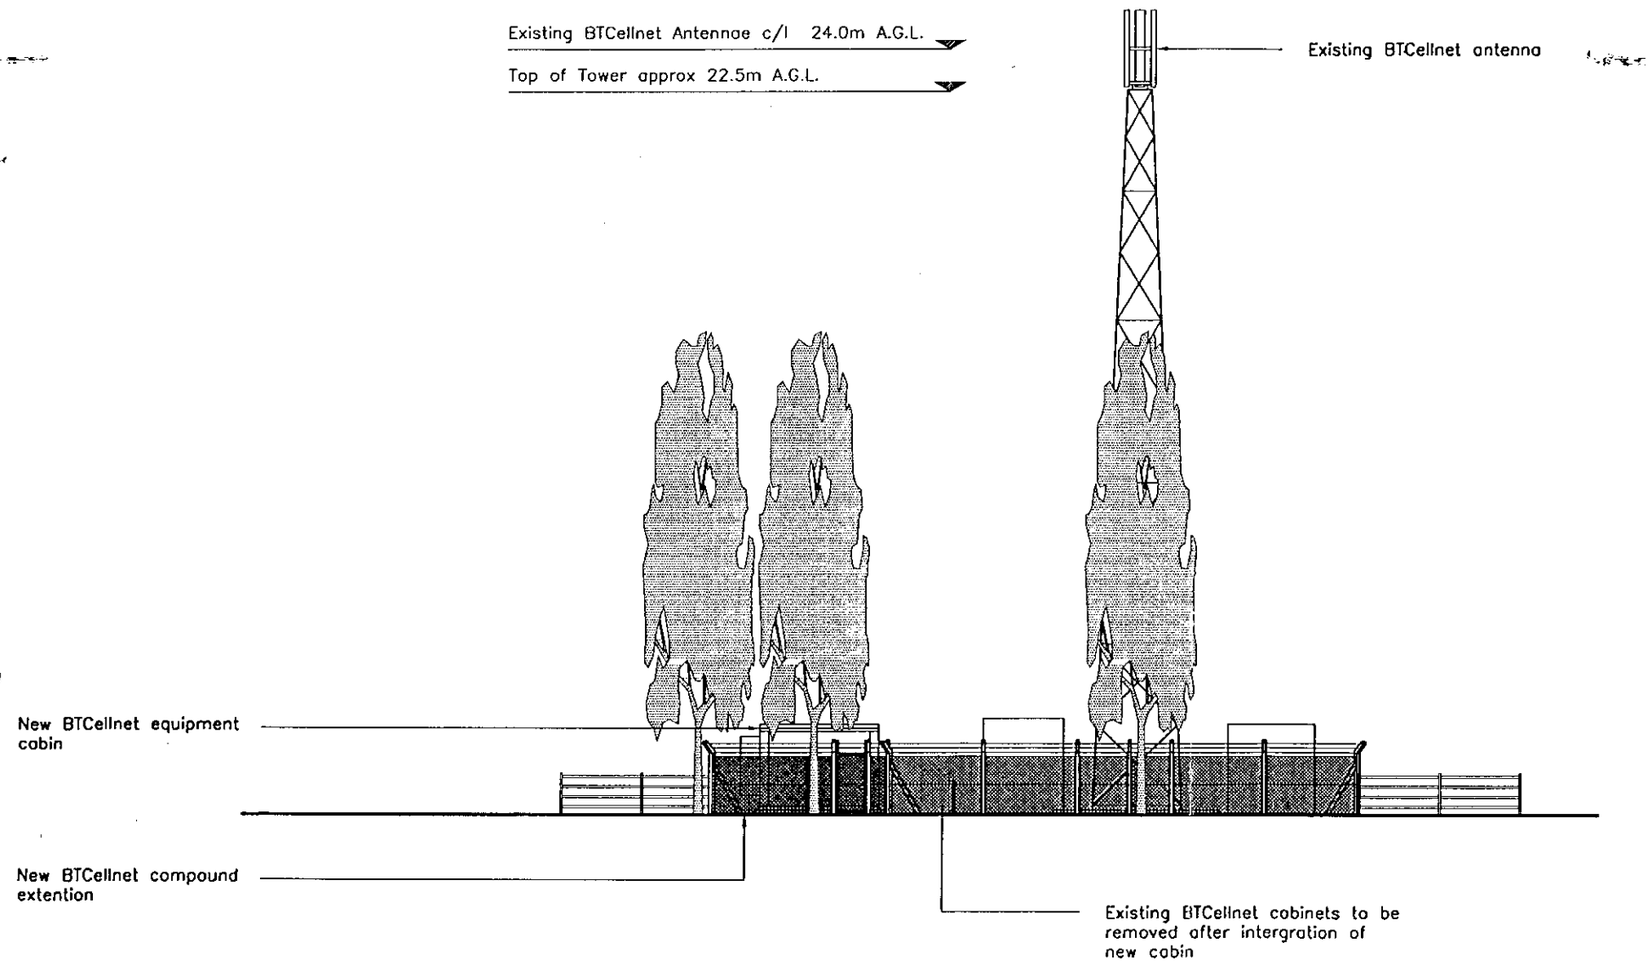


SITE PLAN
(Scale 1:200)

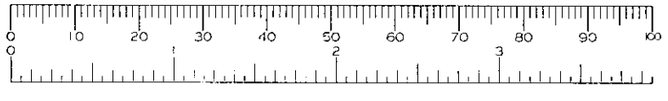

NOTES
1. This drawing is the Copyright of BTCellnet and must not be reissued, loaned or copied without written consent
2. Dimensions are in millimetres unless noted otherwise. Do not scale, use written dimensions only

TC/2000/2606

APPROVED

Rev	Date	Description	Drw	Ckd

Grantham Parsons and Nolan Ltd
Triumph House, Birmingham Road
Meriden, Nr. Coventry CV5 9AZ
Tel: (01676) 522866 Fax: (01676) 521081


BTcellnet
NETWORK IMPLEMENTATION

Project Title:
Cell 2421
North Woking

Drawing Title:
General Arrangement

Scale: As Shown	Drawn: RS
Date: 12/10/00	Checked: MG

Drawing Number:
2421/003

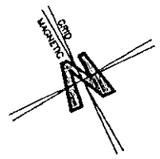

Existing 22.5m lattice tower with 3No BTCellnet antenna

Existing BTCellnet 300 wide cable gantry

Existing Other users equipment cabin

Existing BTCellnet Electrical Meter

Existing paving slabs and fence line to be removed

Existing BTCellnet Equipment Cabinets to be removed after integration of new cabin

Existing Other users Electrical Meter

New BTCellnet compound surrounded with chain link fence topped with 3 strands of barbed wire with pedestrian access gate

New BTCellnet Equipment Cabin

Existing tree

Existing poving slabs

Existing Other users Equipment cabin

Existing Other users Electrical Meter

Existing fence with pedestrian access gate

0 10 20 30 40 50 60 70 80 90 100

SITE PLAN

(Scale 1:100)

NOTES

1. This drawing is the Copyright of BTCellnet and must not be reissued, loaned or copied without written consent
2. Dimensions are in millimetres unless noted otherwise. Do not scale, use written dimensions only

TC/2000/2606

APPROVED

Rev	Date	Description	Drw	Ckd

Grantham Parsons and Nolan Ltd
Triumph House, Birmingham Road
Meriden, Nr. Coventry CV5 9AZ
Tel: (01676) 522866 Fax: (01676) 521081

BTcellnet
NETWORK IMPLEMENTATION


Project Title:
Cell 2421
North Wokingham

Drawing Title:
General Arrangement

Scale: As Shown	Drawn: RS
Date: 12/10/00	Checked: MG


Drawing Number:
2421/002

LOCATION OF SITE

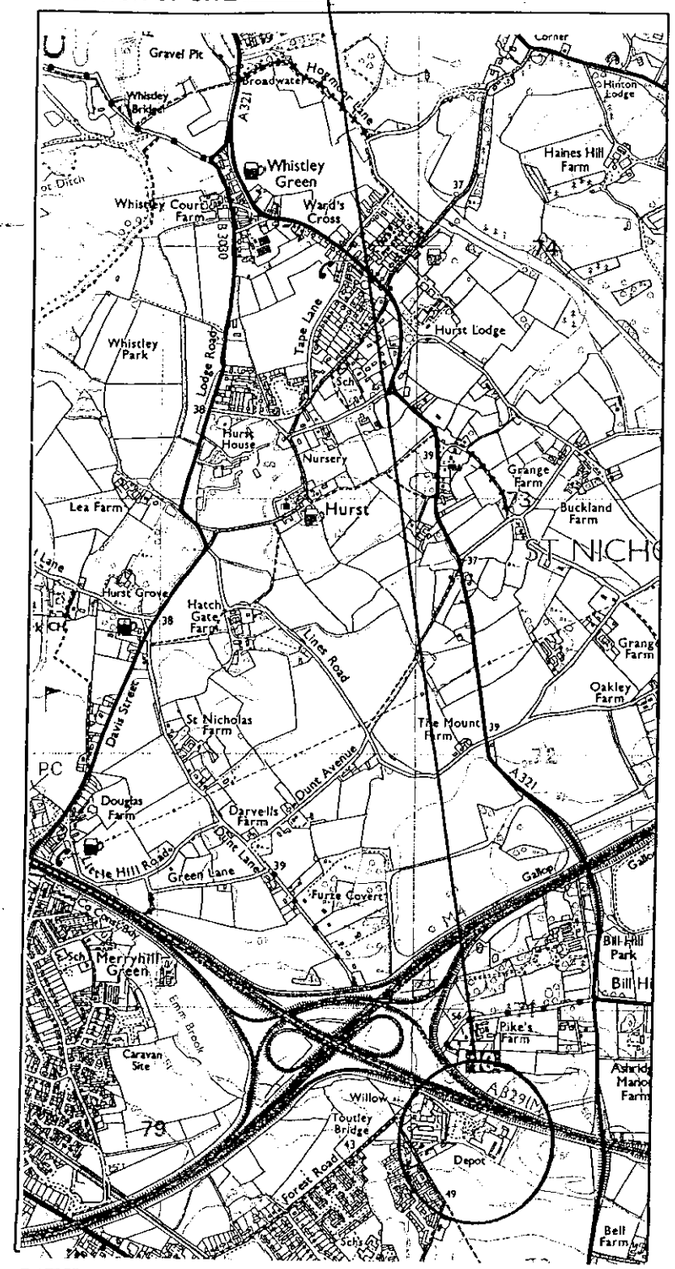

SITE LOCATION PLAN

LOCATION OF SITE

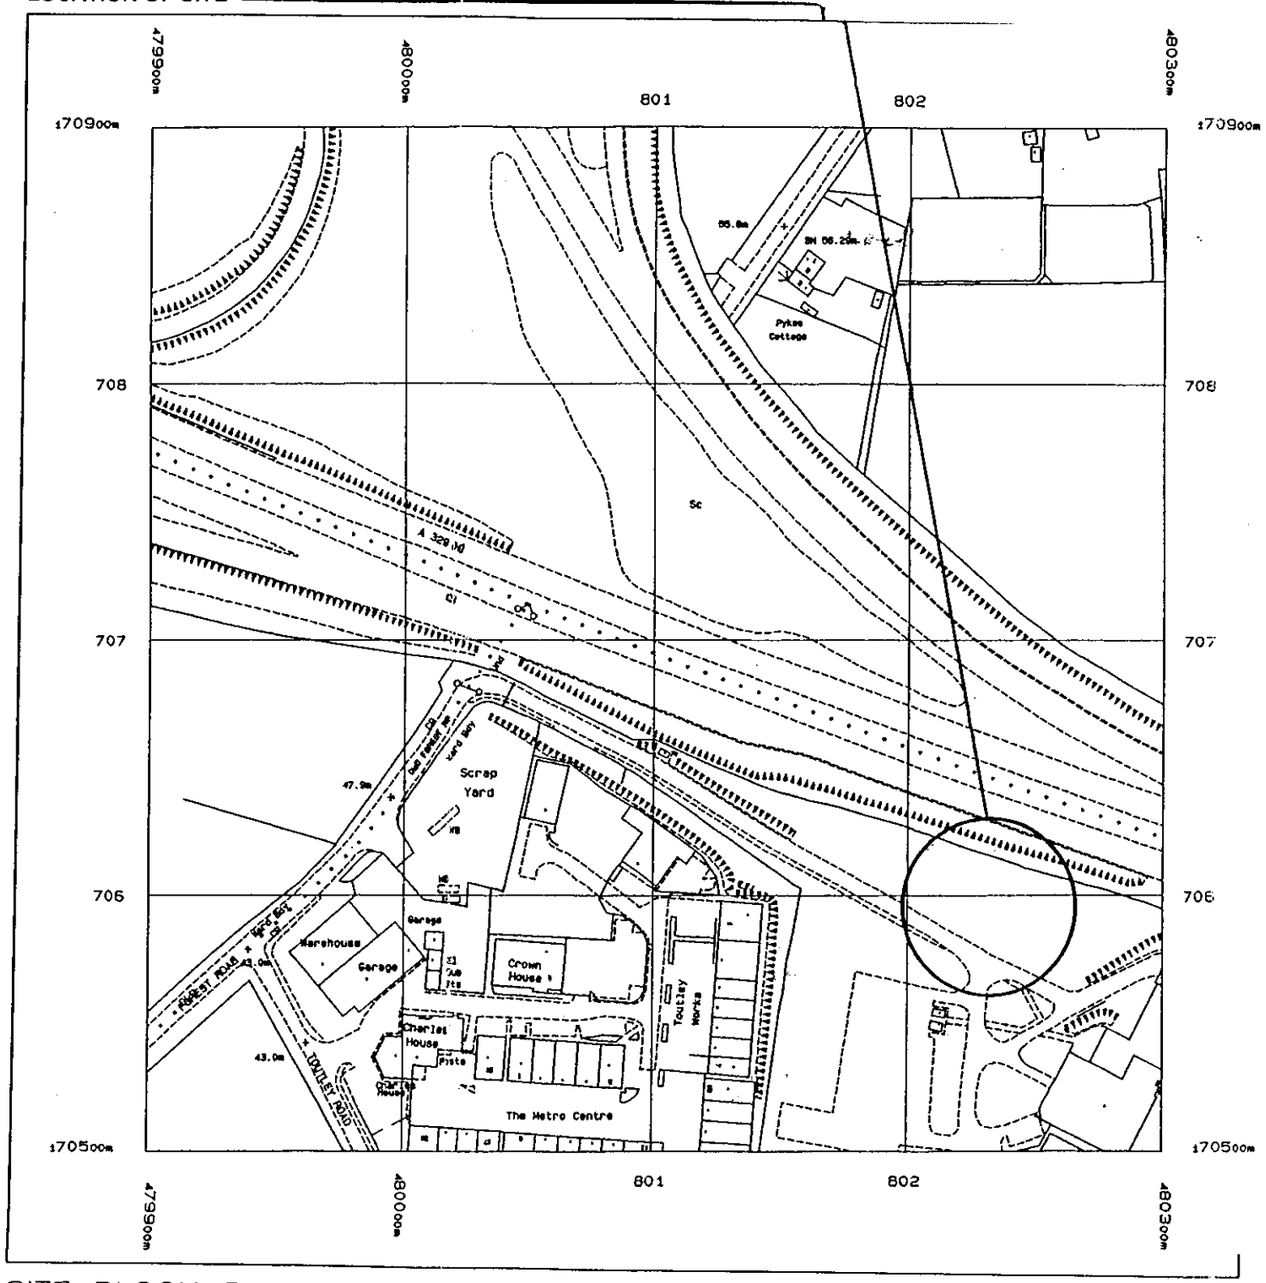

SITE BLOCK PLAN
(SCALE 1:2500)

0 10 20 30 40 50 60 70 80 90 100
0 2 3

GENERAL NOTES

This drawing is the Copyright of BTCellnet and must not be reissued, loaned or copied without written consent.
Use written dimensions only. Do not scale.

TL/2000/2606

Rev	Date	Description	Drw	Ckd

Ordnance Survey

This drawing is based upon the Ordnance Survey's 1:1250 map of 1996 with permission of the controller of Her Majesty's Stationery Office, Crown Copyright. Unauthorised reproduction infringes Crown copyright. © Crown Copyright 1998. Licence Number: AR 372684

Grantham Parsons and Nolan Ltd
Triumph House, Birmingham Road
Meriden, Nr. Coventry CV5 9AZ
Tel: (01676) 522866 Fax: (01676) 521081

BTcellnet
NETWORK IMPLEMENTATION

Project Title:
Cell 2421
North Wokingham

Site Address:
North Wokingham
Touley Road Depot
Touley Road
Wokingham
RG4 1

Grid Ref:
SU 8030 7050

Drawing Title:
Site Location Plans

Scale: As Shown
Drawn: RS
Date: 12/10/00
Checked: MG

Drawing Number:
2421/001