


Notes

All dimensions and levels on site are to be checked prior to commencement of work.

This drawing is the copyright of Paul Edwards Architecture

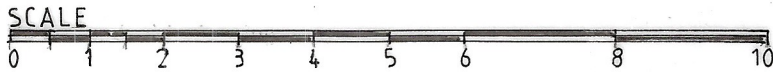

FRONT ELEVATION



SIDE ELEVATION




REAR ELEVATION




SIDE ELEVATION

MATERIALS

- ROOF : PLAIN CLAY TILES TO MATCH EXISTING.
- WALLS : FACE BRICKWORK TO MATCH EXISTING TO GROUND FLOOR AND BLACK STAINED SOFTWOOD BOARDING TO FIRST FLOOR.
- WINDOWS : STAINED TIMBER CASEMENT WINDOWS TO MATCH EXISTING.
- EAVES : STAINED SOFTWOOD FASCIA SOFFIT AND BARGEBOARD ALL TO MATCH EXISTING.

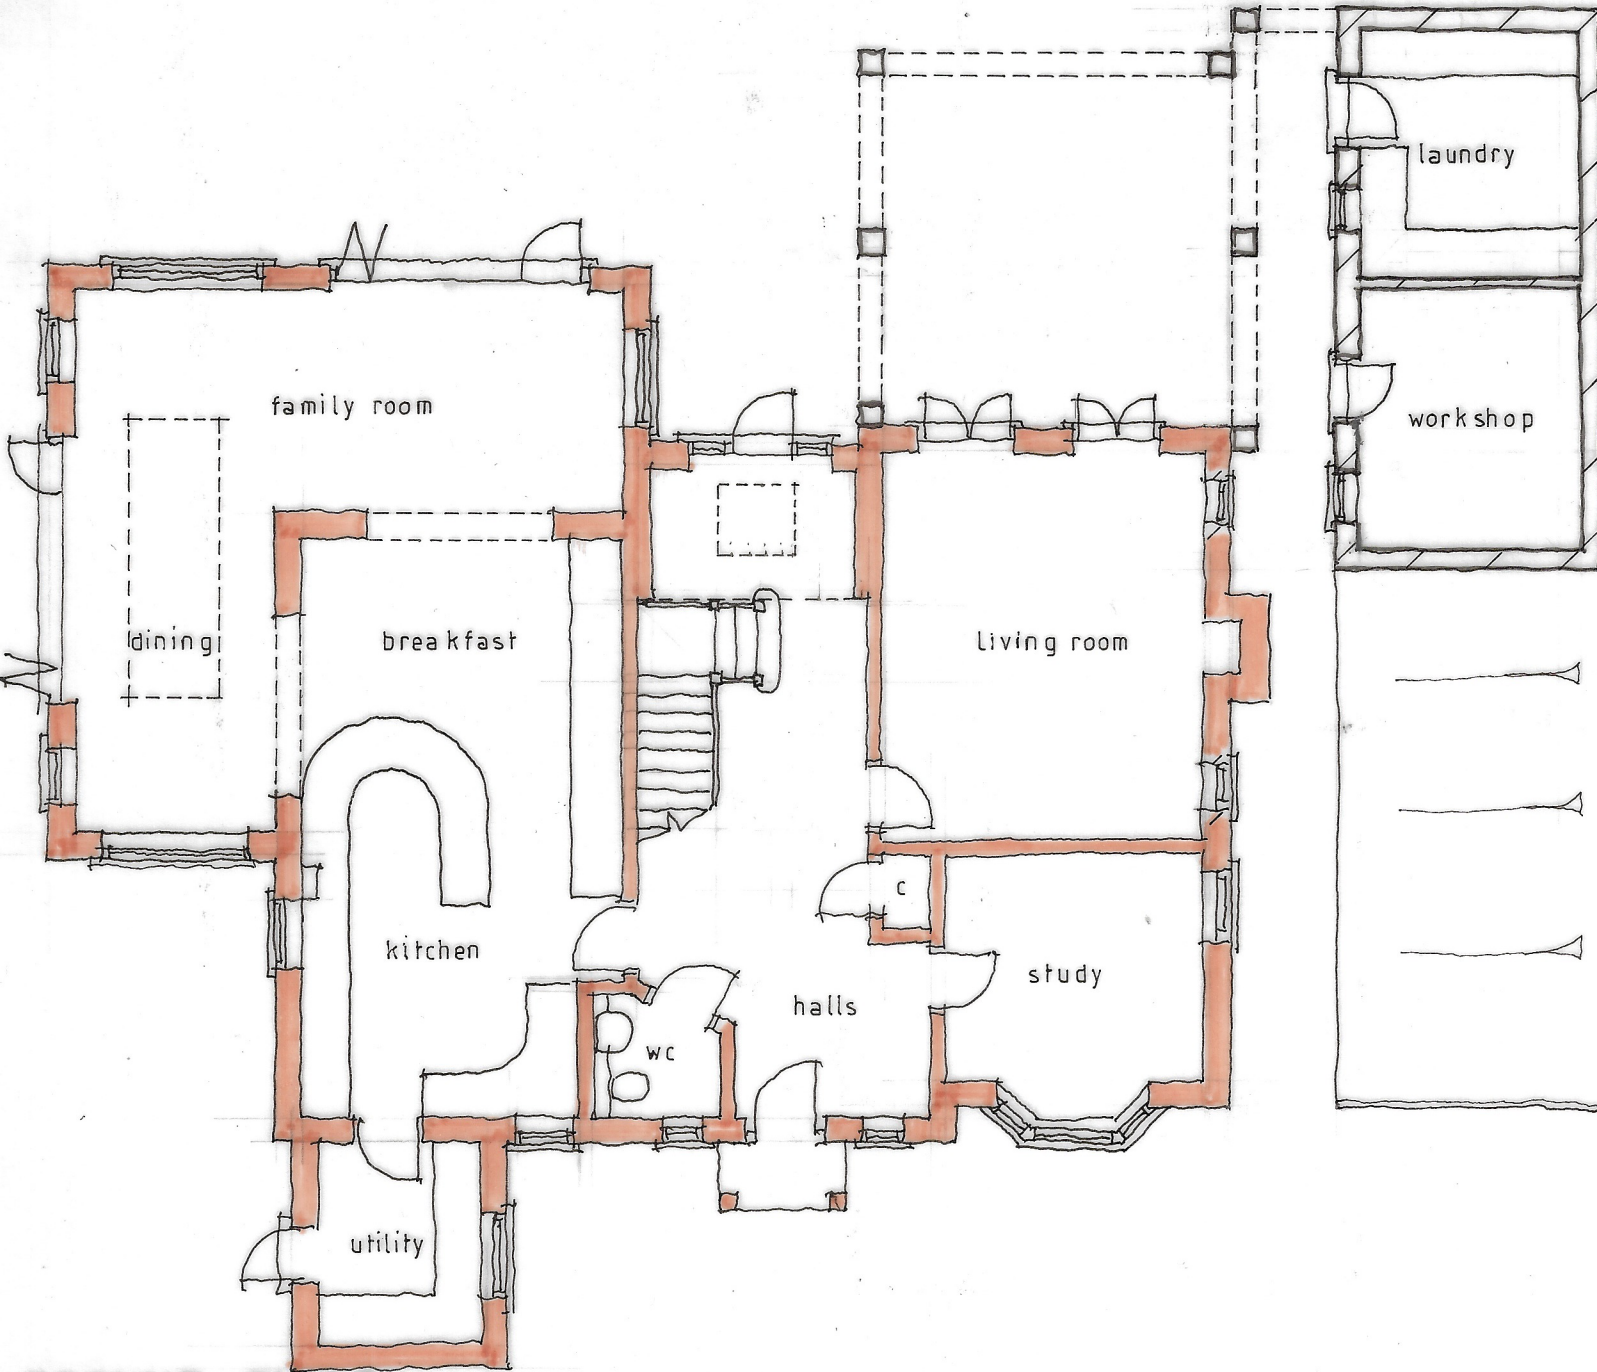

GROUND FLOOR

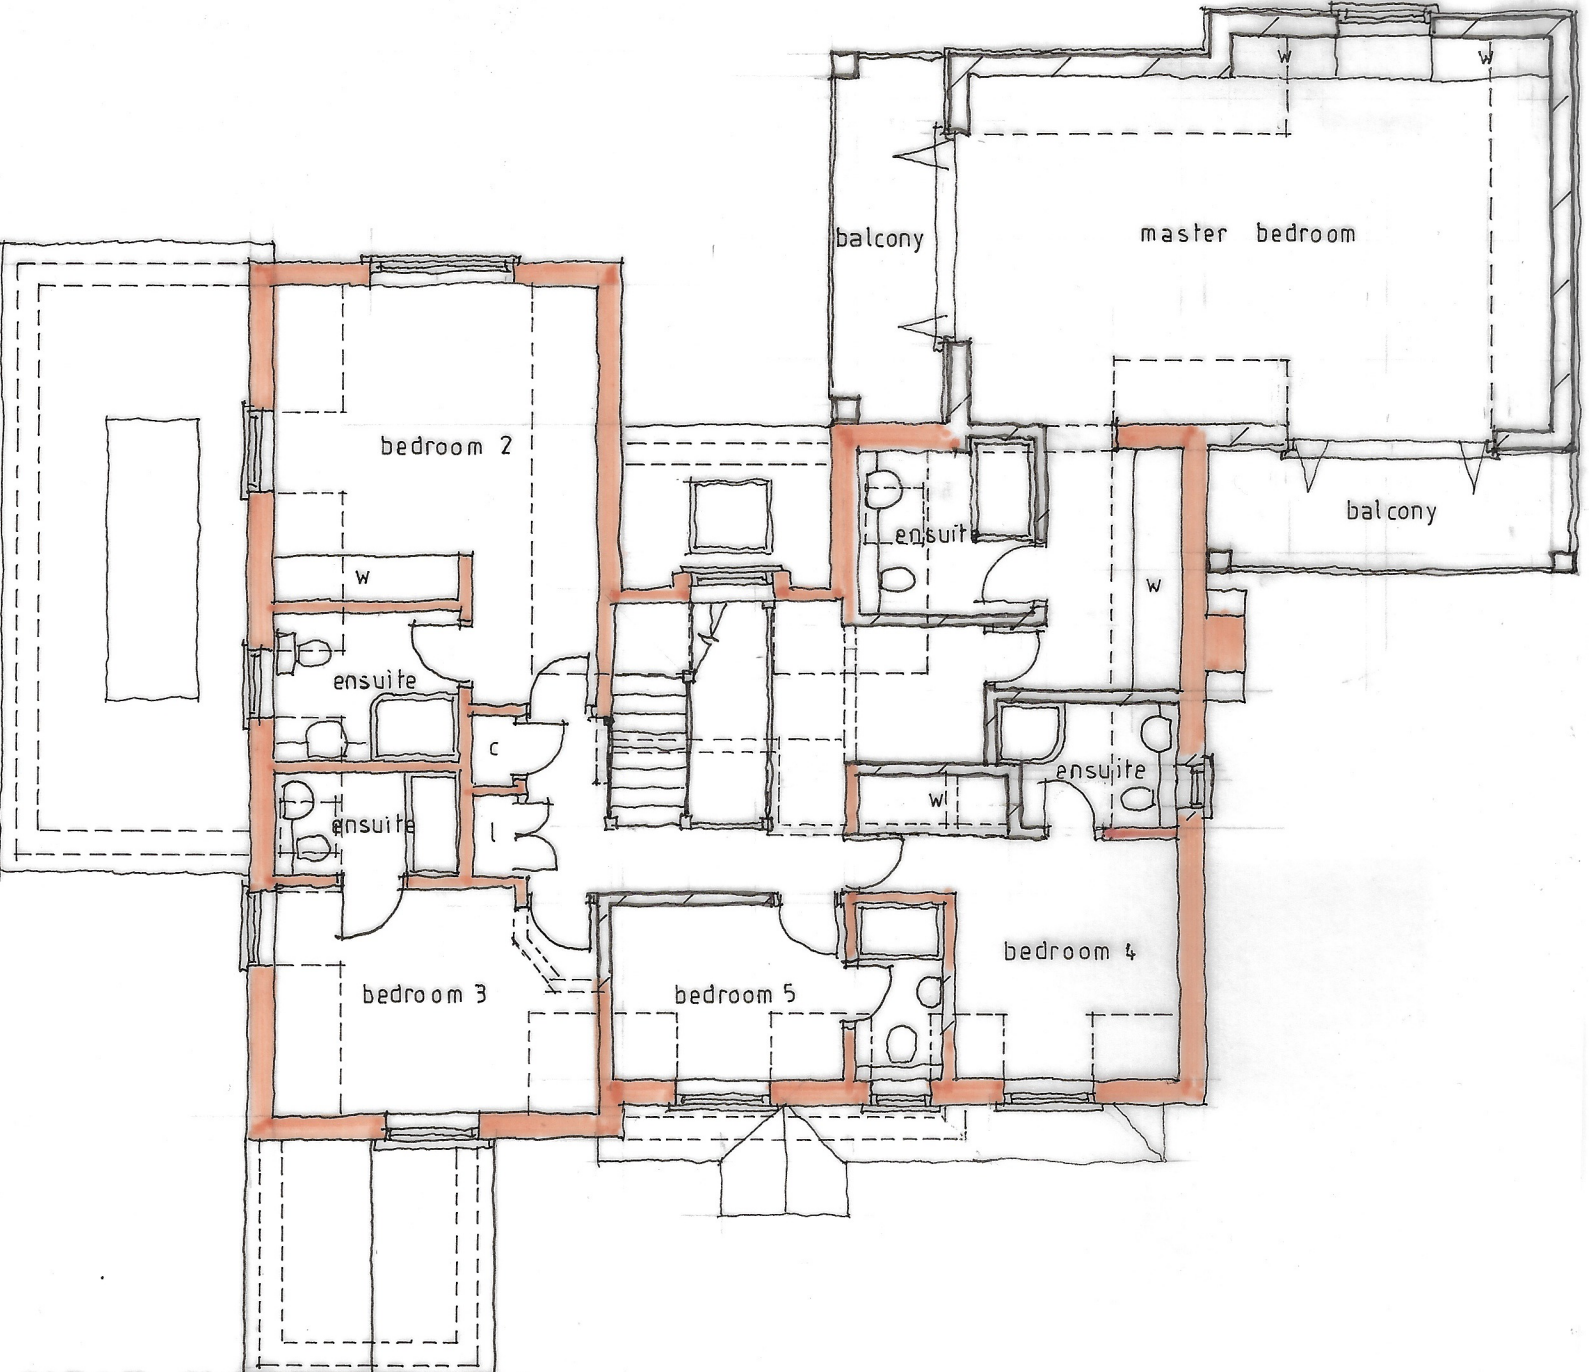

FIRST FLOOR

Project
Proposed extension
Ridge Corner
Jubilee Road
FINCHAMPSTEAD
Berks

Client
Mr and Mrs D Damsell

PLANS and ELEVATIONS
as PROPOSED

Scale
1:100 at A2

Date
February 2026

Paul Edwards Architecture
12 Sandy Lane, Barkham, Wokingham, Berks RG41 4DB
Tel: 01189772925 Mob: 07831837415 E-mail: paul@pauledwardsarchitecture.co.uk

Job 2710

Dwg. 07