


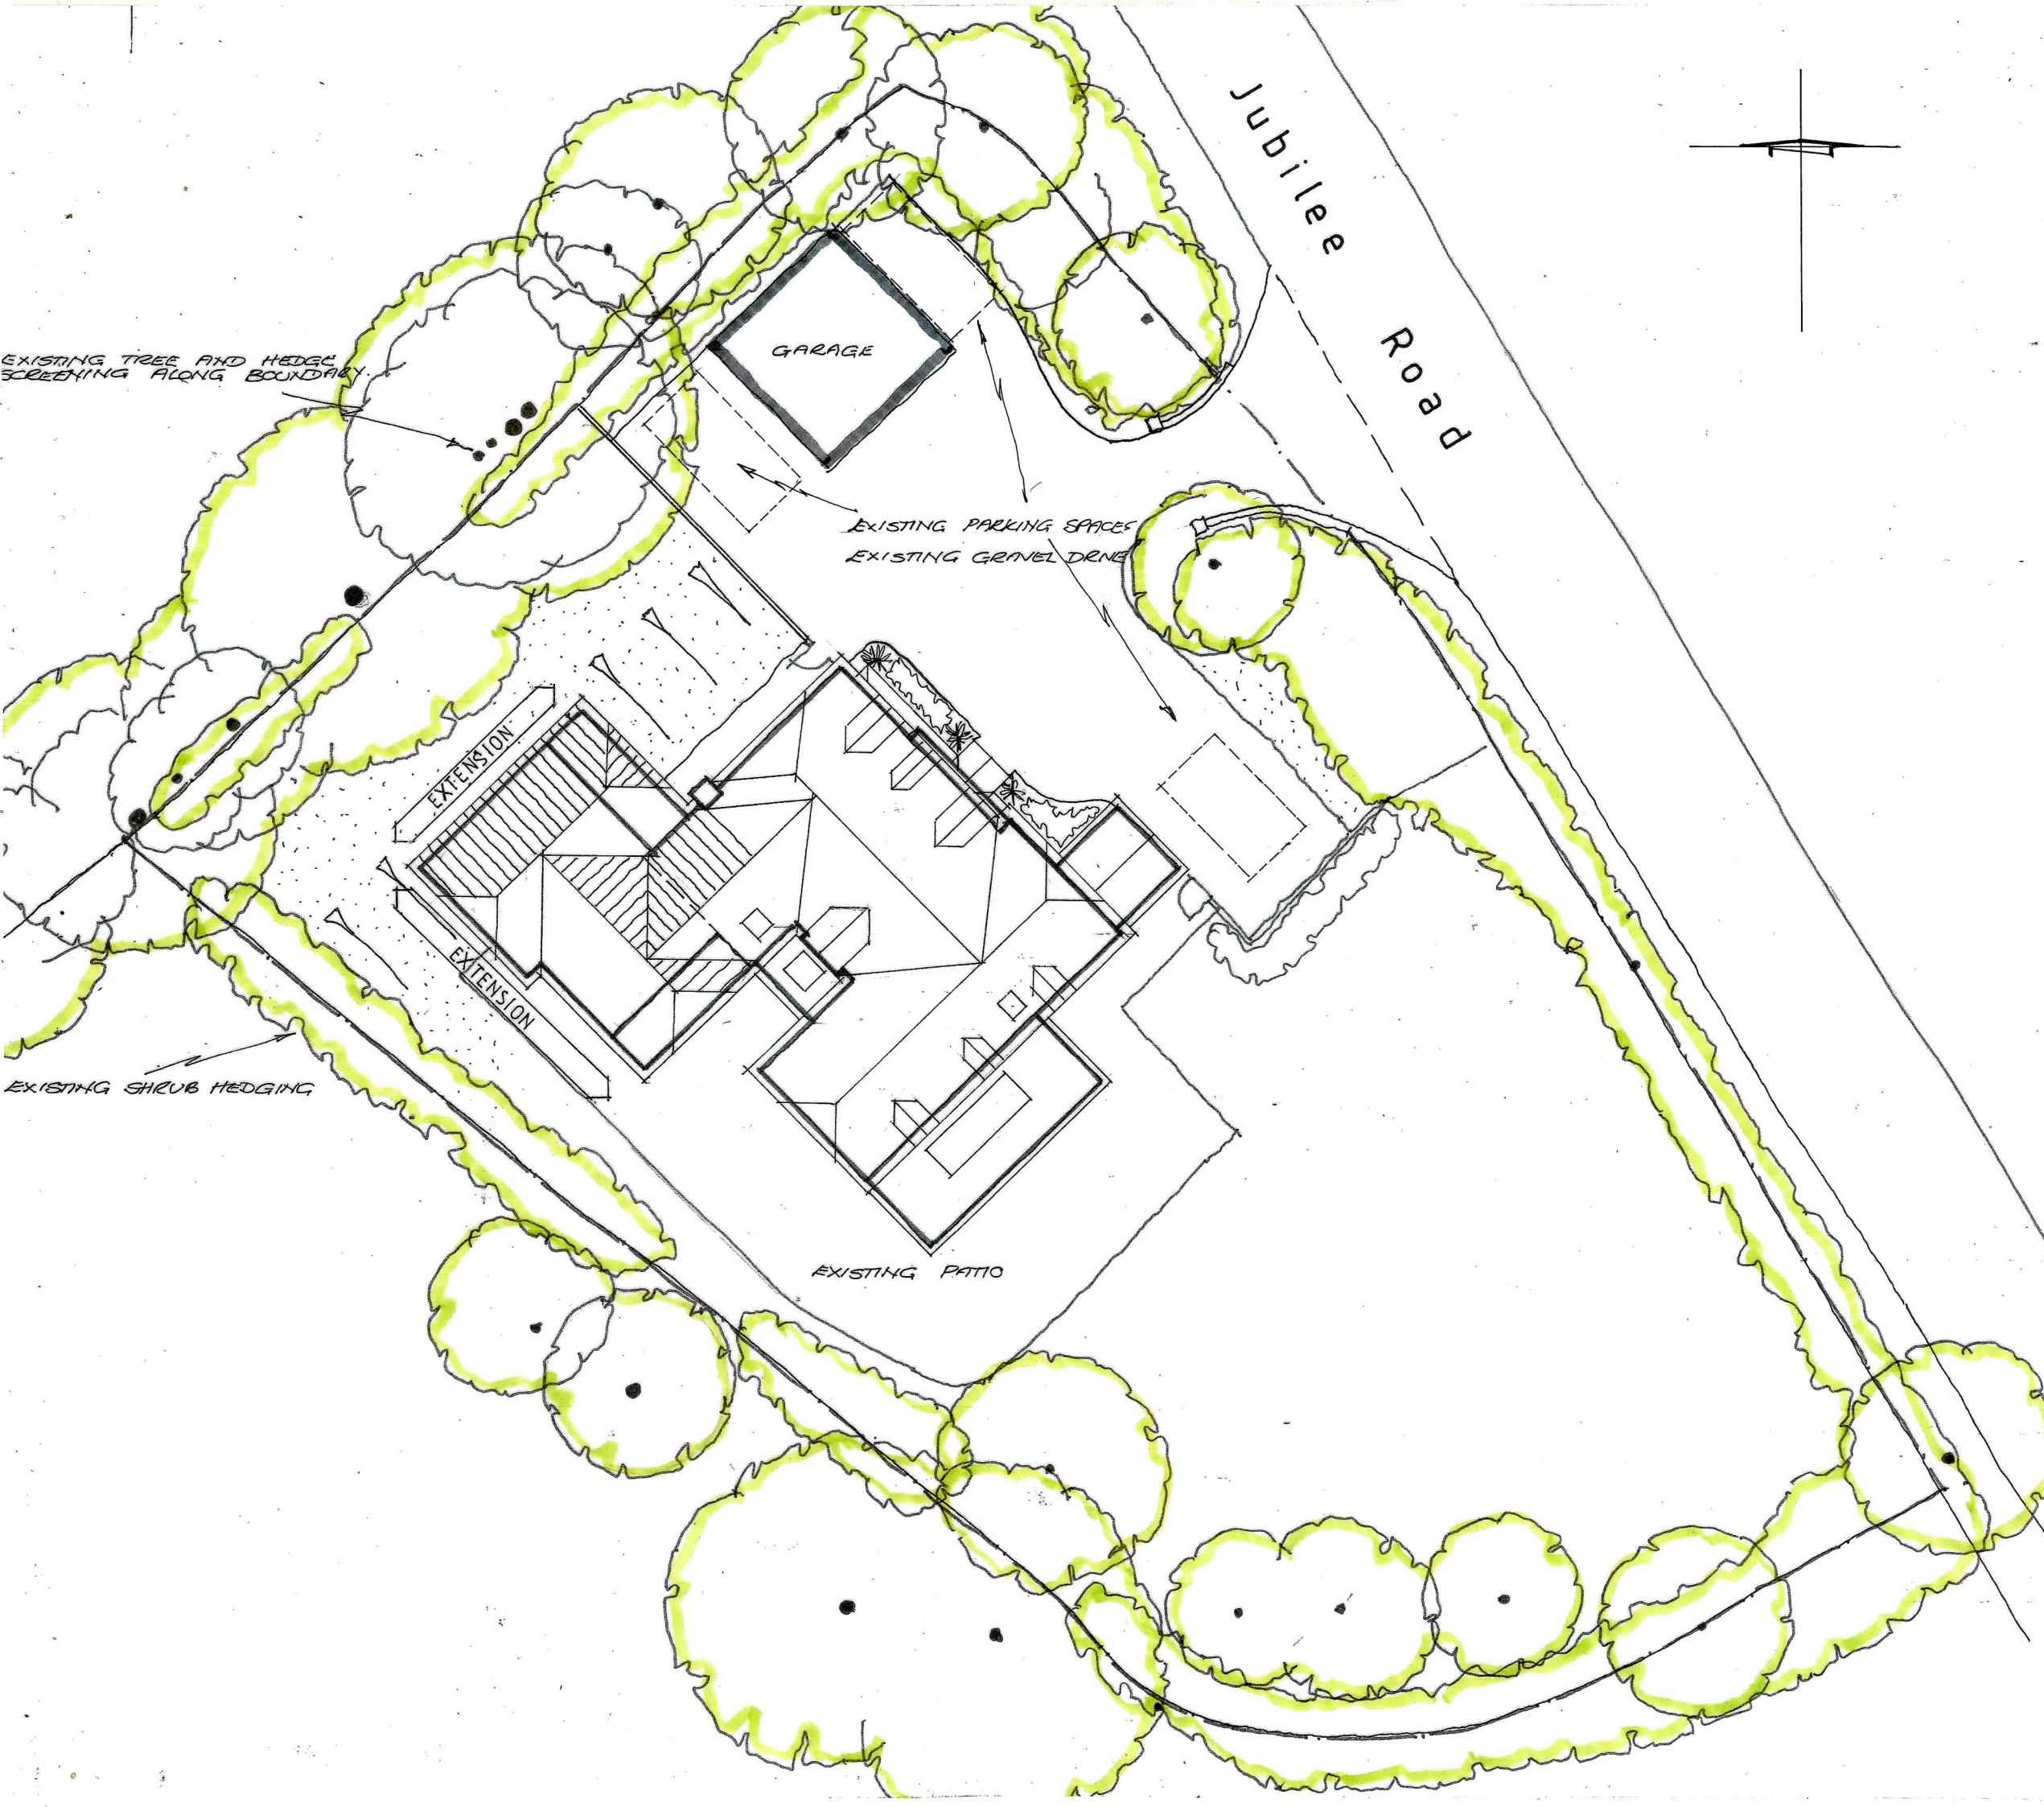

Notes

All dimensions and levels on site are to be checked prior to commencement of work.

This drawing is the copyright of Paul Edwards Architecture

SCALE



2N° GARAGE SPACES
3N° PARKING SPACES (minimum)

Project
**Proposed extension
Ridge Corner
Jubilee Road
FINCHAMPSTEAD
Berks**

Client
Mr and Mrs D Damsell

Drawing
PARKING PLAN

Scale
1:200 at A3

Date
March 2026


Paul Edwards Architecture
12 Sandy Lane, Barkham, Wokingham, Berks RG41 4DB
Tel: 01189772925 Mob: 07831837415 E-mail: paul@paulledwardsarchitecture.co.uk
VAT Registration Number: 33441619

Job **2710** Dwg. **09**