


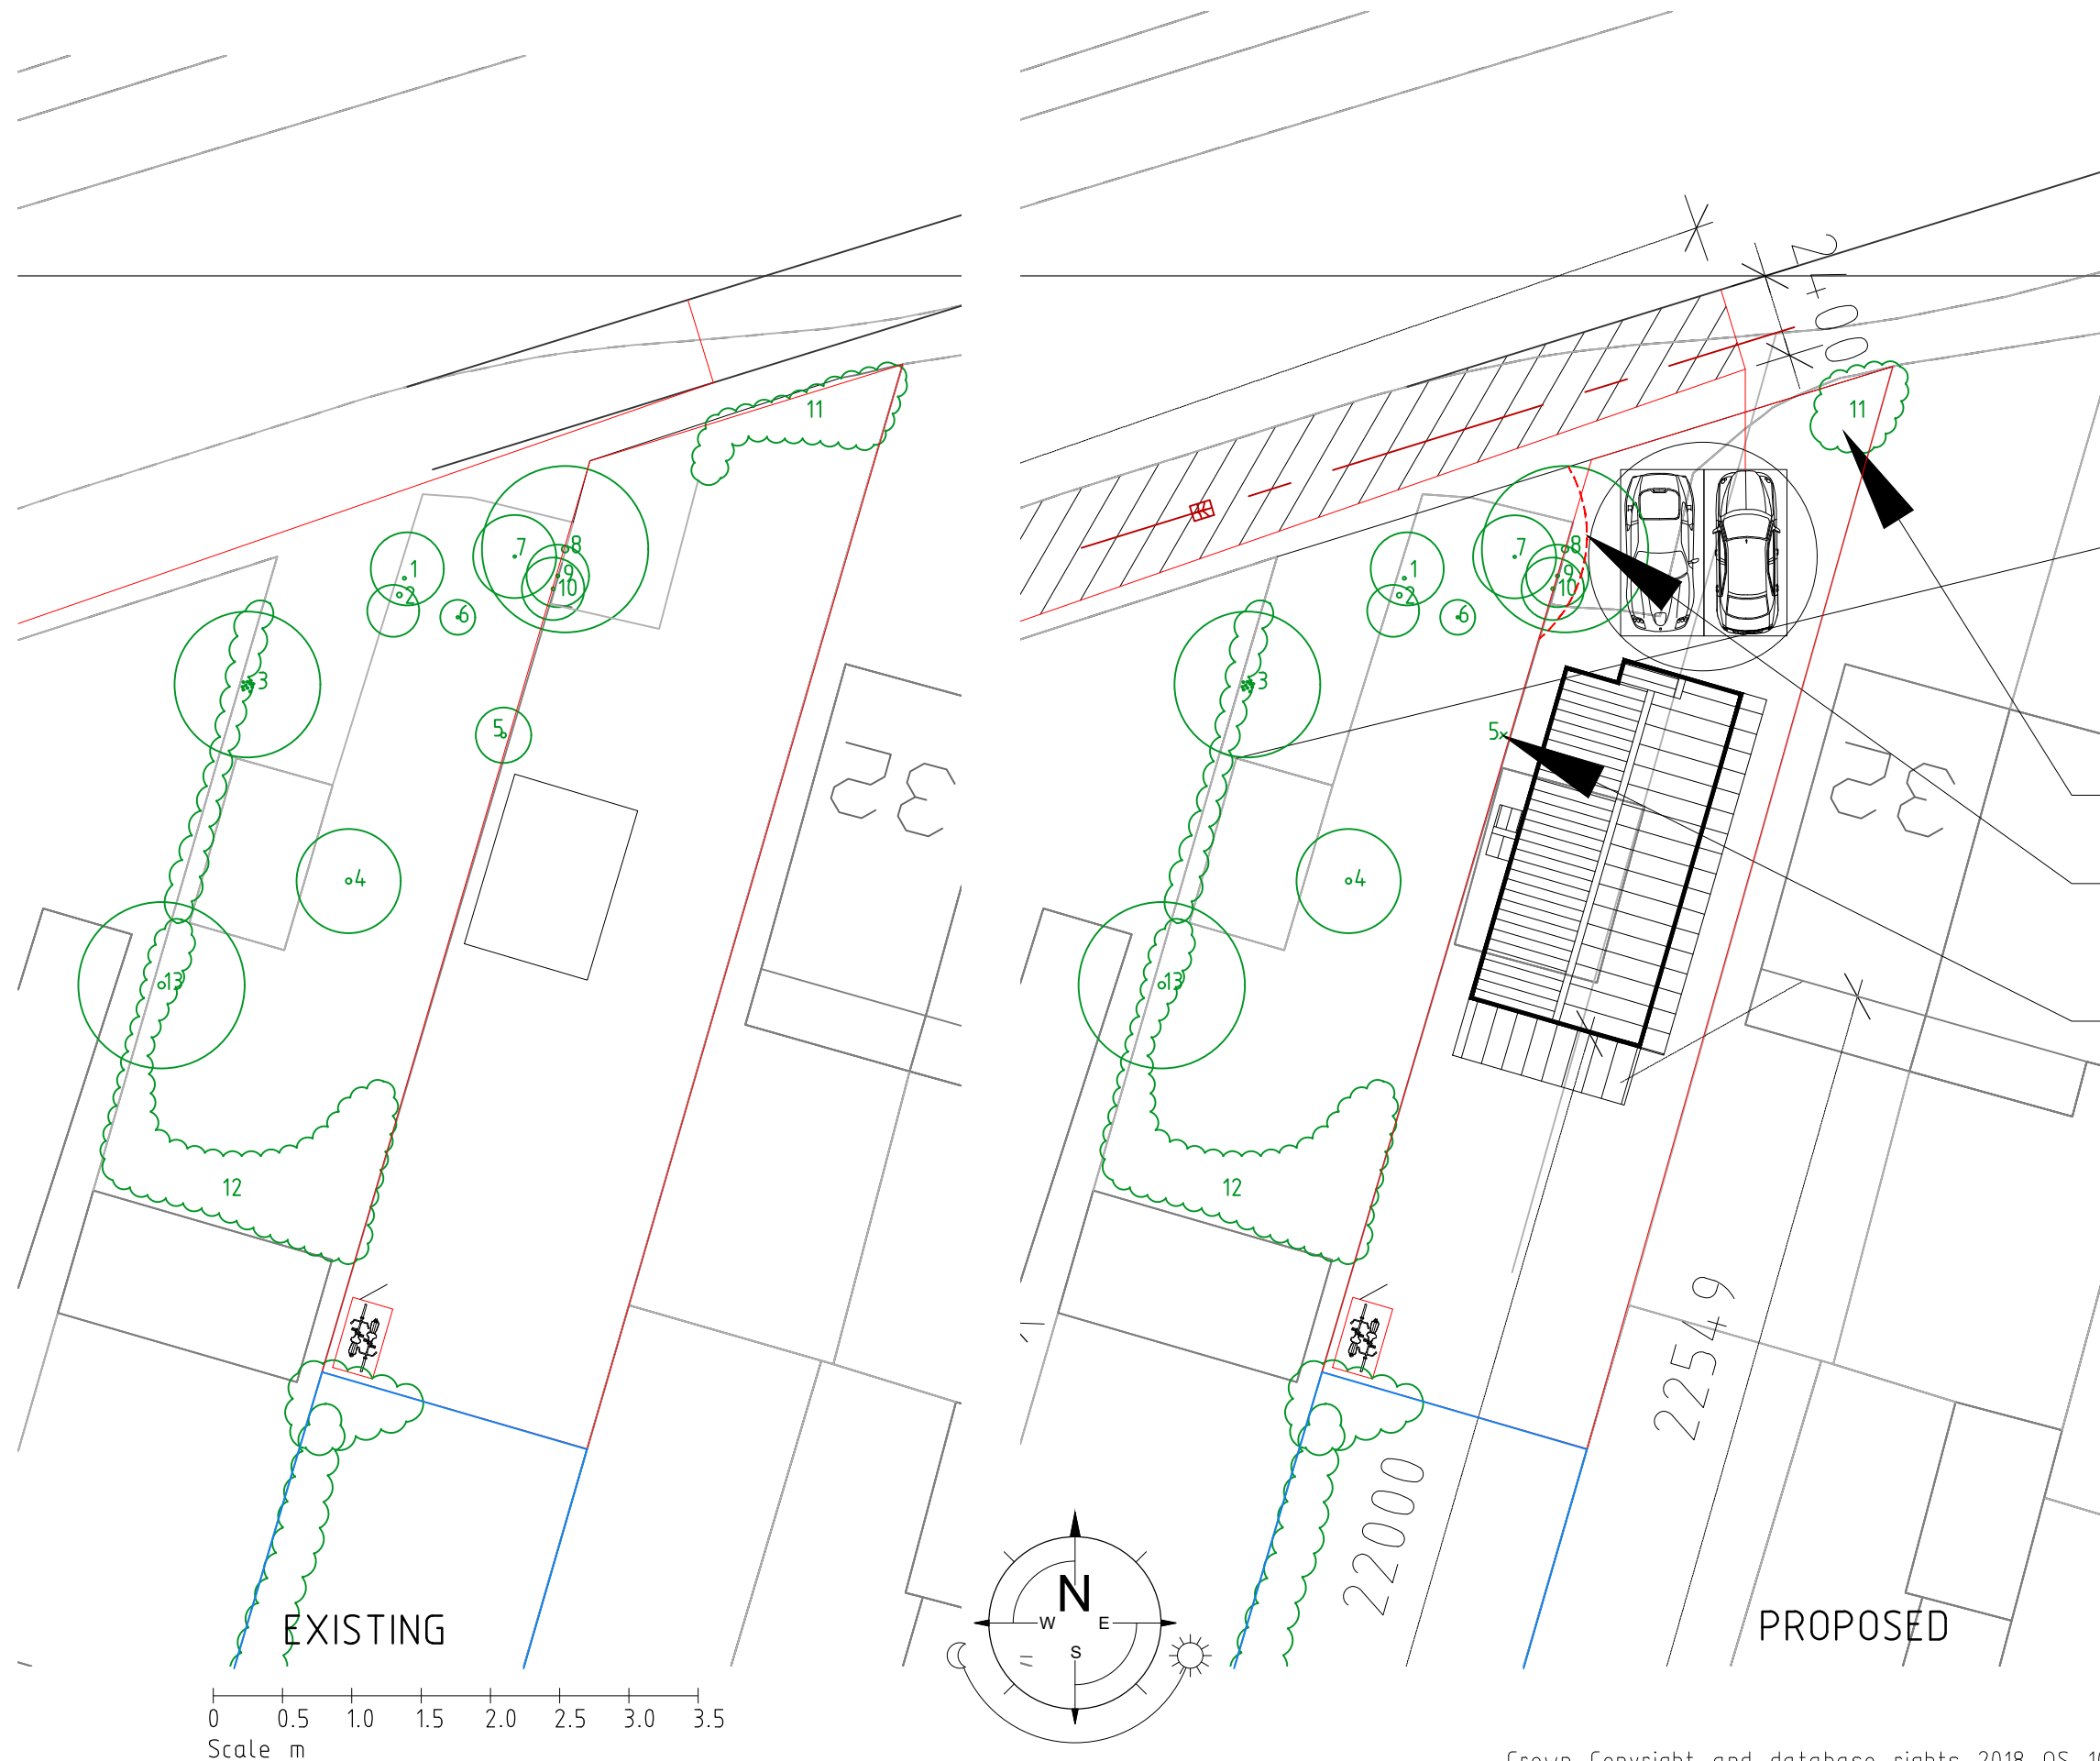

No.	Plant	Bore	Spread
1	Silver Birch	100mmØ	R-2600mm
2	Silver Birch	150mmØ	R-1200mm
3	Silver Birch	50mmØ	R-21.00mm
4	Silver Birch	160mmØ	R-1500mm
5	Silver Birch	150mmØ	R-800mm
6	Silver Birch	70mmØ	R-500mm
7	Silver Birch	80mmØ	R-1200mm
8	Silver Birch	200mmØ	R-2400mm
9	Silver Birch	150mmØ	R-900mm
10	Silver Birch	80mmØ	R-900mm
11	Overgrown Shrubs		
12	Overgrown Shrubs		
13	Silver Birch	200mmØ	R-2500mm

The majority of the trees have a trunk less than 125mmØ 1.0m above ground level. Therefore classed as saplings. This parcel of land has been poorly maintained which has allowed these saplings to grow.

Overgrown shrubs to be cut back and maintained

Line of tree protection using 2.1m high heras fencing panels during construction. To be installed prior to work commencing on site.

Sapling to be removed

REV. | DATE | COMMENTS

PROJECT
12 Shepherds Hill
Earley
RG6 1BB

PROJECT TITLE
Proposed two storey detached dwelling

DRAWING TITLE
LANDSCAPING/ TREE PROTECTION PLAN

CLIENT
Miss K Johnson

SCALE 1:200 (A3)

DATE JAug 24

DRG. No. 24-936-08

REV.