


NEW SURFACING TO EXISTING ROAD

DEMOLISHED BUILDINGS


KEY

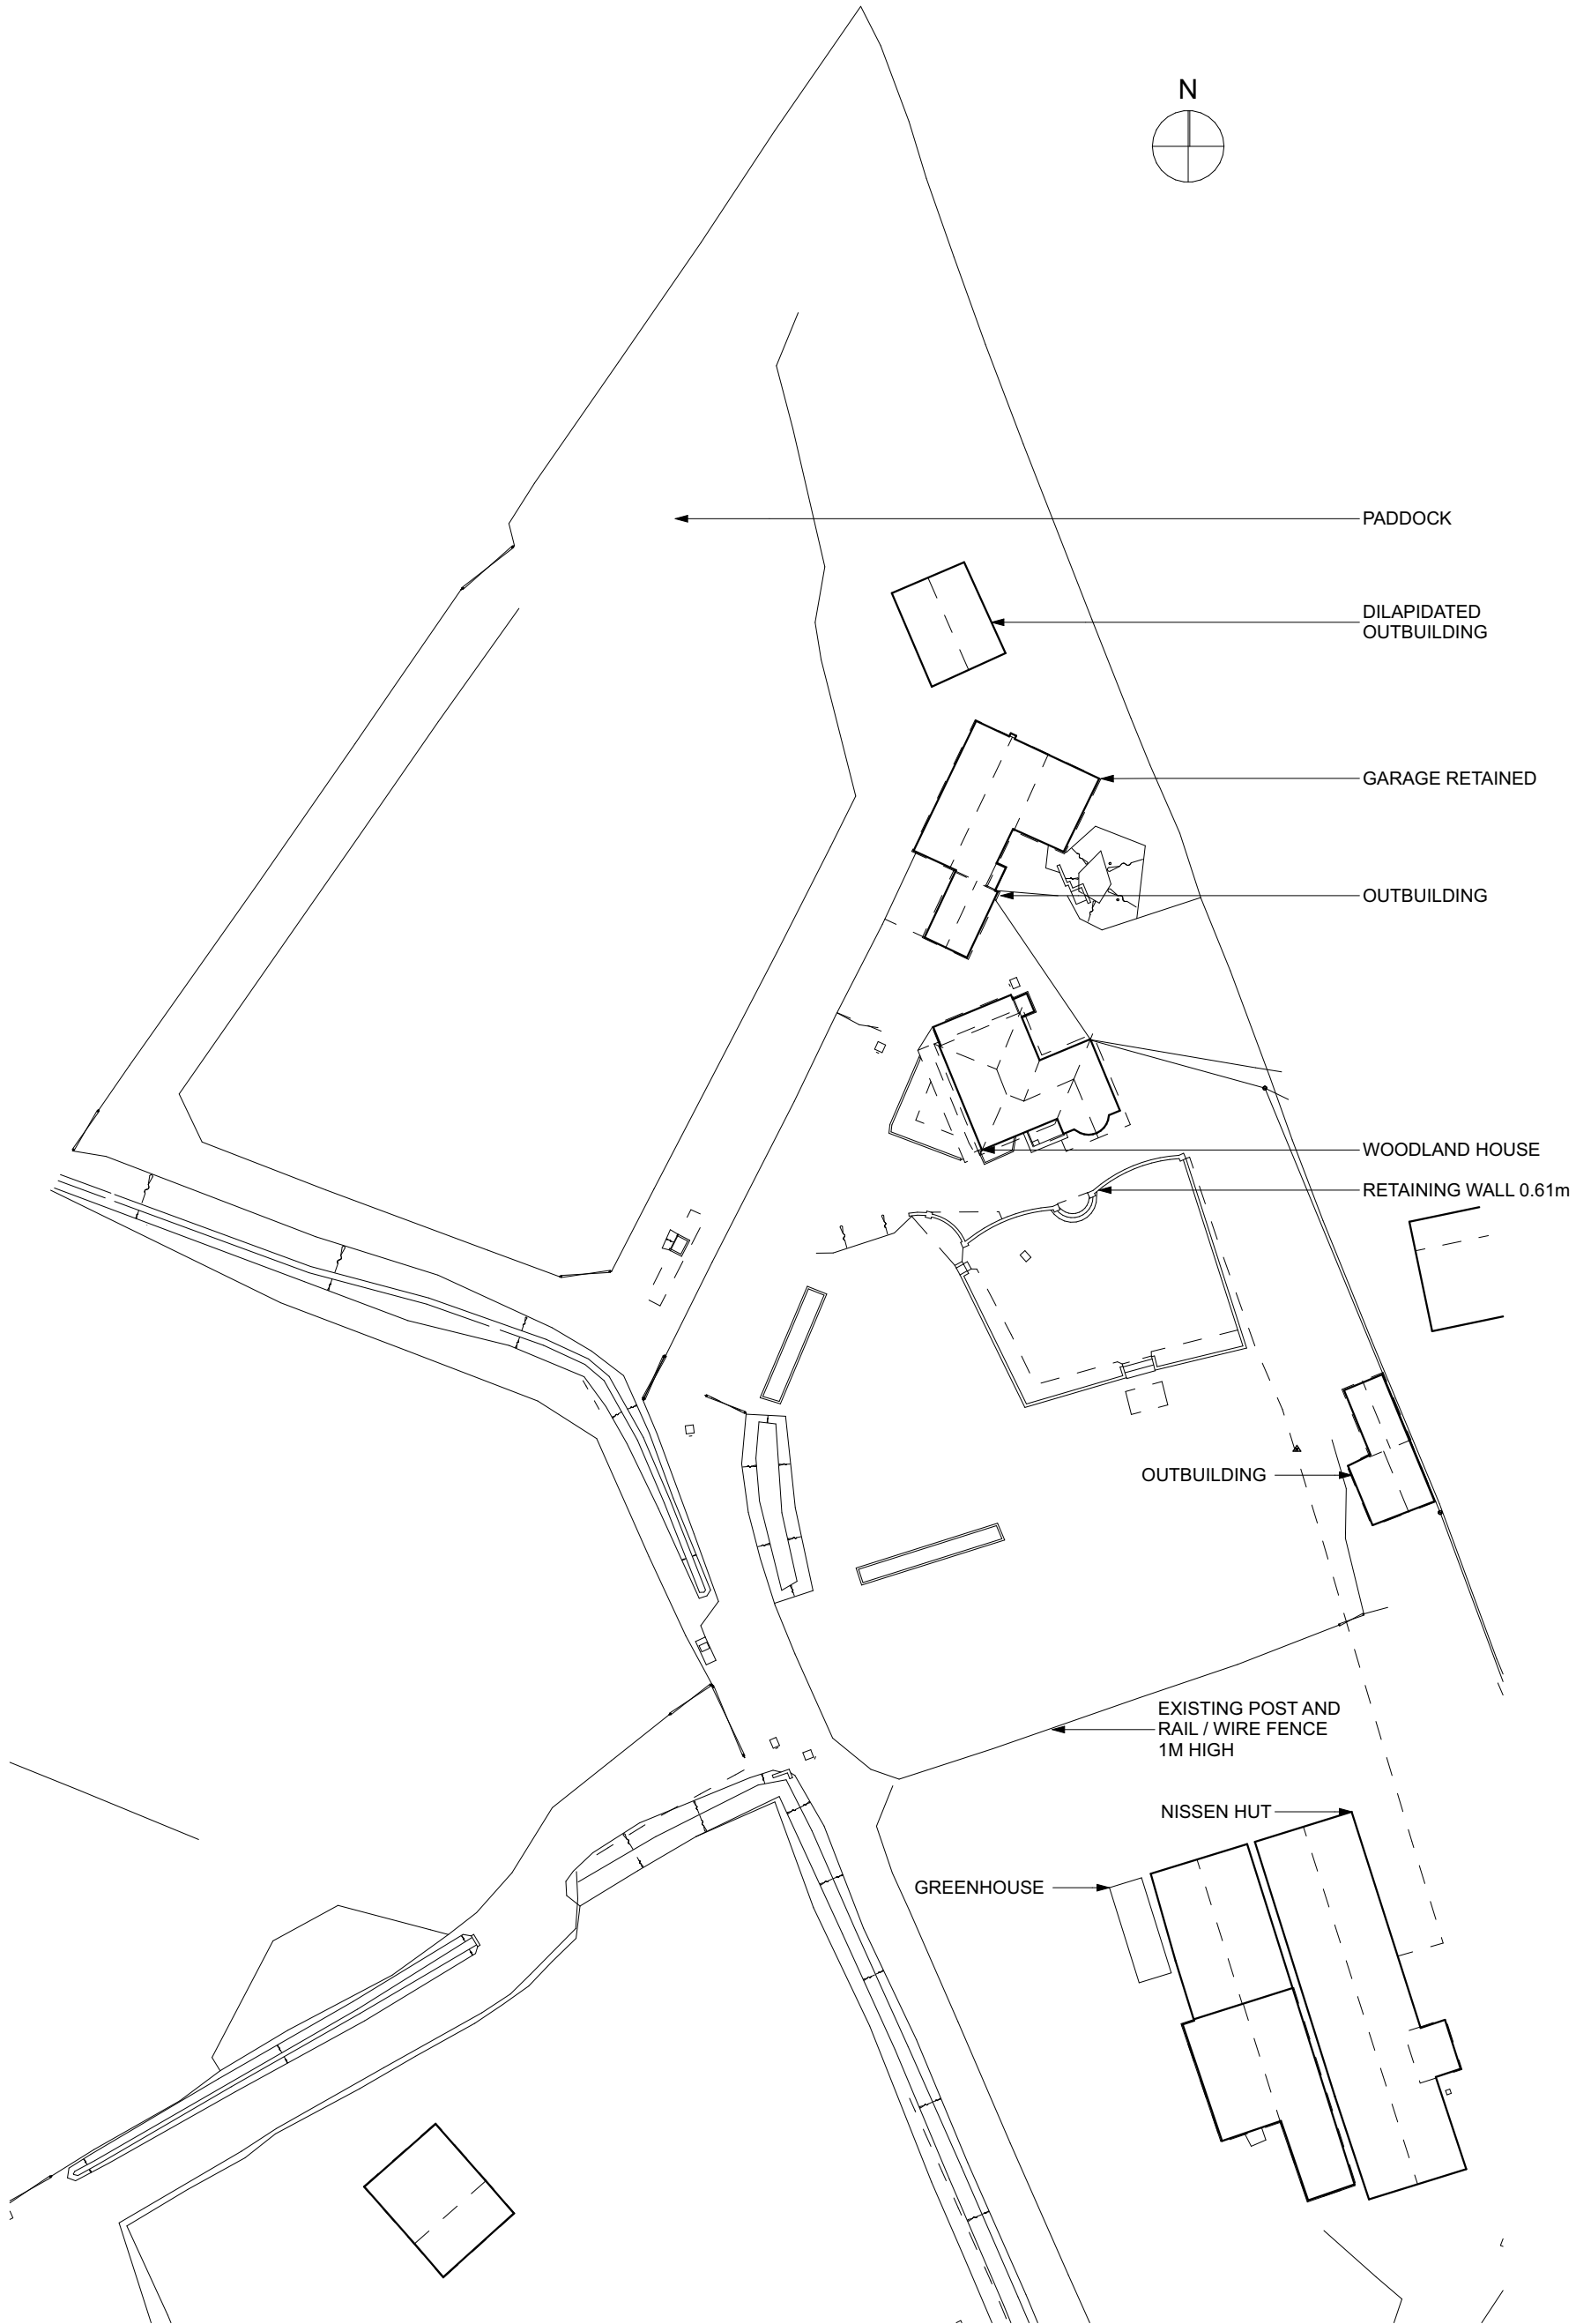

WOODLAND HOUSE

BLOCK PLAN - PRE-EXISTING

1:500

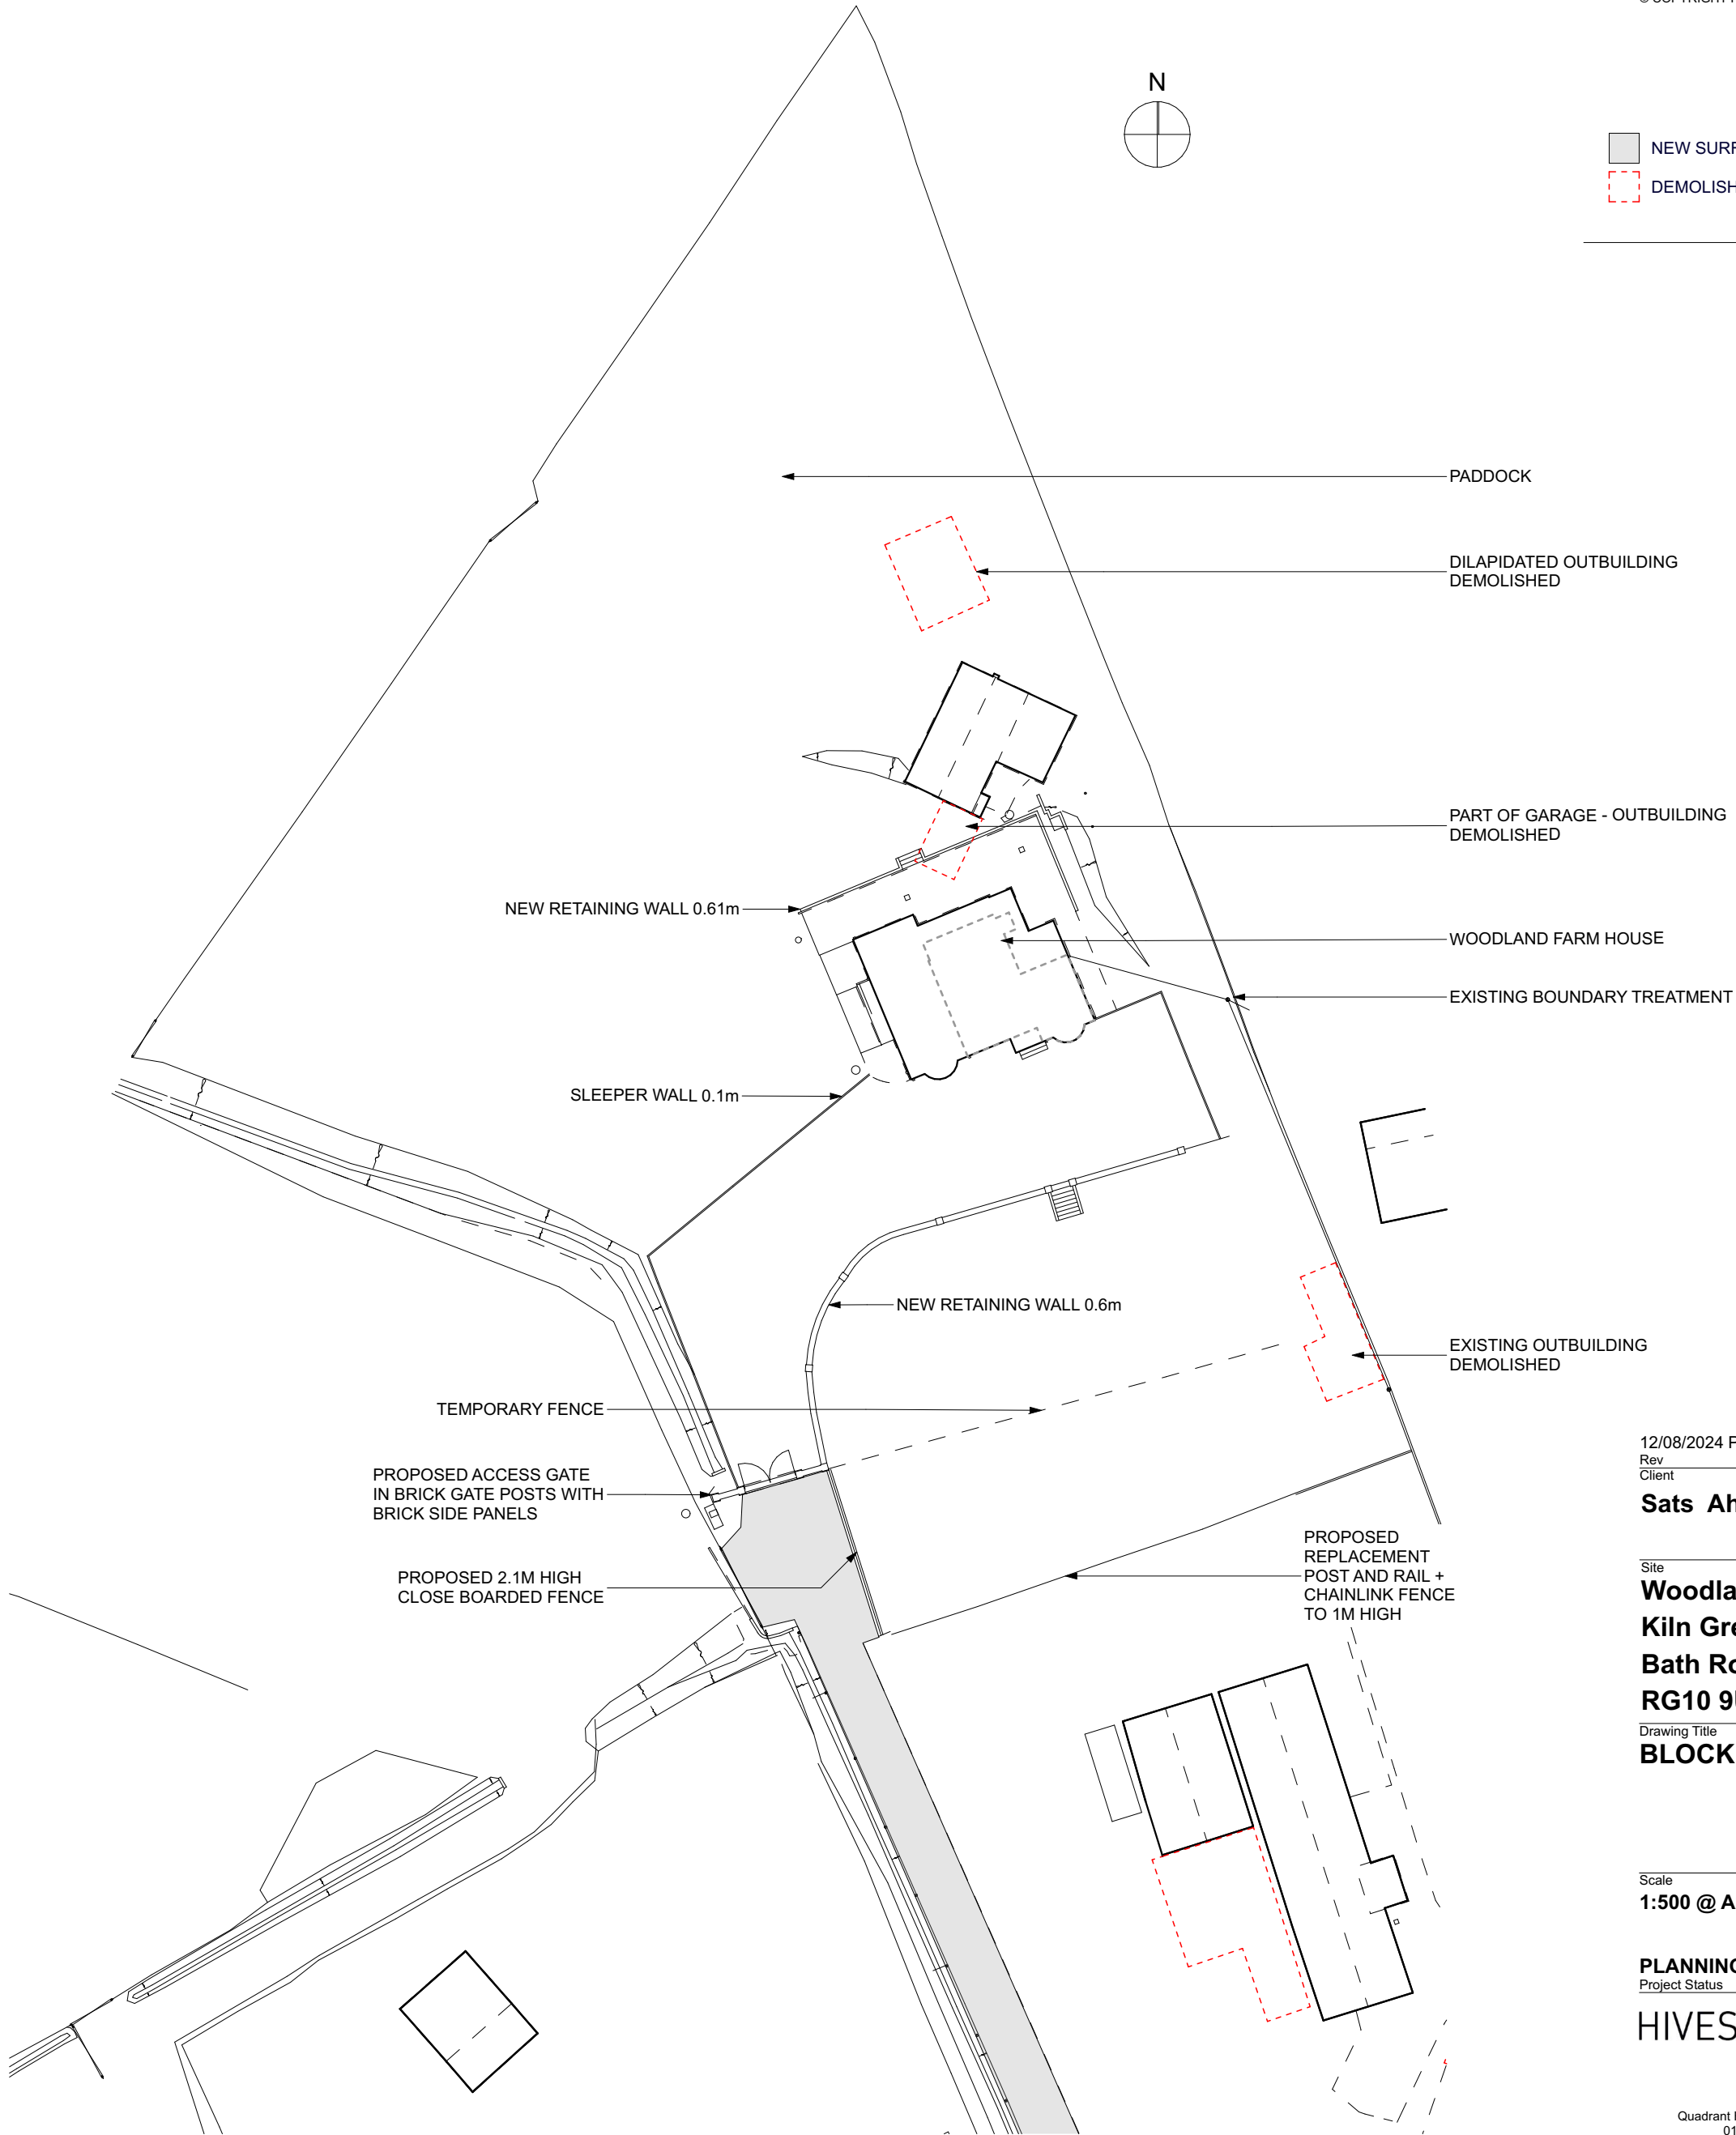

WOODLAND HOUSE

EXISTING AND PROPOSED BLOCK PLAN

1:500

12/08/2024 PLANNING ISSUE
Rev
Client

Sats Ahluwalia

Site
Woodland Farm
Kiln Green
Bath Road
RG10 9UP

Drawing Title
BLOCK PLAN

Scale
1:500 @ A2

Drawn
IA

Checked
HW

PLANNING
Project Status

HIVES ARCHITECTS
SINCE 1934

Hives Architects LLP
Quadrant House, Broad Street, Reading, RG1 7QE
0118 958 7331, info@hivesarchitects.co.uk

Project Drawing Revision

2778 WH012P5