
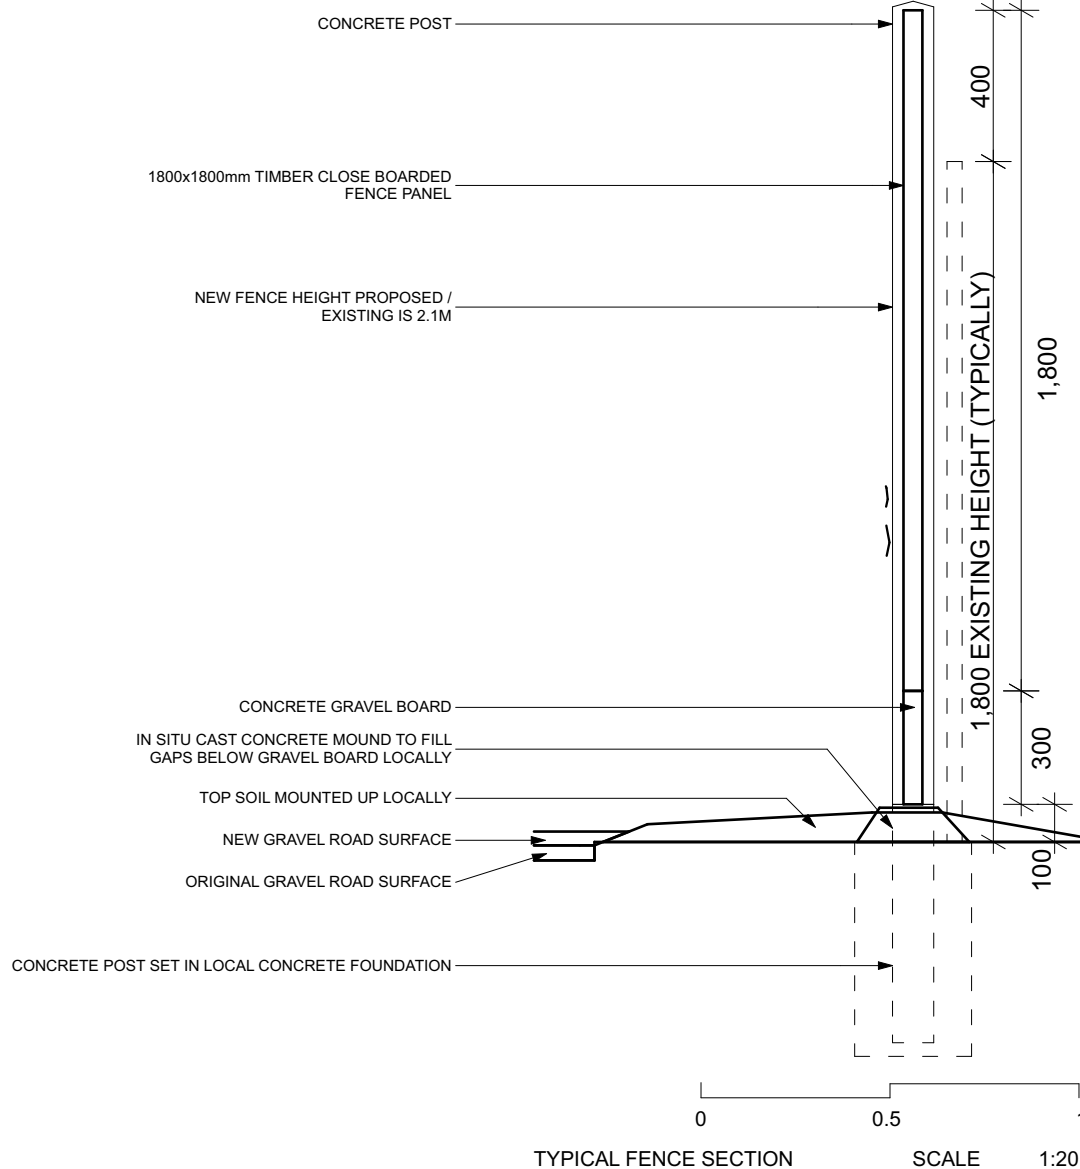
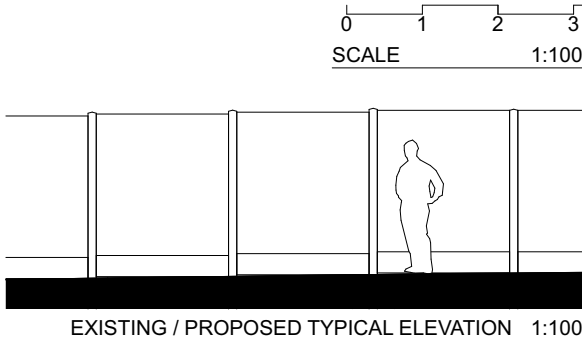
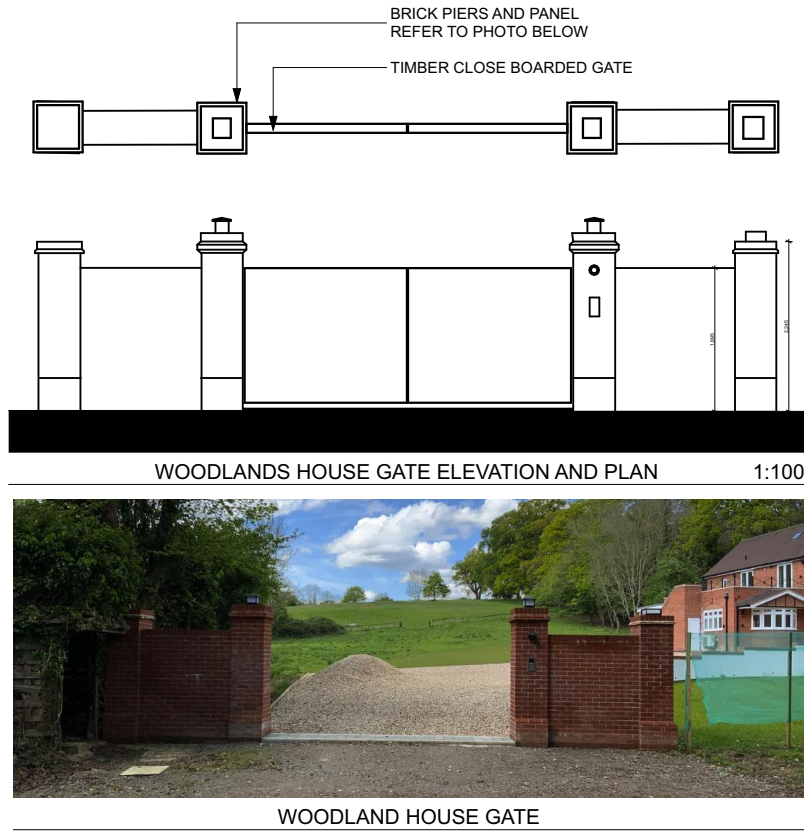


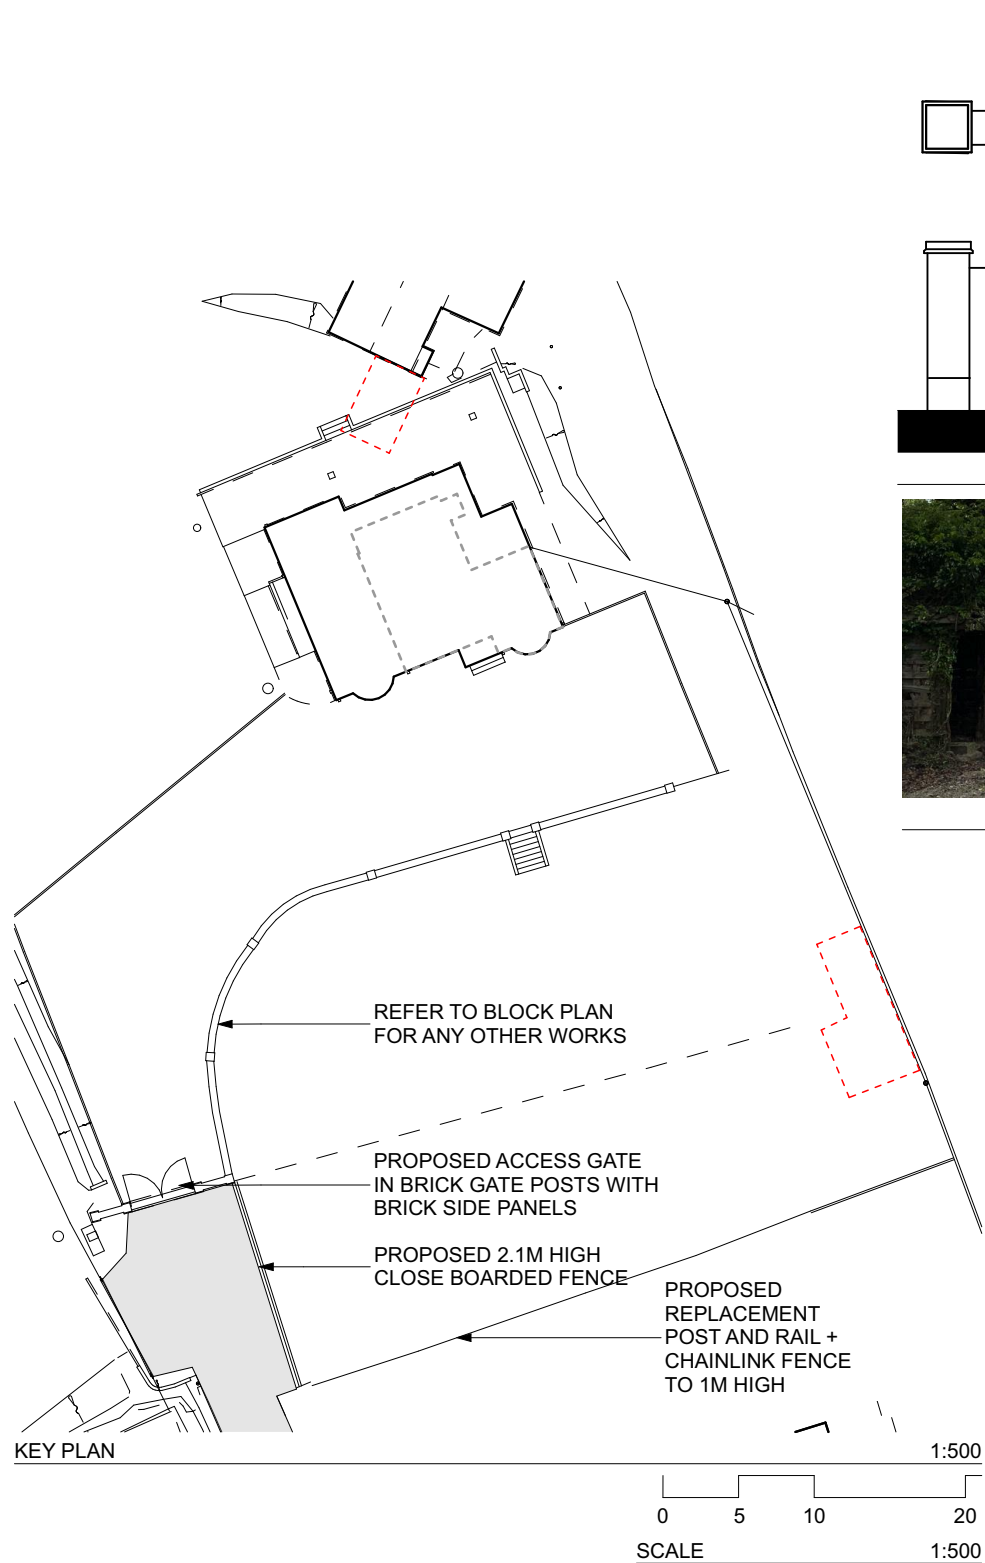

NOTES ORIGINAL A3
NOT FOR CONSTRUCTION. THIS DRAWING IS FOR PLANNING ONLY. SUBJECT TO DETAILED DESIGN, DESIGN COORDINATION WITH OTHERS AND PLANNING AND BUILDING CONTROL APPROVAL. SURVEY BY ENCOMPASS SURVEYS LTD © COPYRIGHT HIVES ARCHITECTS LLP

Rev 12/08/2024 PLANNING ISSUE

Client
Sats Ahluwalia
Site
**Woodland Farm
Kiln Green
Bath Road
RG10 9UP**

Drawing Title
**WOODLANDS HOUSE FENCE / GATE
DETAIL, ELEVATIONS**
Scale
1:20, 1:500, 1:100 @ A3
Project Status
PLANNING

Drawn Checked
GP HW

HIVES ARCHITECTS
SINCE 1934
Hives Architects LLP
Quadrant House, Broad Street, Reading, RG1 7QE
0118 958 7331, info@hivesarchitects.co.uk
Project Drawing Revision
2778 WH022P11