


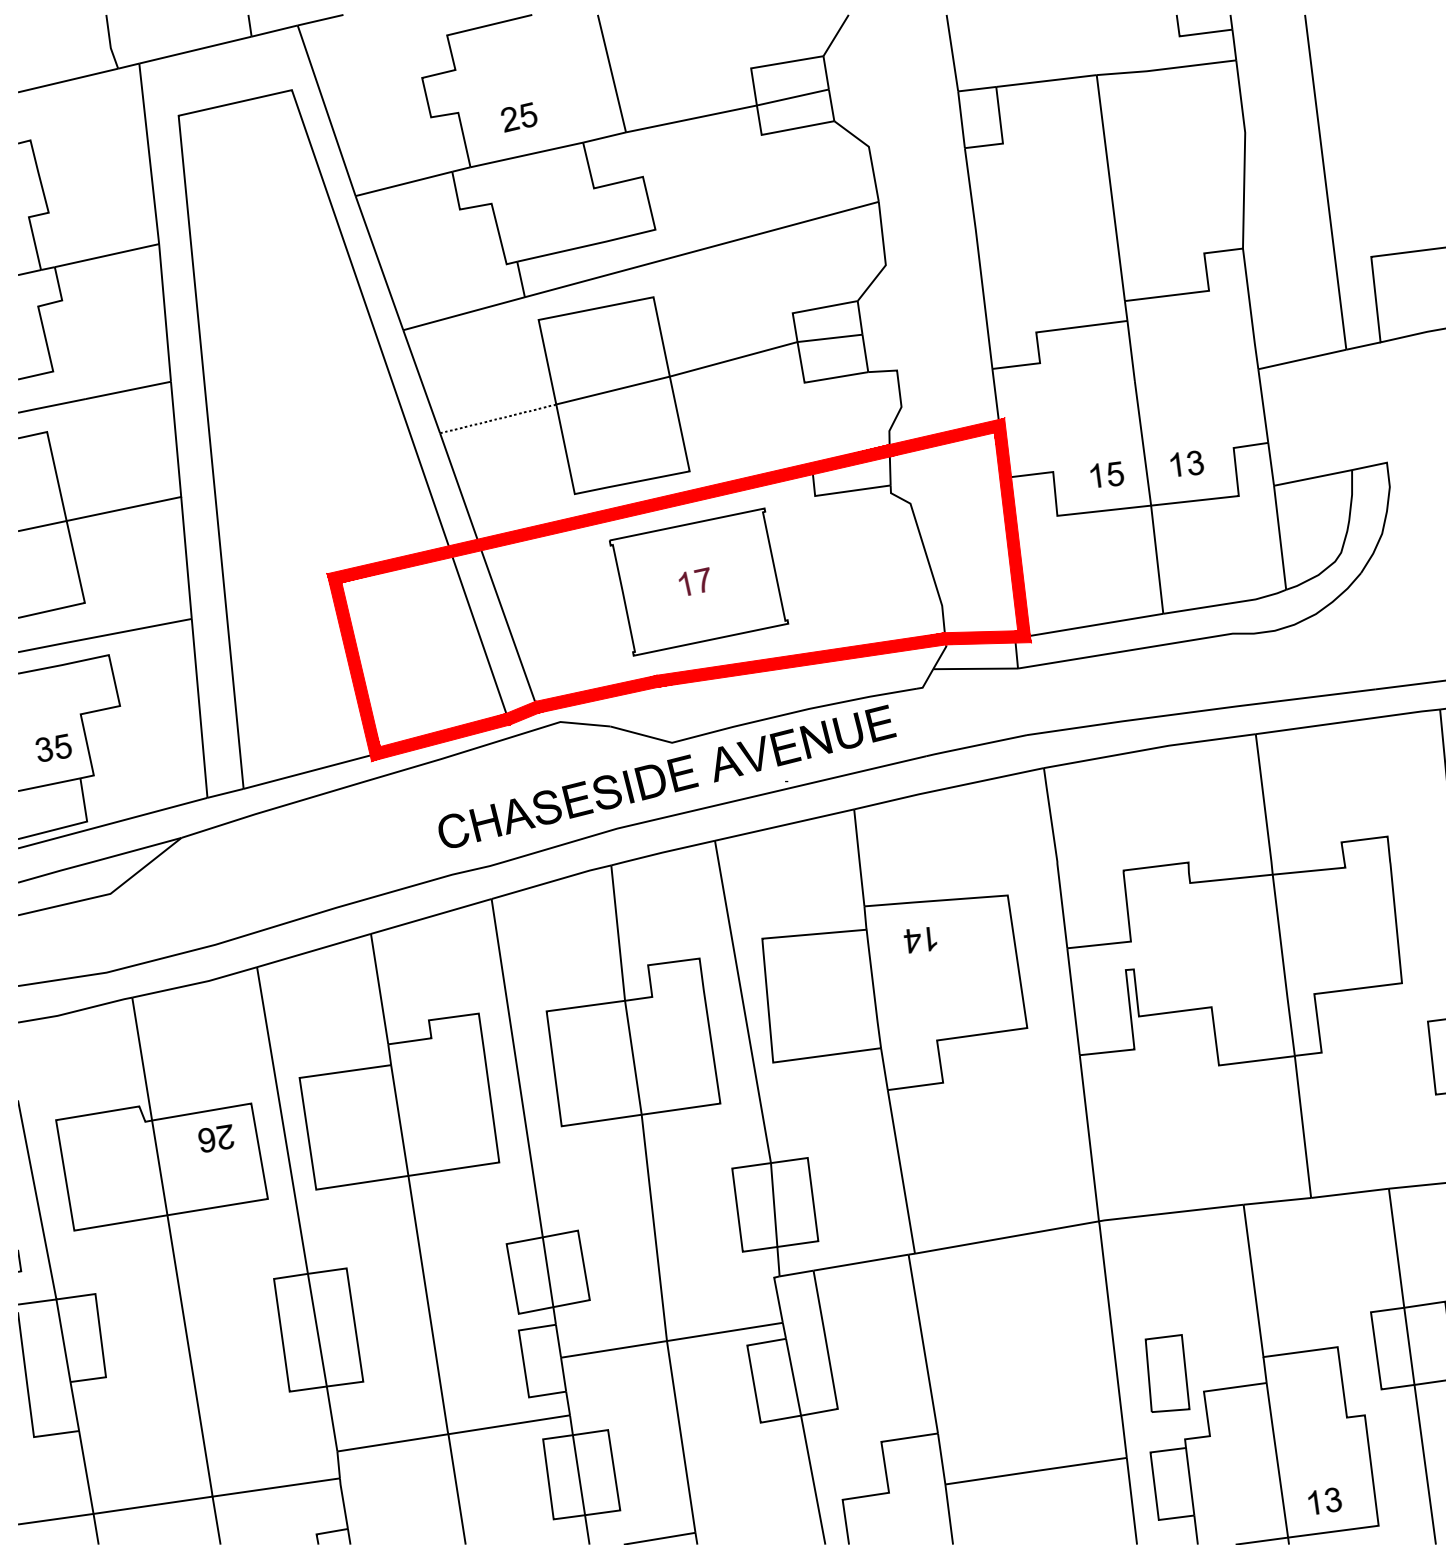
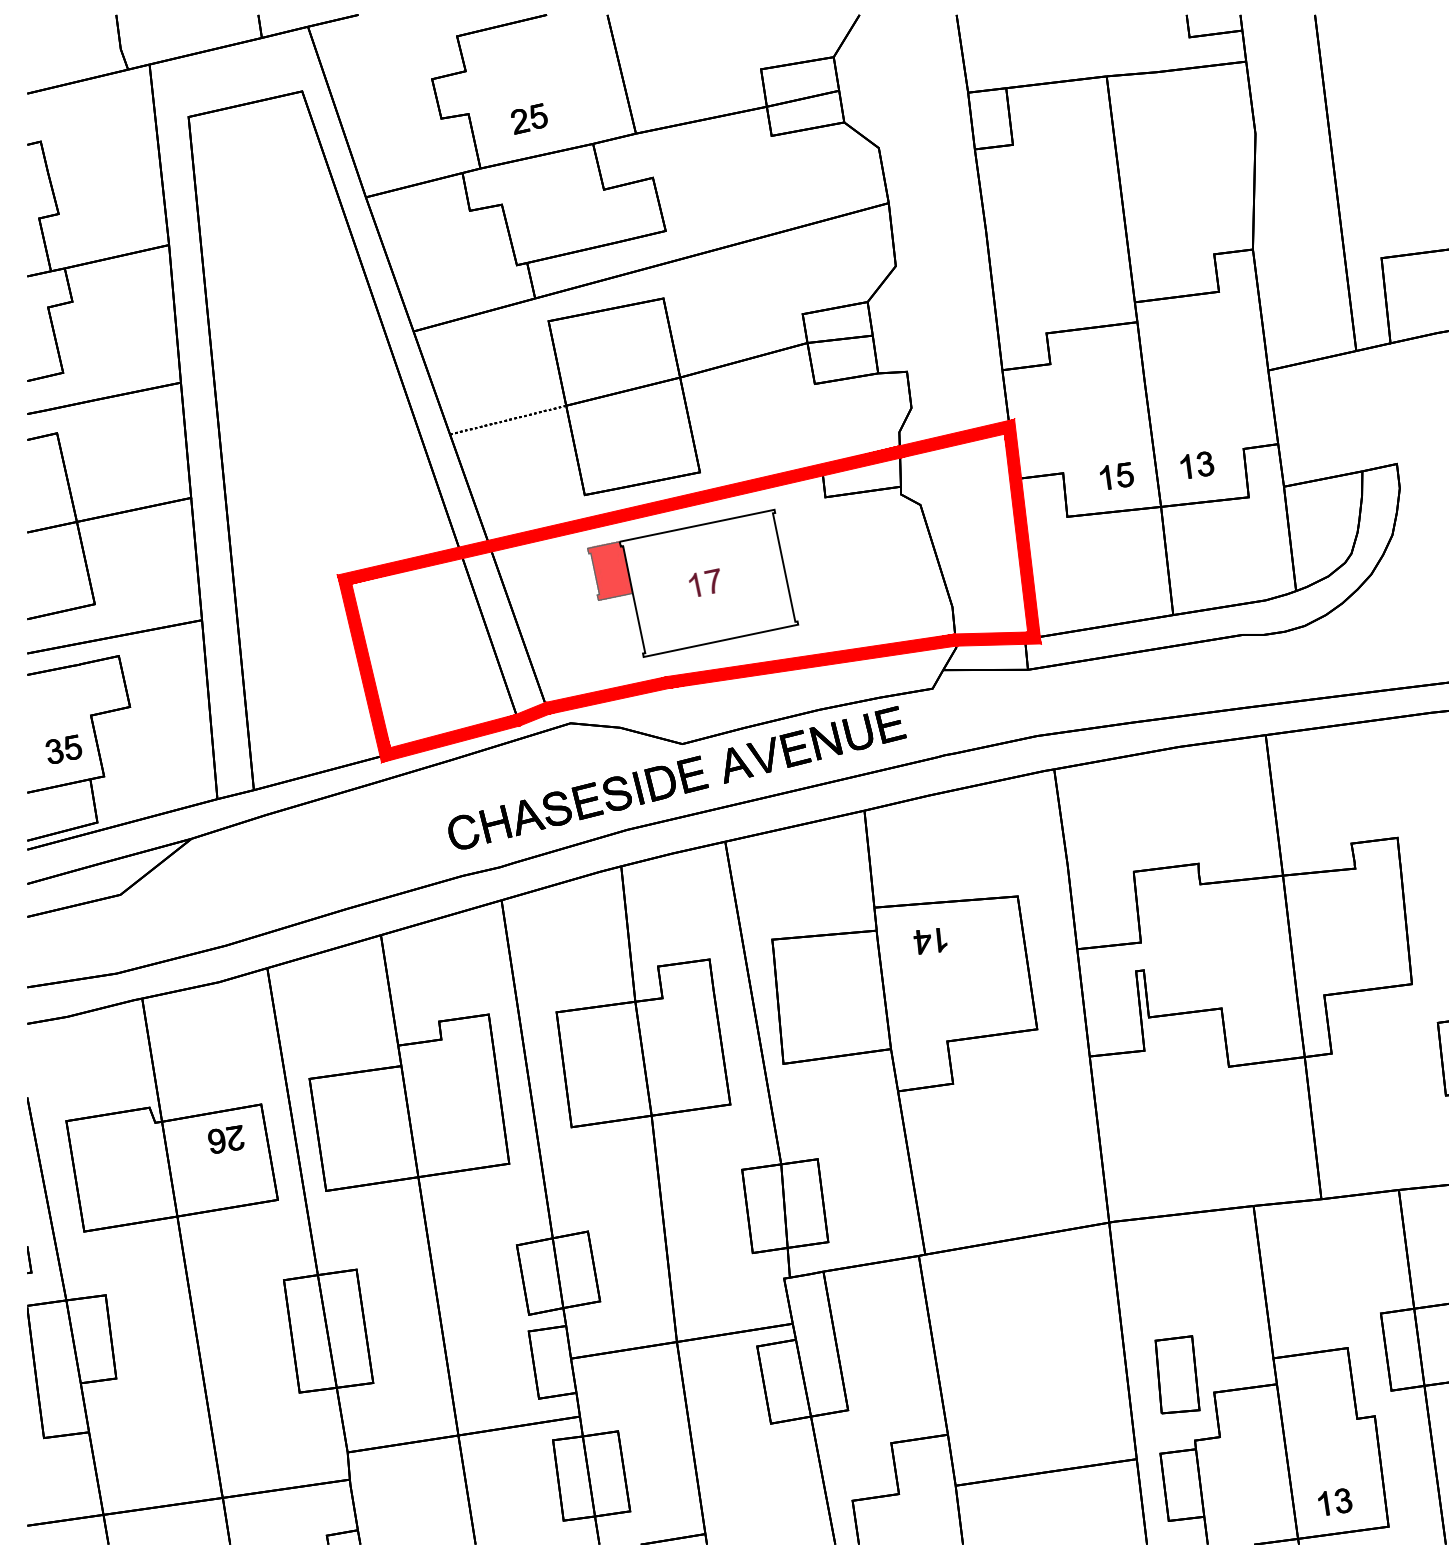


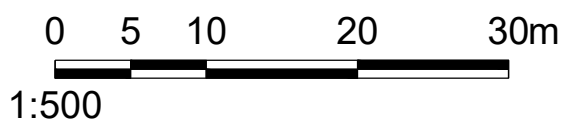

Existing Block Plan - 1:500

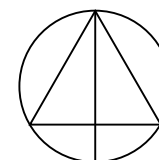

Proposed Block Plan - 1:500

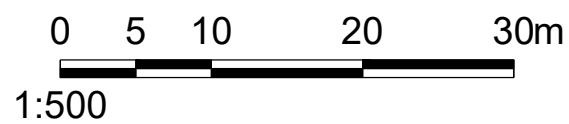

Do not Scale. Use figured dimensions only. Subject to site survey and all necessary consents. All dimensions to be checked by user and any discrepancies, errors or omissions to be reported to the Architect before work commences This drawing is to be read in conjunction with all other relevant materials.

Cookham Design Partnership Ltd.
DESIGN + BUILD
Tavistock House, Waltham Road, White Waltham
Maidenhead SL6 3NH

info@cookhamdesign.com
www.cookhamdesign.com
01628 882140

PROJECT

17 Chaseside Avenue, Twyford
Reading RG10 9BT

REV

Date

02-2025

CLIENT

Alan Dean and
Holly Leather

Job Code:

2044-JGC

Scale (@ A1)

1:500

Existing and Proposed Block Plans

PL-01

CDP