





Proposed Front Elevation



Proposed Rear Elevation

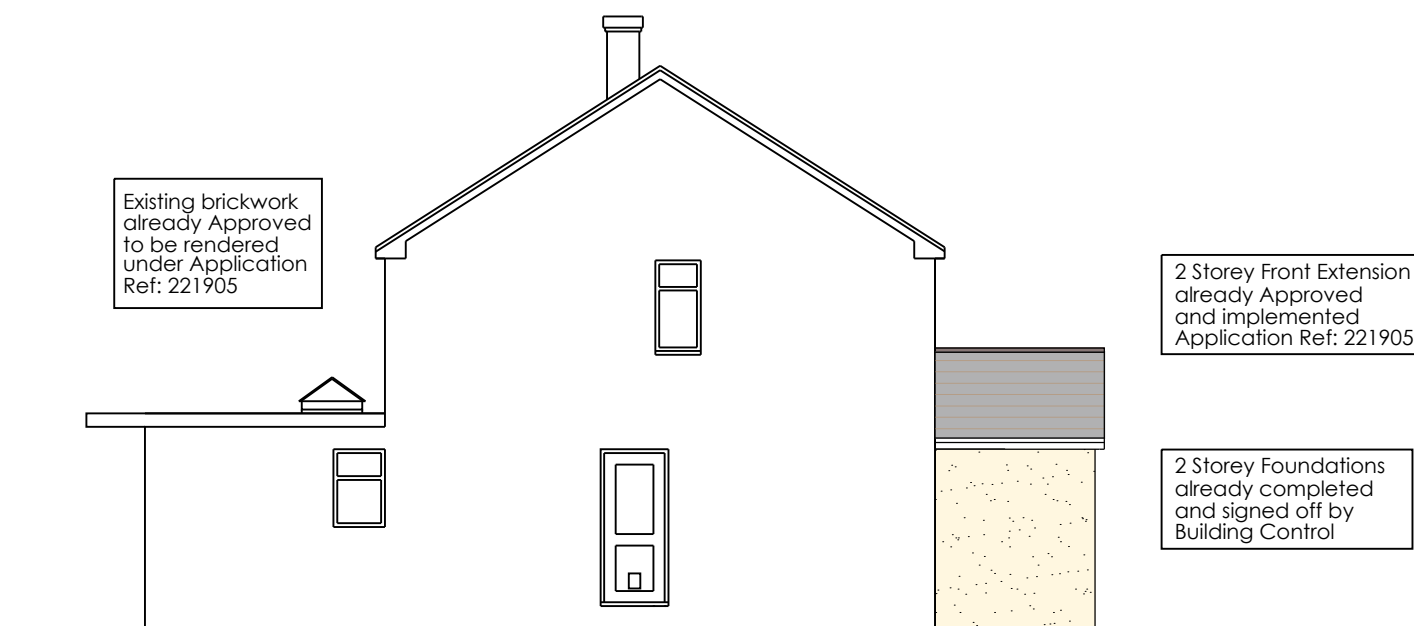

Proposed North Elevation

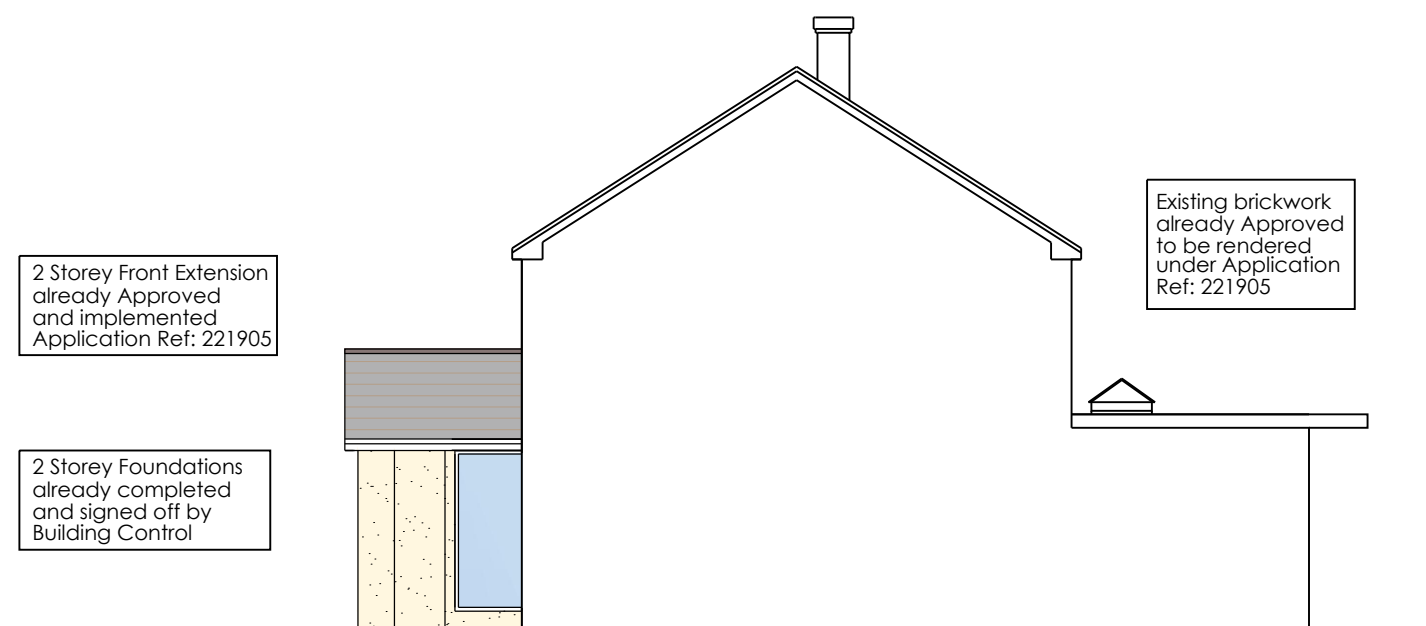

Proposed South Elevation

Do not Scale. Use figured dimensions only. Subject to site survey and all necessary consents. All dimensions to be checked by user and any discrepancies, errors or omissions to be reported to the Architect before work commences This drawing is to be read in conjunction with all other relevant materials.

Cookham Design Partnership Ltd.
DESIGN + BUILD
Tavistock House, Waltham Road, White Waltham
Maidenhead SL6 3NH

info@cookhamdesign.com
www.cookhamdesign.com
01628 882140

PROJECT
17 Chaseside Avenue, Twyford,
Reading. RG10 9BT

REV
Date
02-2025

CLIENT
Alan Dean and
Holly Leather

Job Code:
2044-JGC

Scale (@ A3)
1:100

0.5m 1m 2m 3m 4m 5m 10m

Drawing
Proposed Elevations

PL-05

CDP